



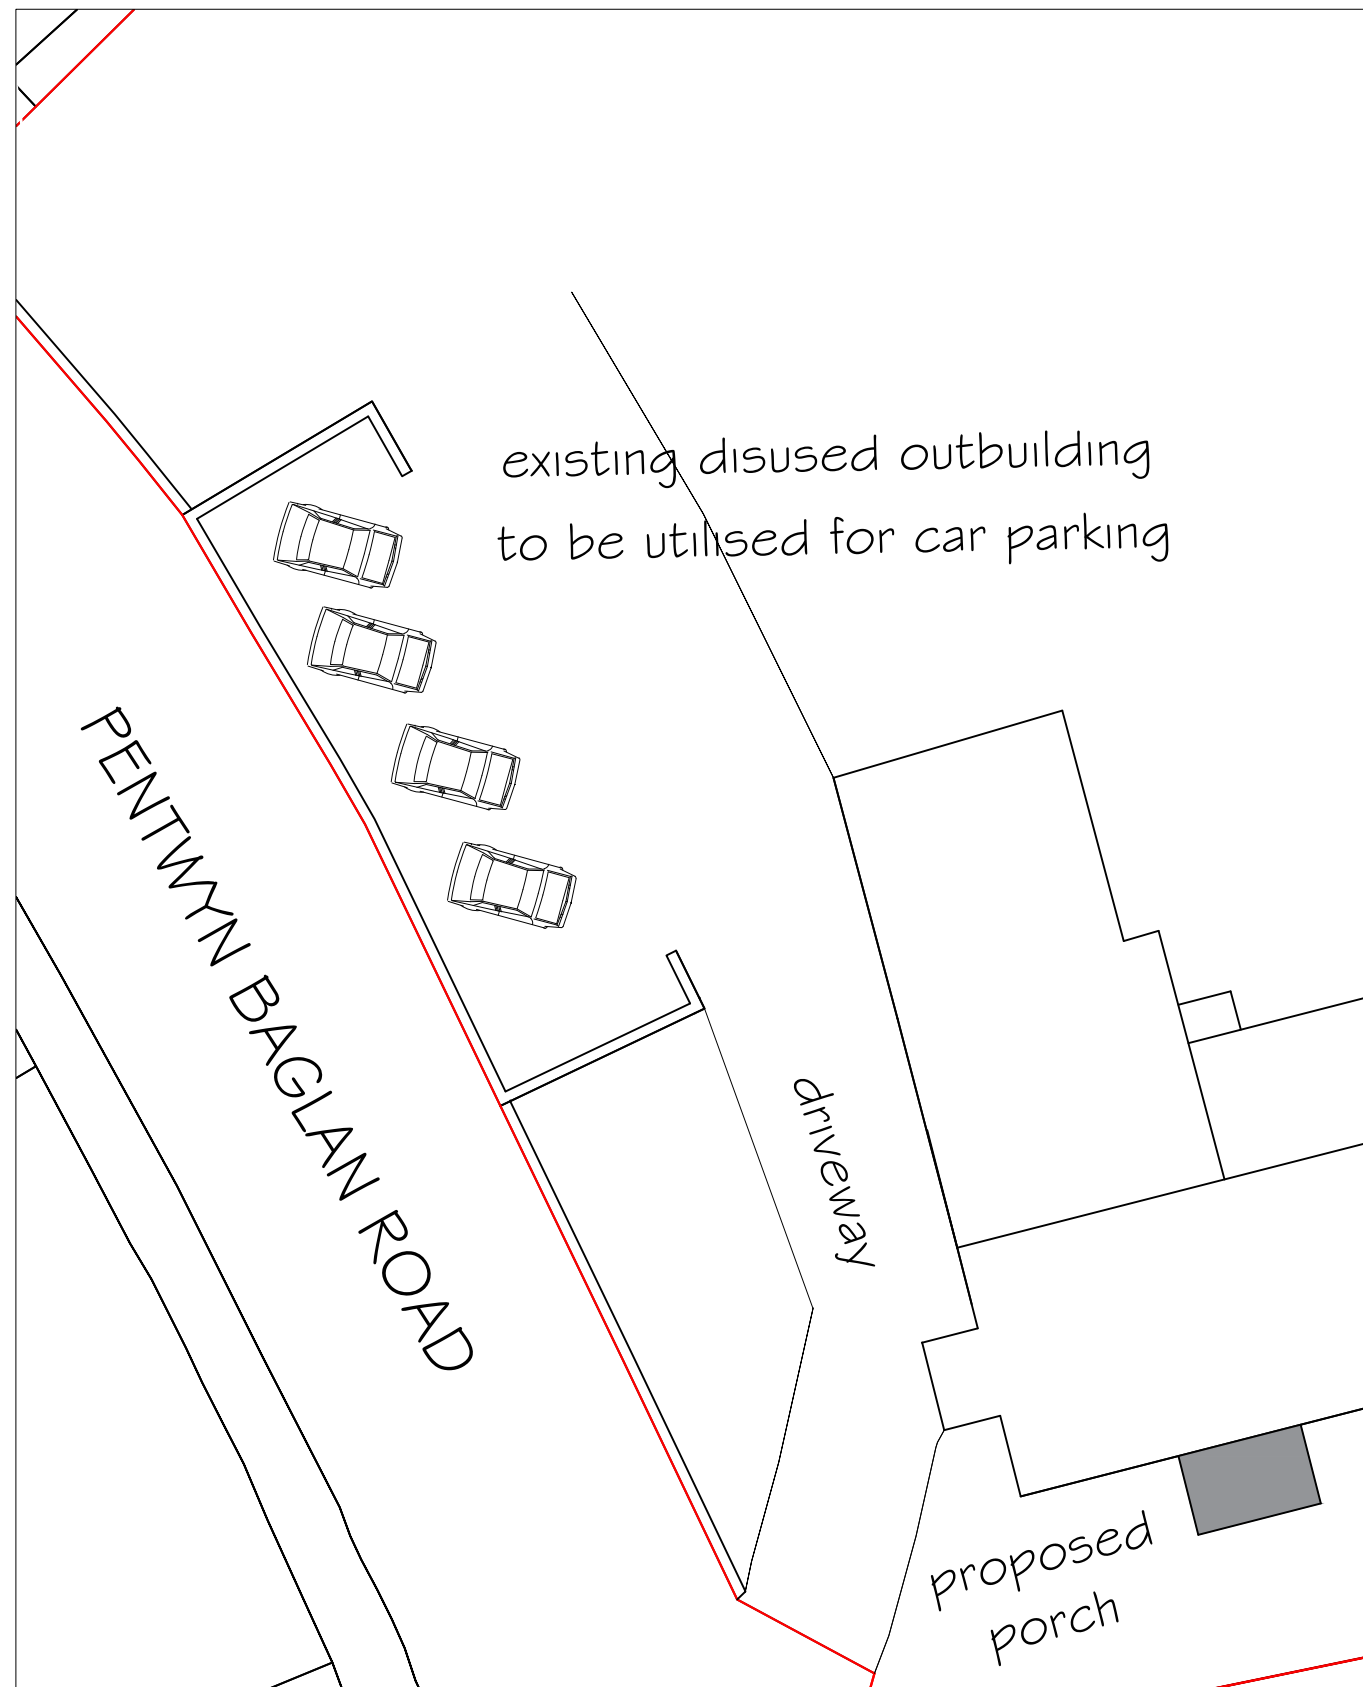

CAR PARKING PLAN 1:200

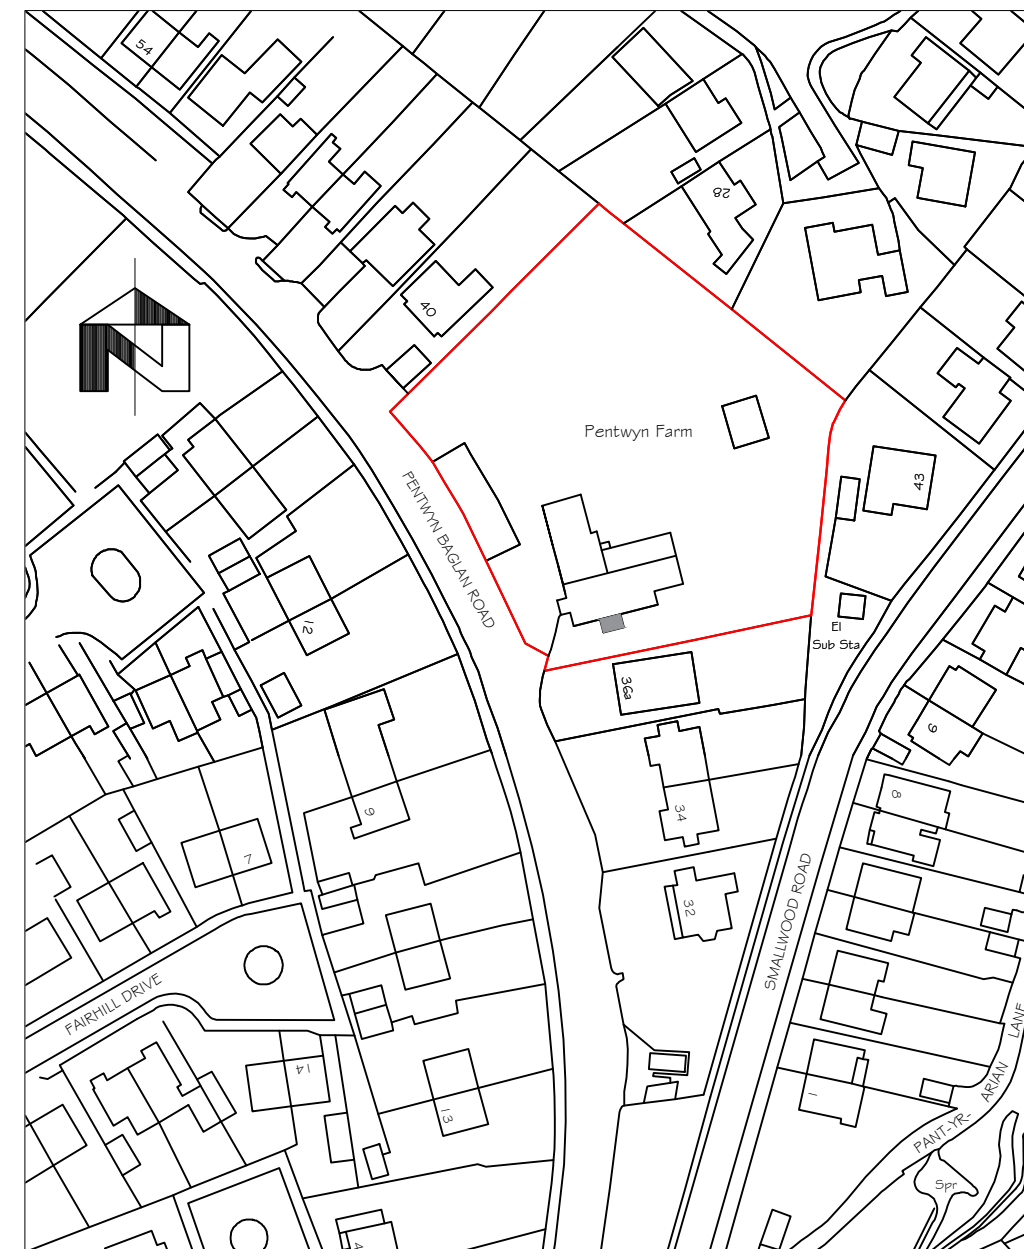

LOCATION PLAN 1:1250

PETER JONES TALBOT DESIGN SERVICES mobile: 07817538014 email: jonespeter177@gmail.com	project title proposed development of the existing dwelling 38 Pentwyn Road Baglan Port Talbot	drawing title location plan and car parking plan	date February 2022	scale NOTED
			drawing No PF - LP.01	