


1 : 100

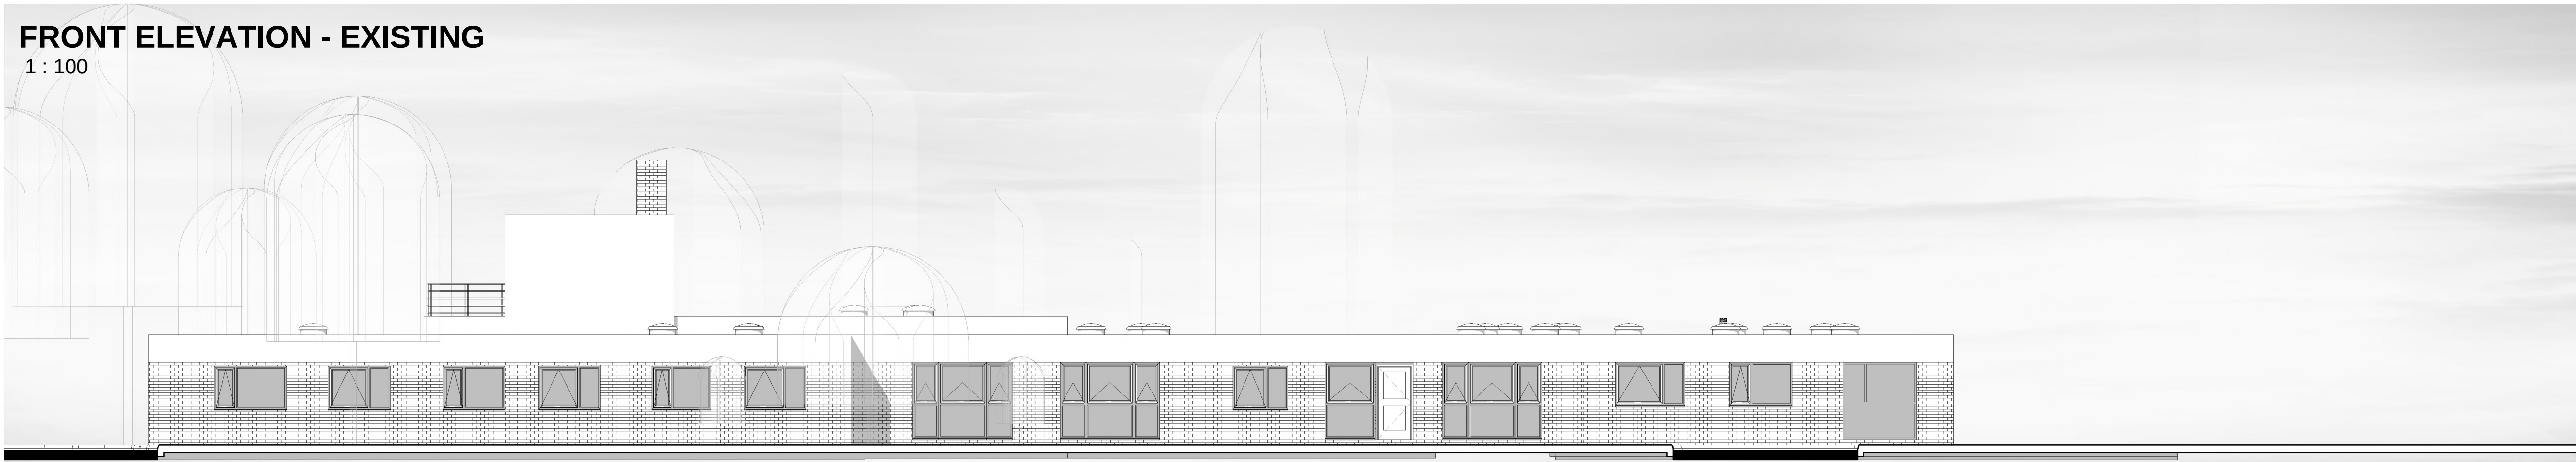


1 : 100



1 : 100



1 : 100

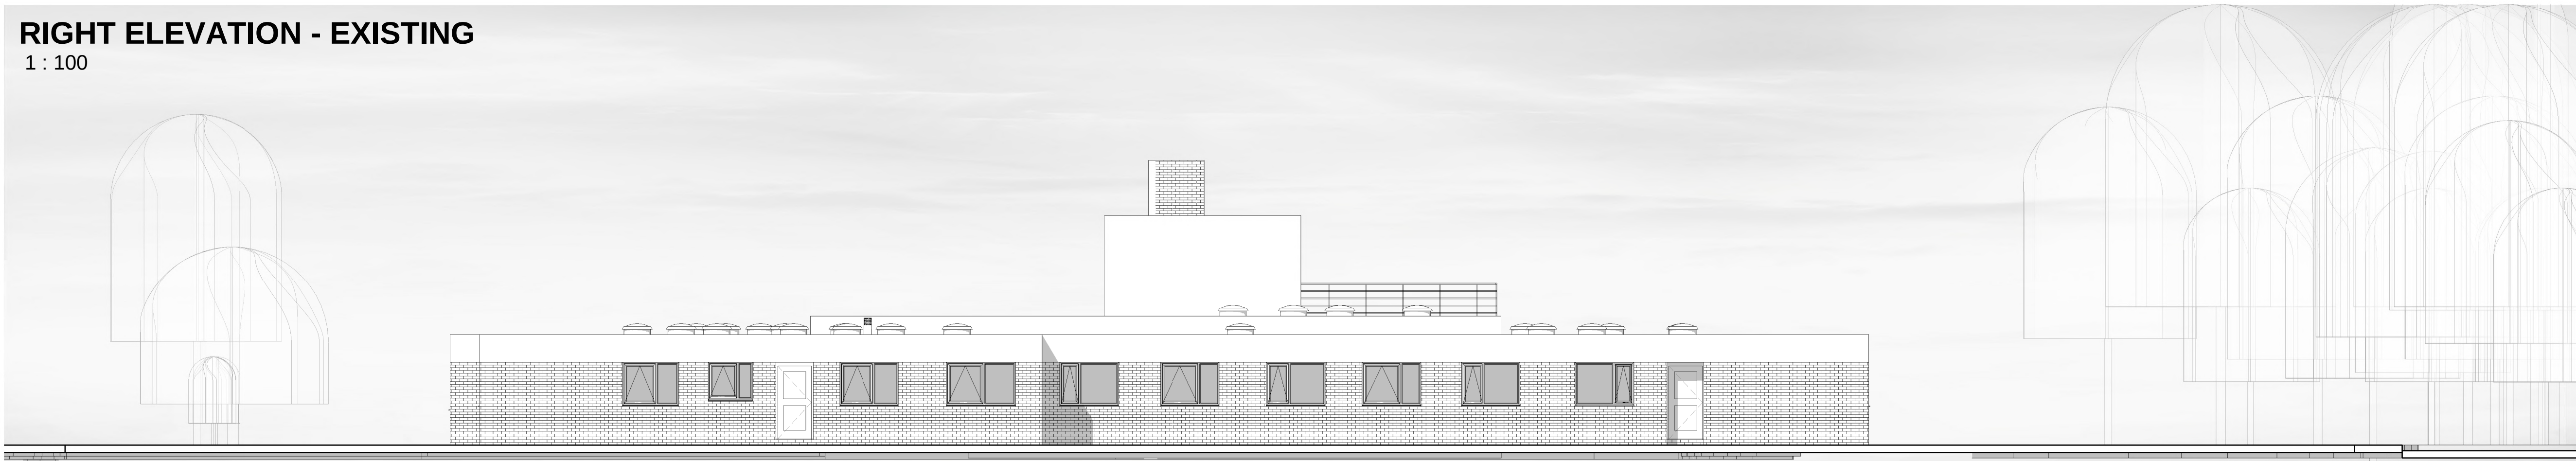[illegible]

STATUS	PURPOSE OF ISSUE PLANNING
--------	-------------------------------------

 Chartered Institute of
Architectural Technologists
Registered Practice

*27 Park Avenue,
Skewen, SA106RU*

PROJECT

MIN YR AFON
CWMAYON

TITLE

EXISTING ELEVATIONS

CLIENT

SWS PROPERTY

DRAWN BY JM	CHECKED BY Checker	DATE 03-02-22
----------------	-----------------------	------------------

SCALE (@ A1) 1 : 100	PROJECT NUMBER Project Number
-------------------------	----------------------------------

DRAWING NUMBER	REV
A1 - A104	