


This drawing is intended to be viewed in colour- a monochrome copy should not be relied upon.

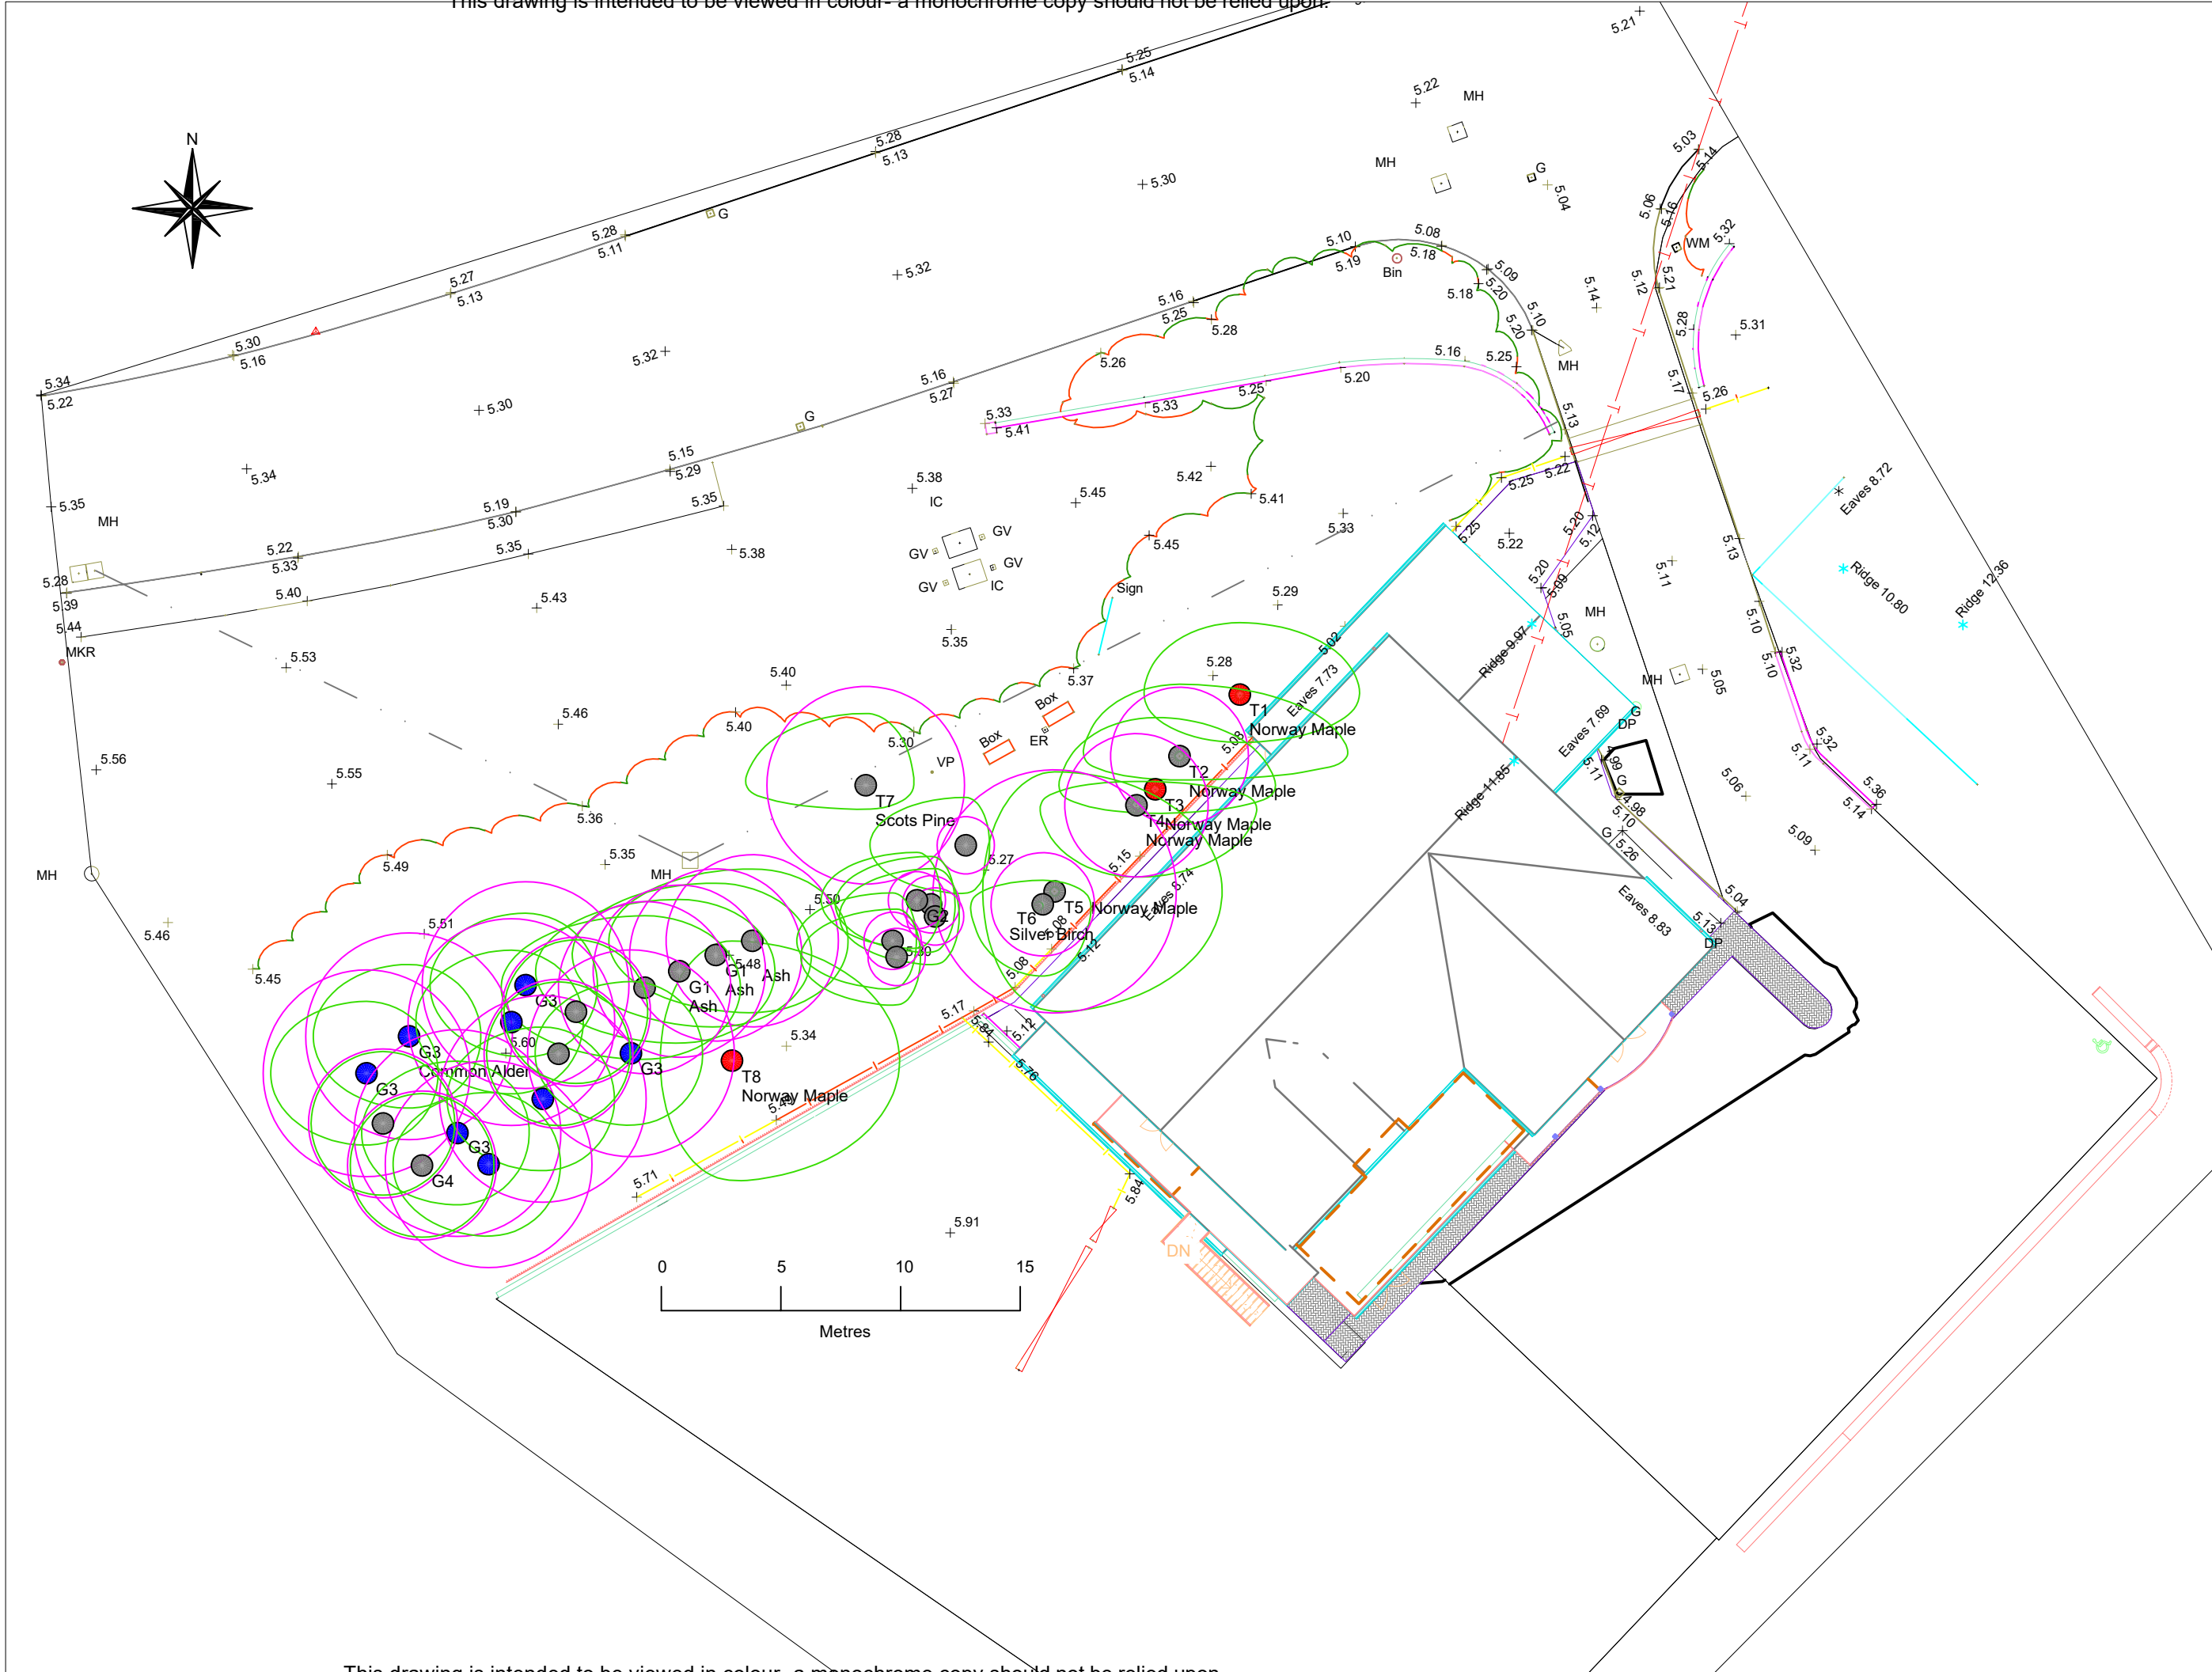

KEY:

- T12 Tree number (T)
Tree or (G) Group
- Canopy outline
- Root Protection Area (RPA)
- Category U tree centre
- Category A tree centre
- Category B tree centre
- Category C tree centre

CLIENT:
Baglan Boys Club

PROJECT:
Baglan Boys Club,
Fenbrook Close,
Baglan.

DRAWING TITLE:
Tree Location and
Constraints Plan

DRAWING NO:
ARW1119:01

DATE:
29/01/2022

SCALE:
1:250@A3

This drawing is intended to be viewed in colour- a monochrome copy should not be relied upon.