

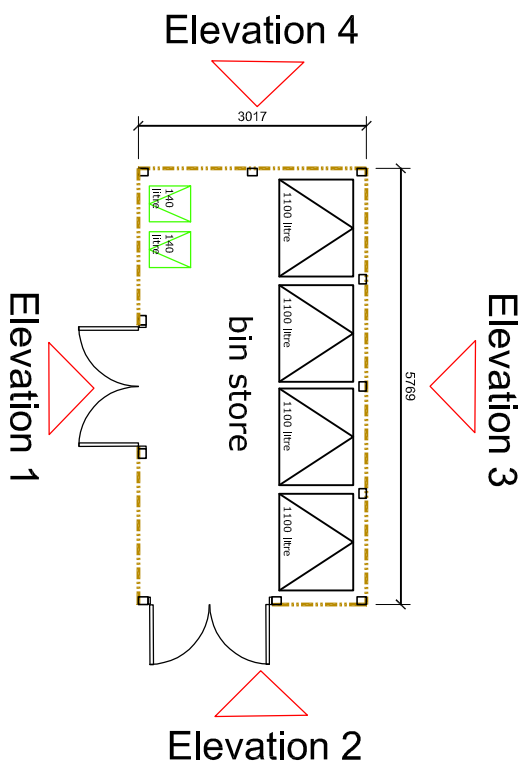


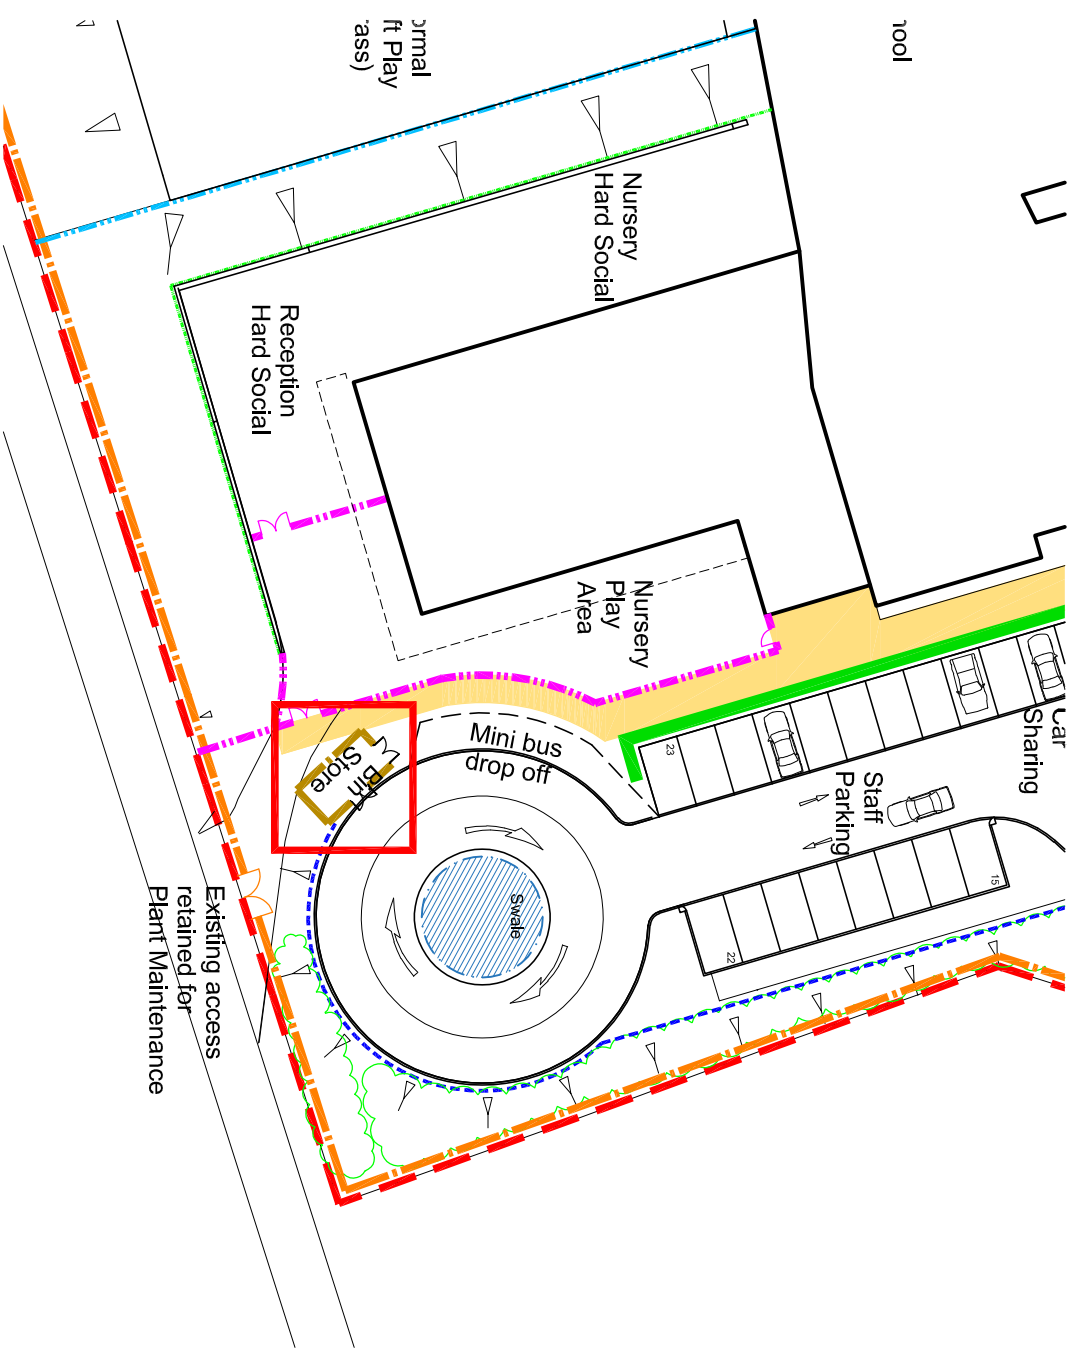

Timber featherboard fence to bin store, with timber pergola above. 2.4m high.

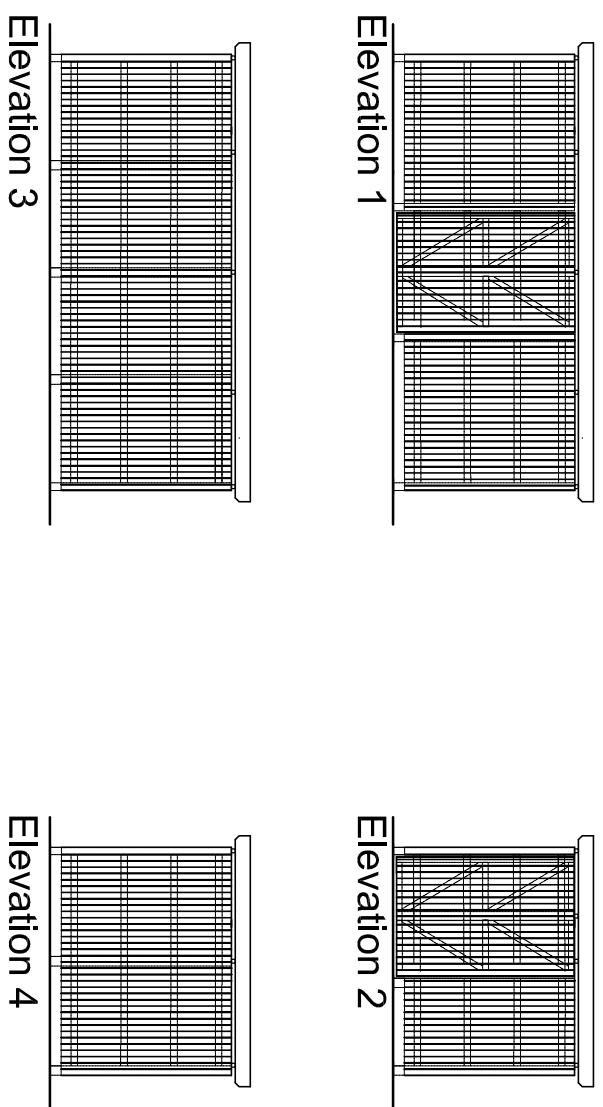

THIS DRAWINGS IS COPYRIGHT ©

PRELIMINARY	
PLANNING	
DESIGN	
TENDER	
CONSTRUCTION	✓

powell idobson	
ARCHITECTS	
t +44 (0)33 33 201 001	
www.powellidobson.com	
@PDArchitects	
Contract: Neath Port Talbot County Borough Council	
Title: Neath Abbey Primary	
Bin Store Enclosure	
Scale: 1:100 @ A3	
Date: 02.12.2021	
Drawn: RW	
Checked: AD	