


Superseded

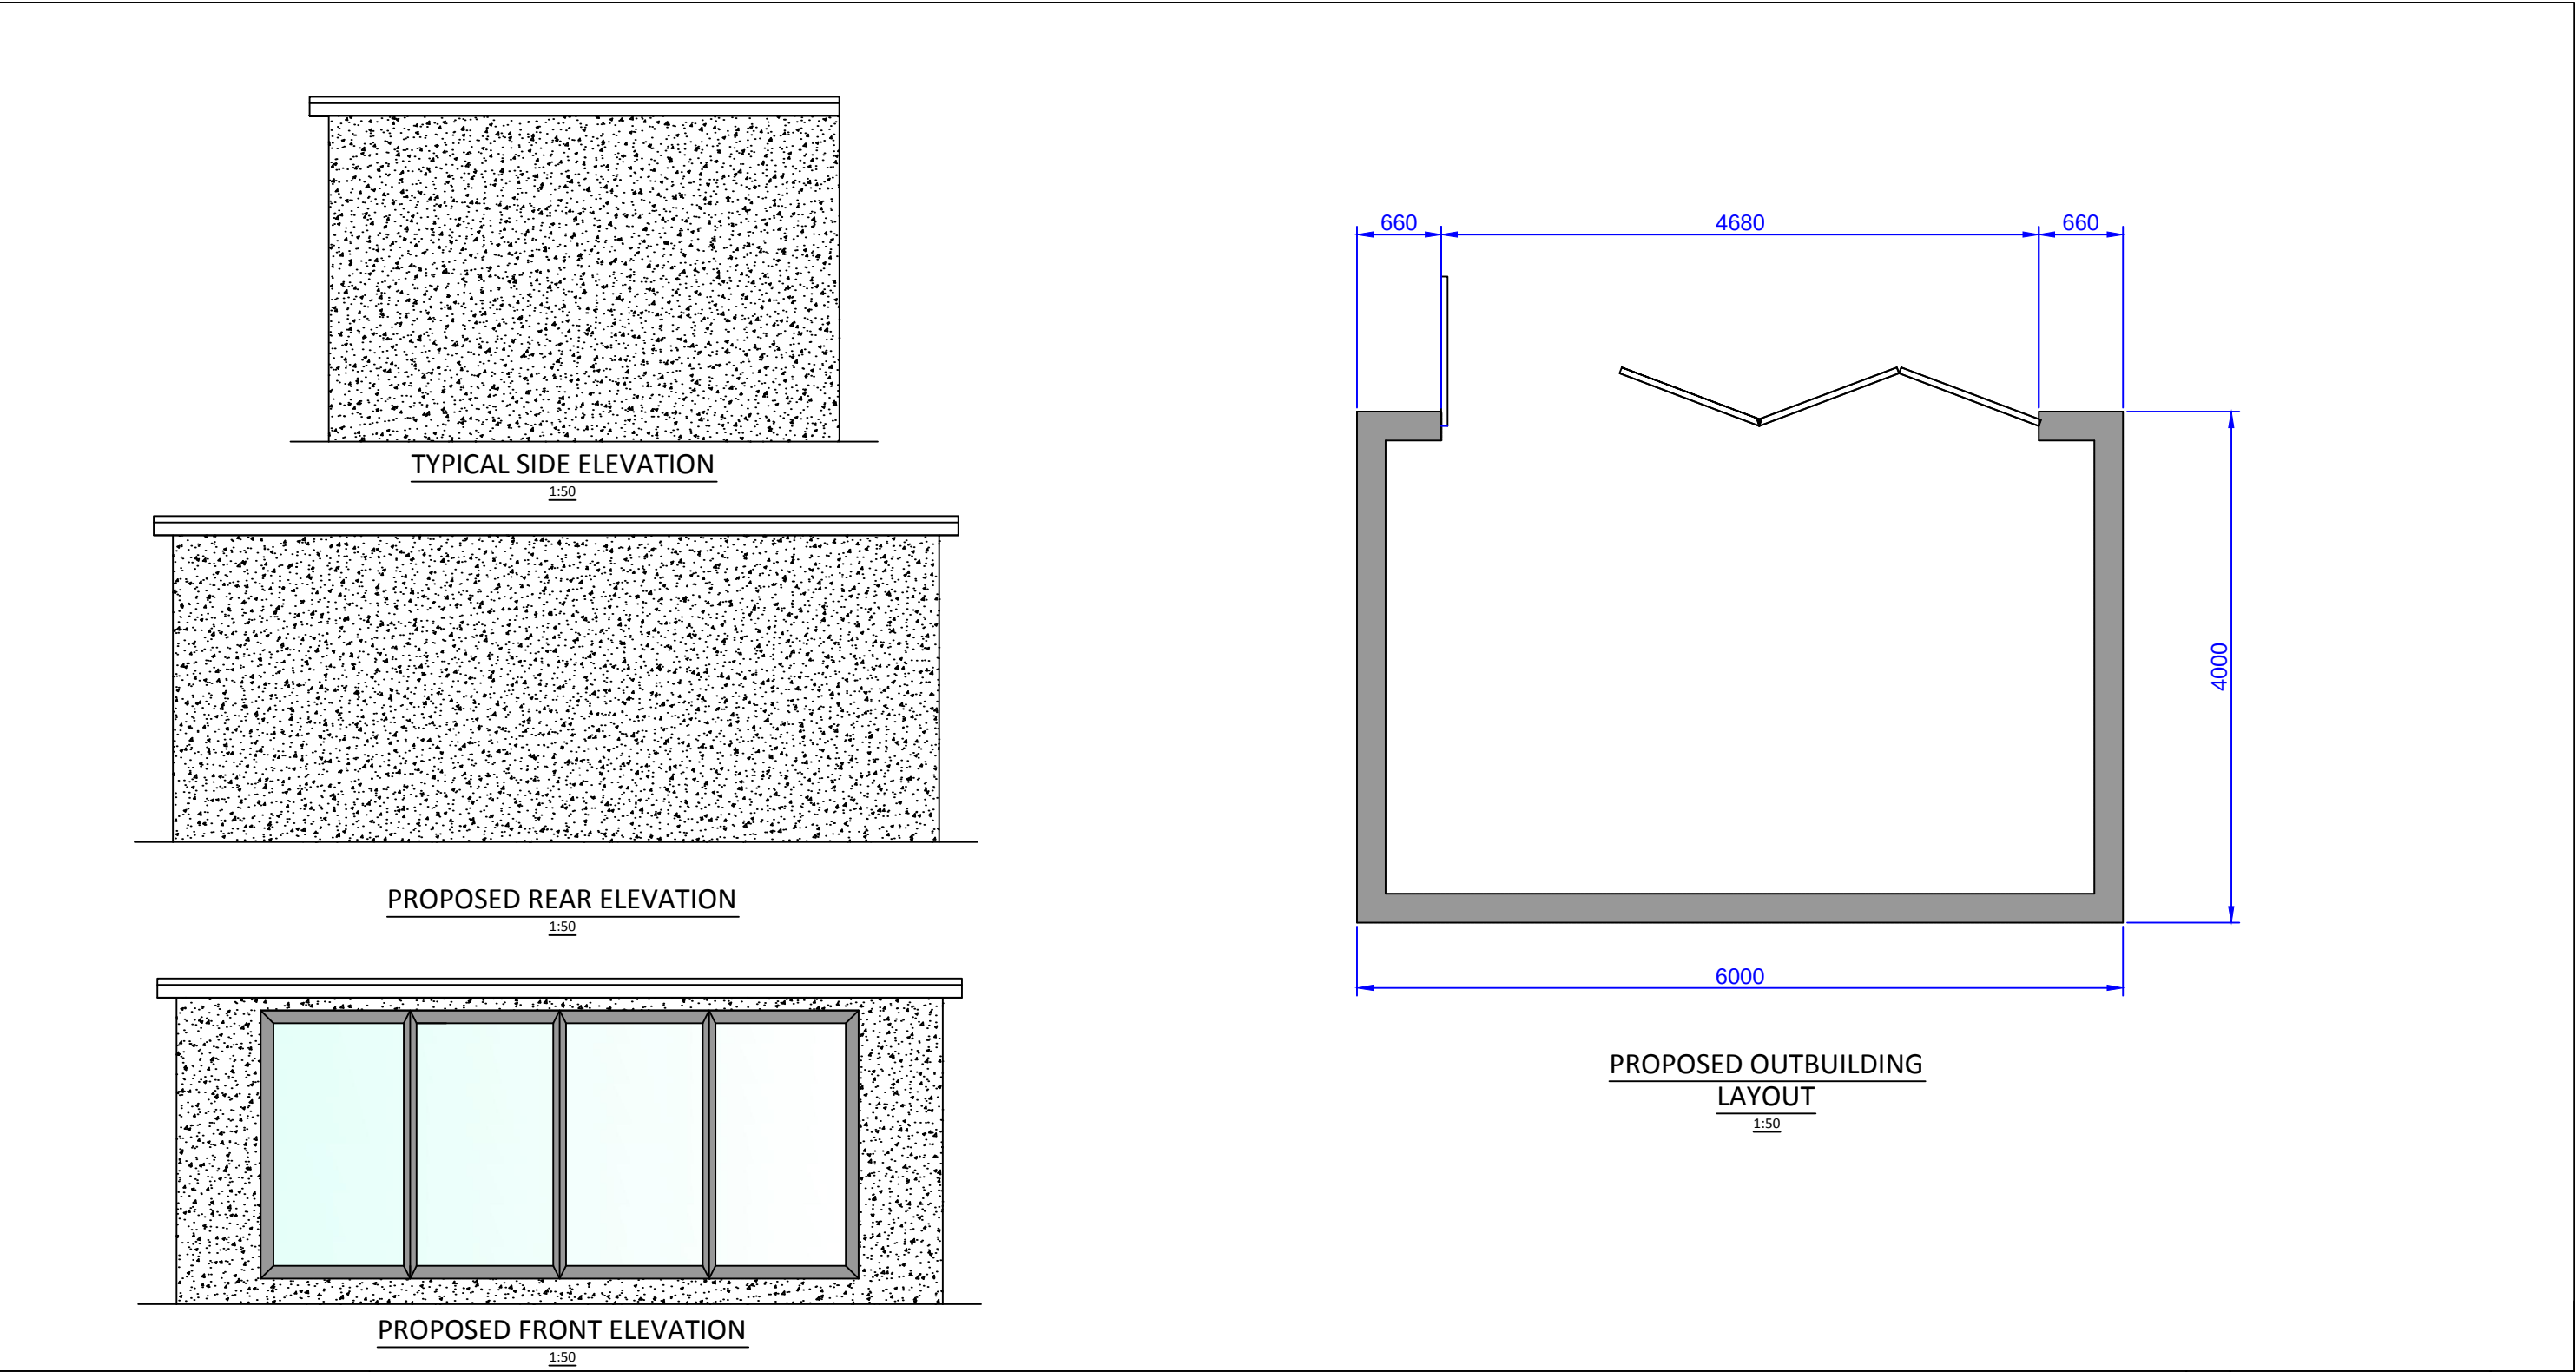

KEY	NOTES		
	1. All dimensions are in millimeters unless otherwise stated.		
	2. This is a C.A.D drawing and should not be amended by hand.		
	3. Please note that when scaling off this drawing, that it should be printed at A3.		
Rev		DESCRIPTION	DATE
A		DRAFT	12/21
5 YNYSLAS CRESCENT GLYNNEATH NEATH SA11 5LB PROPOSED OUTBUILDING			
Scale : As shown			
Drawn: RCM		Revision : A	