



Superseded

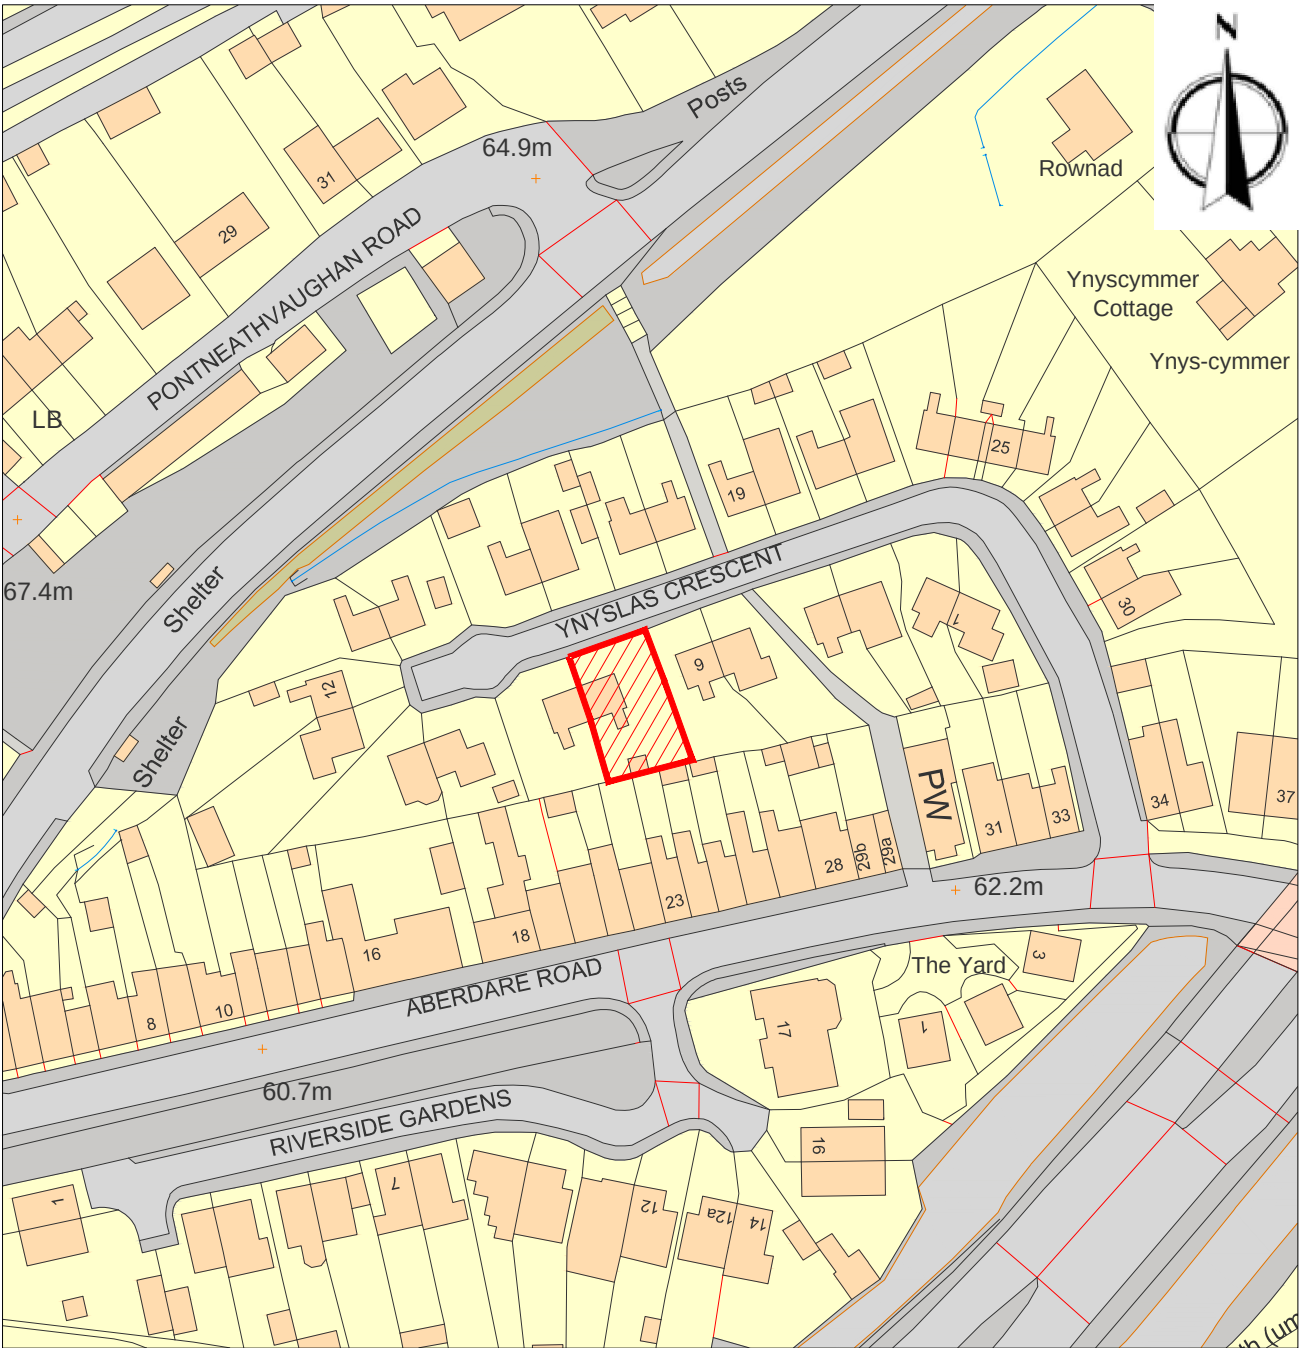

LOCATION PLAN
1:1250

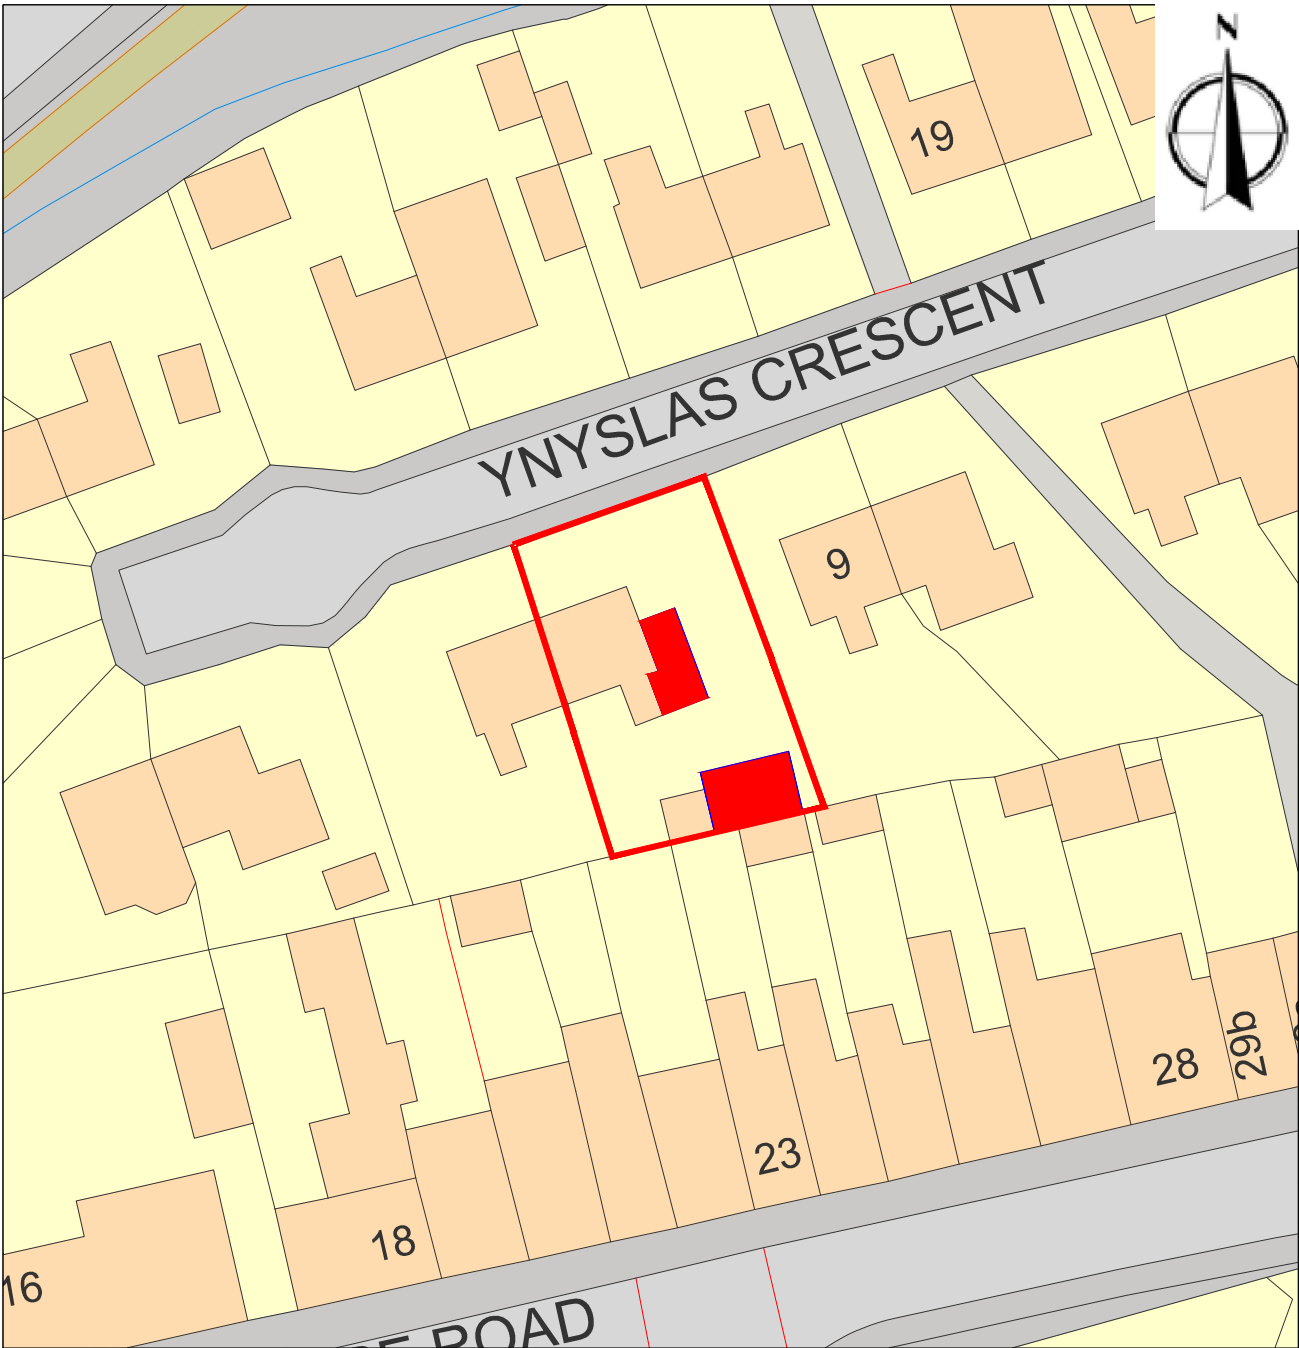

LOCATION PLAN SHOWING EXTENSION
1:500

KEY

NOTES

- 1. All dimensions are in millimeters unless otherwise stated.
- 2. This is a C.A.D drawing and should not be amended by hand.
- 3. Please note that when scaling off this drawing, that it should be printed at A3.

Rev	DESCRIPTION	DATE
A	DRAFT	01/22
5 YNYSLAS CRESCENT GLYNNEATH NEATH SA11 5LB LOCATION PLAN		
Scale : As shown		
Drawn: RCM		Revision : A