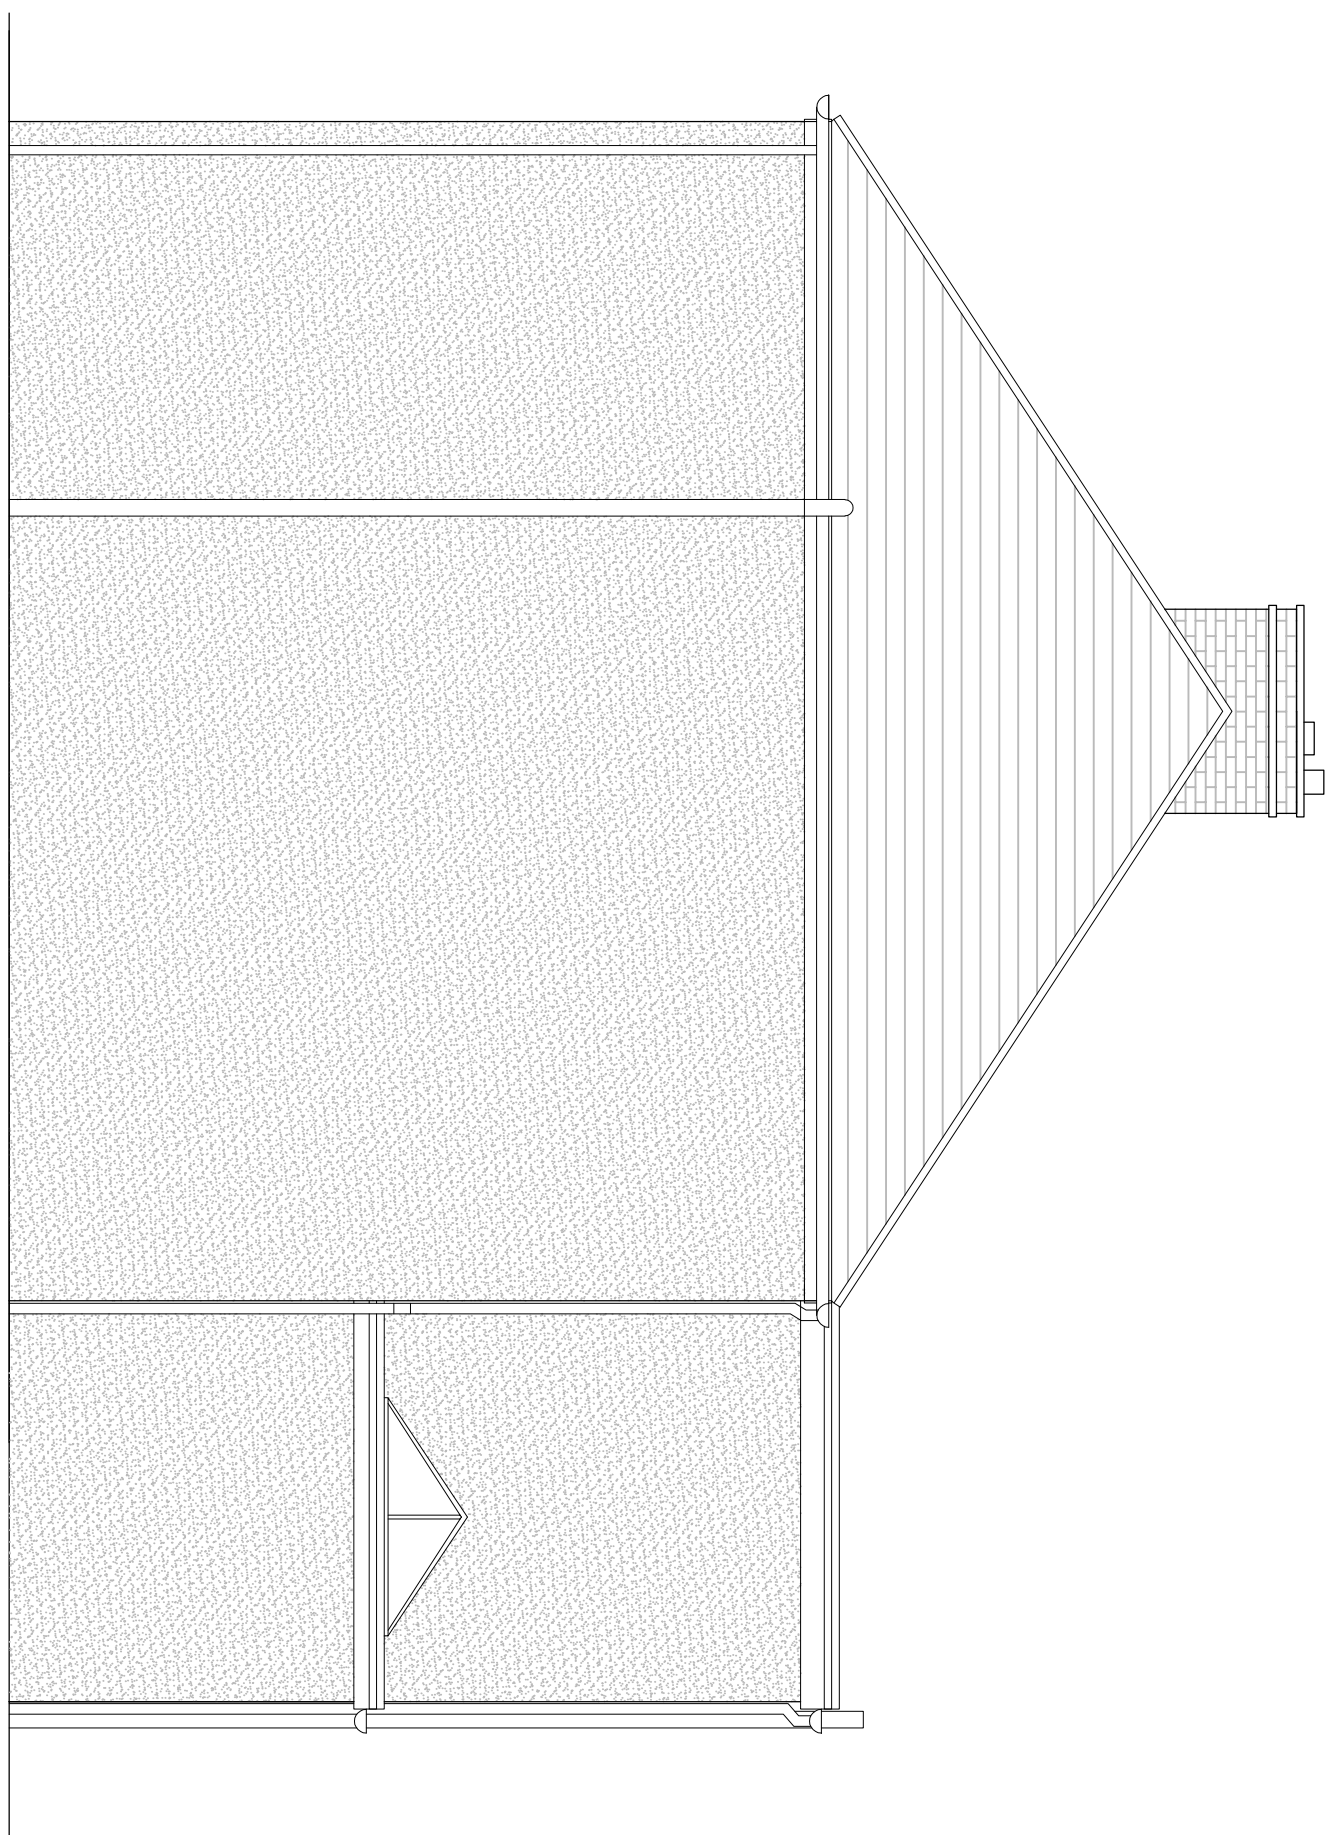
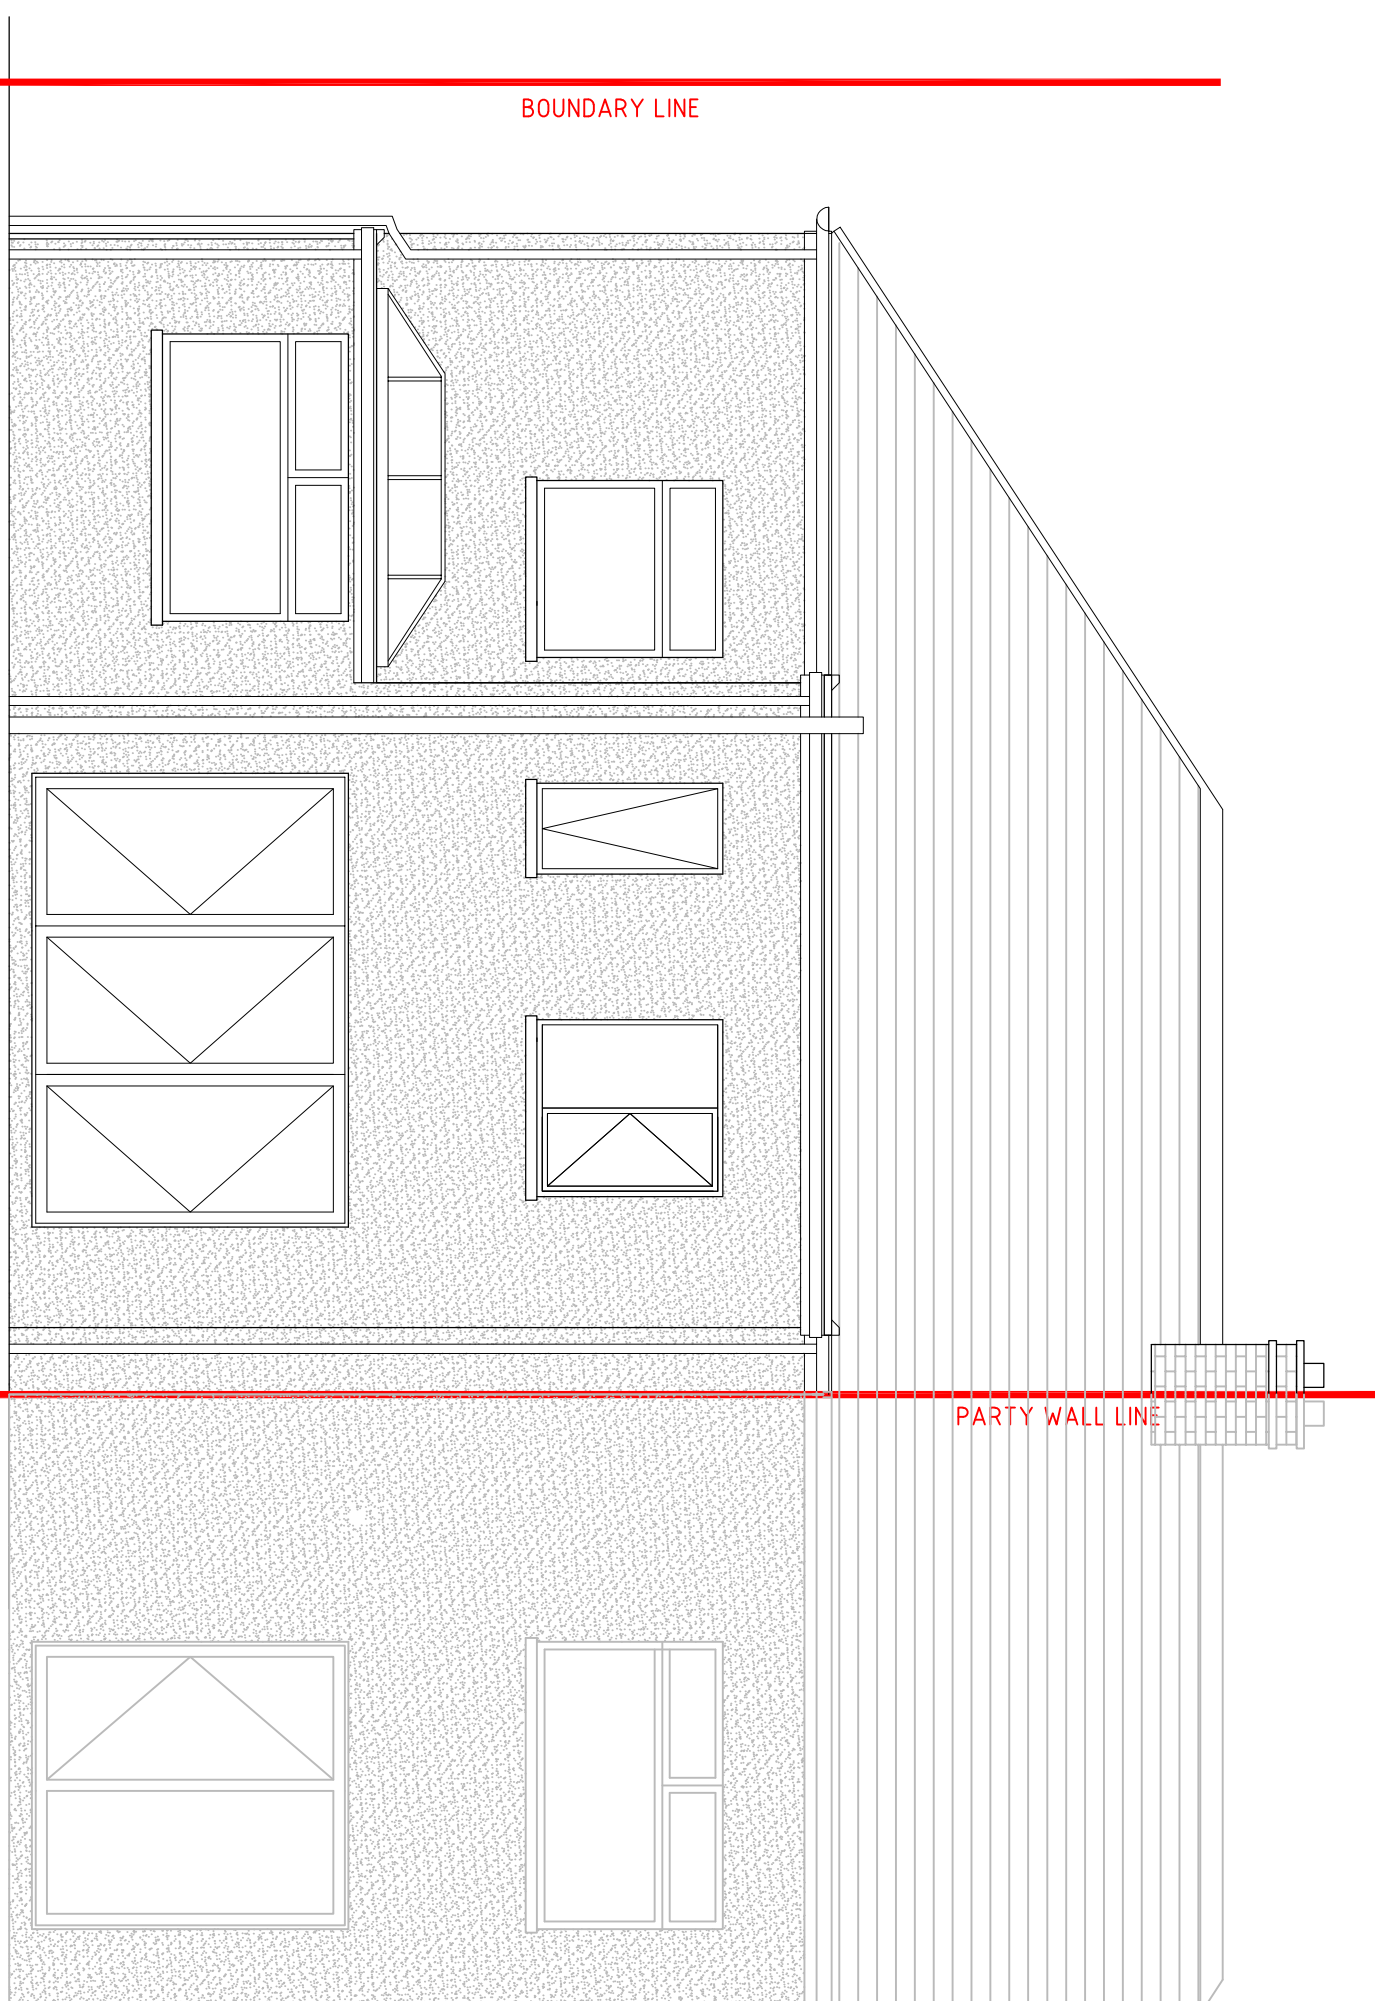
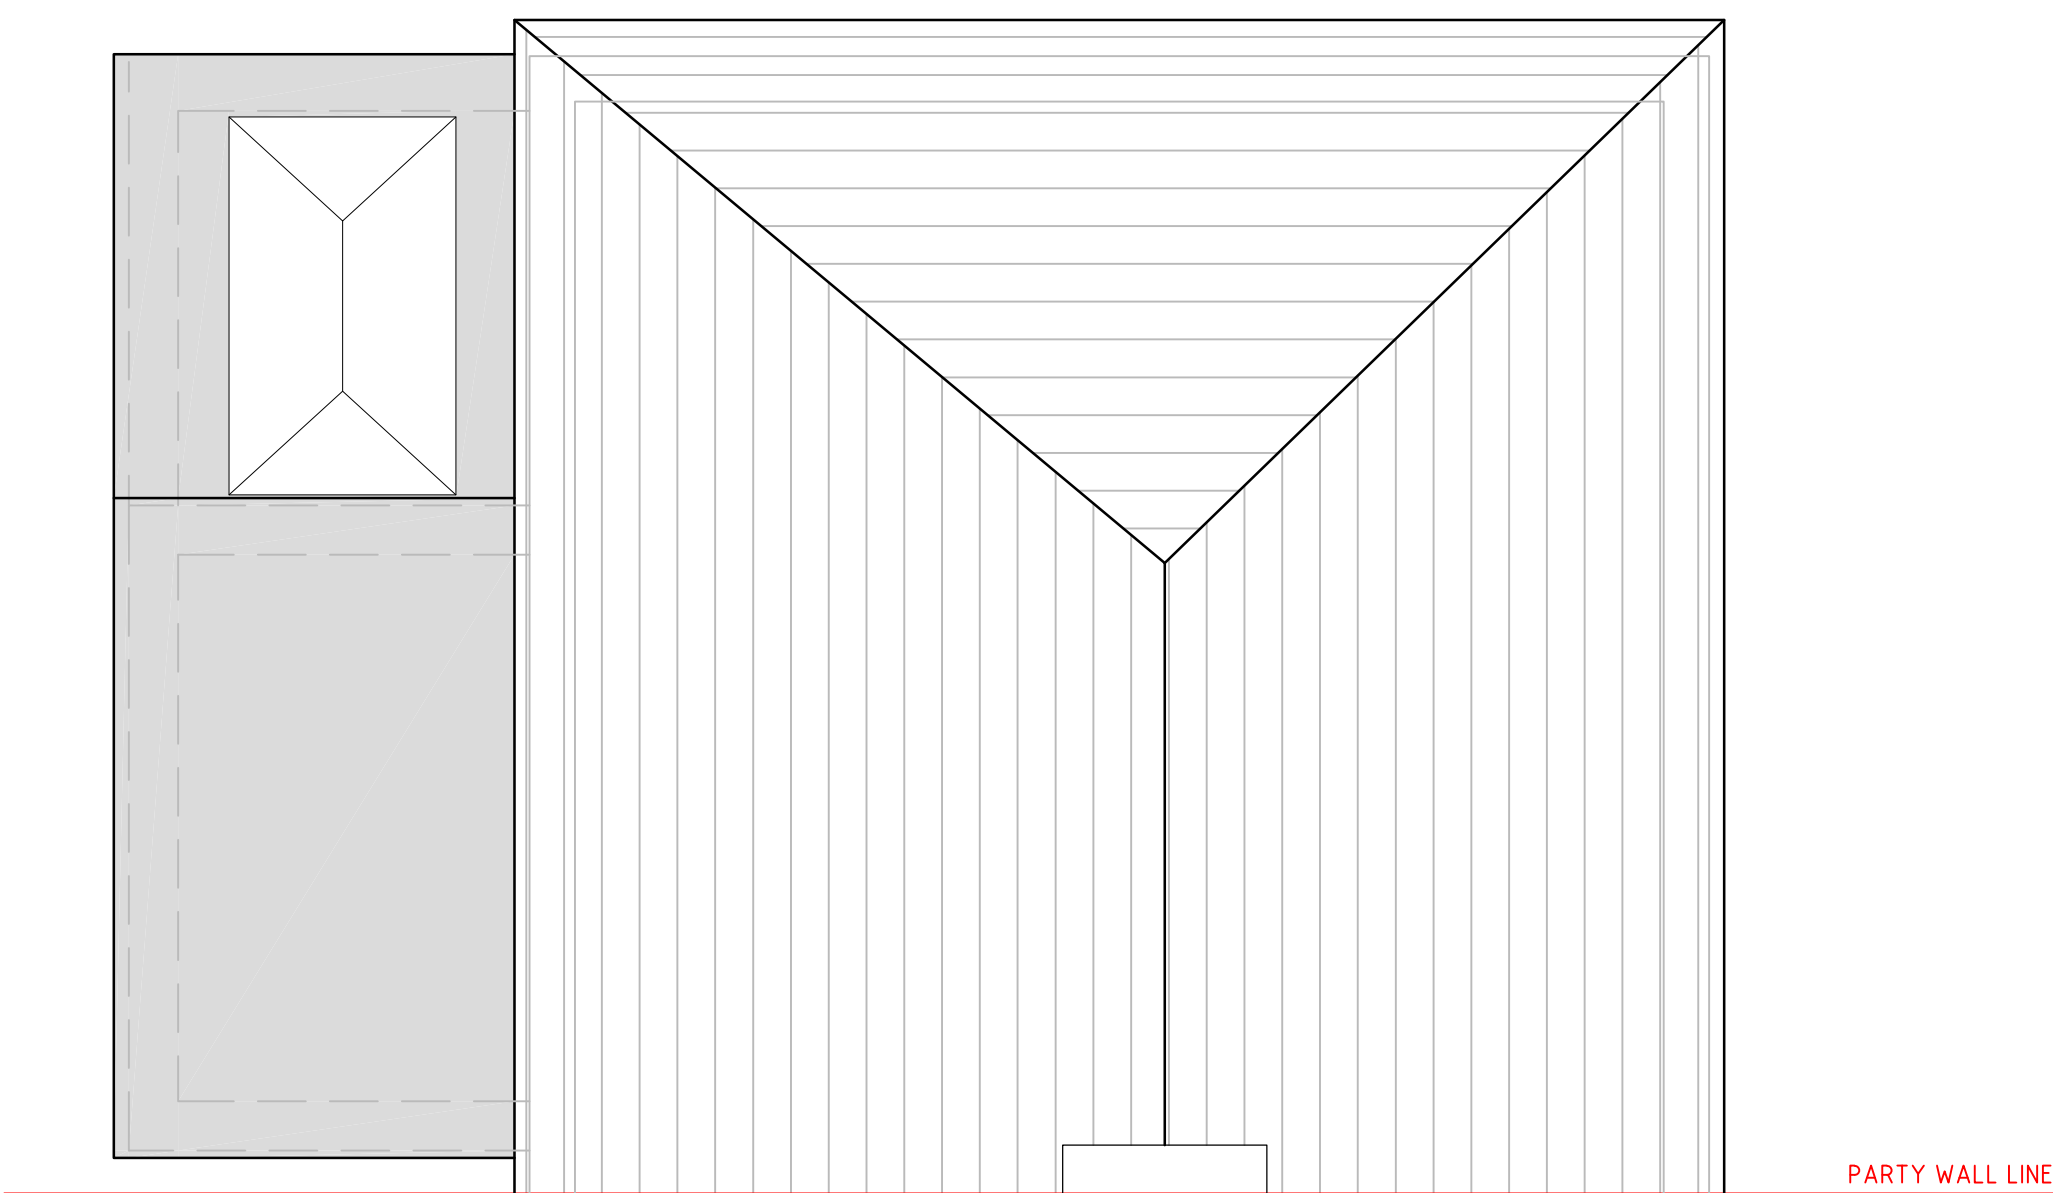
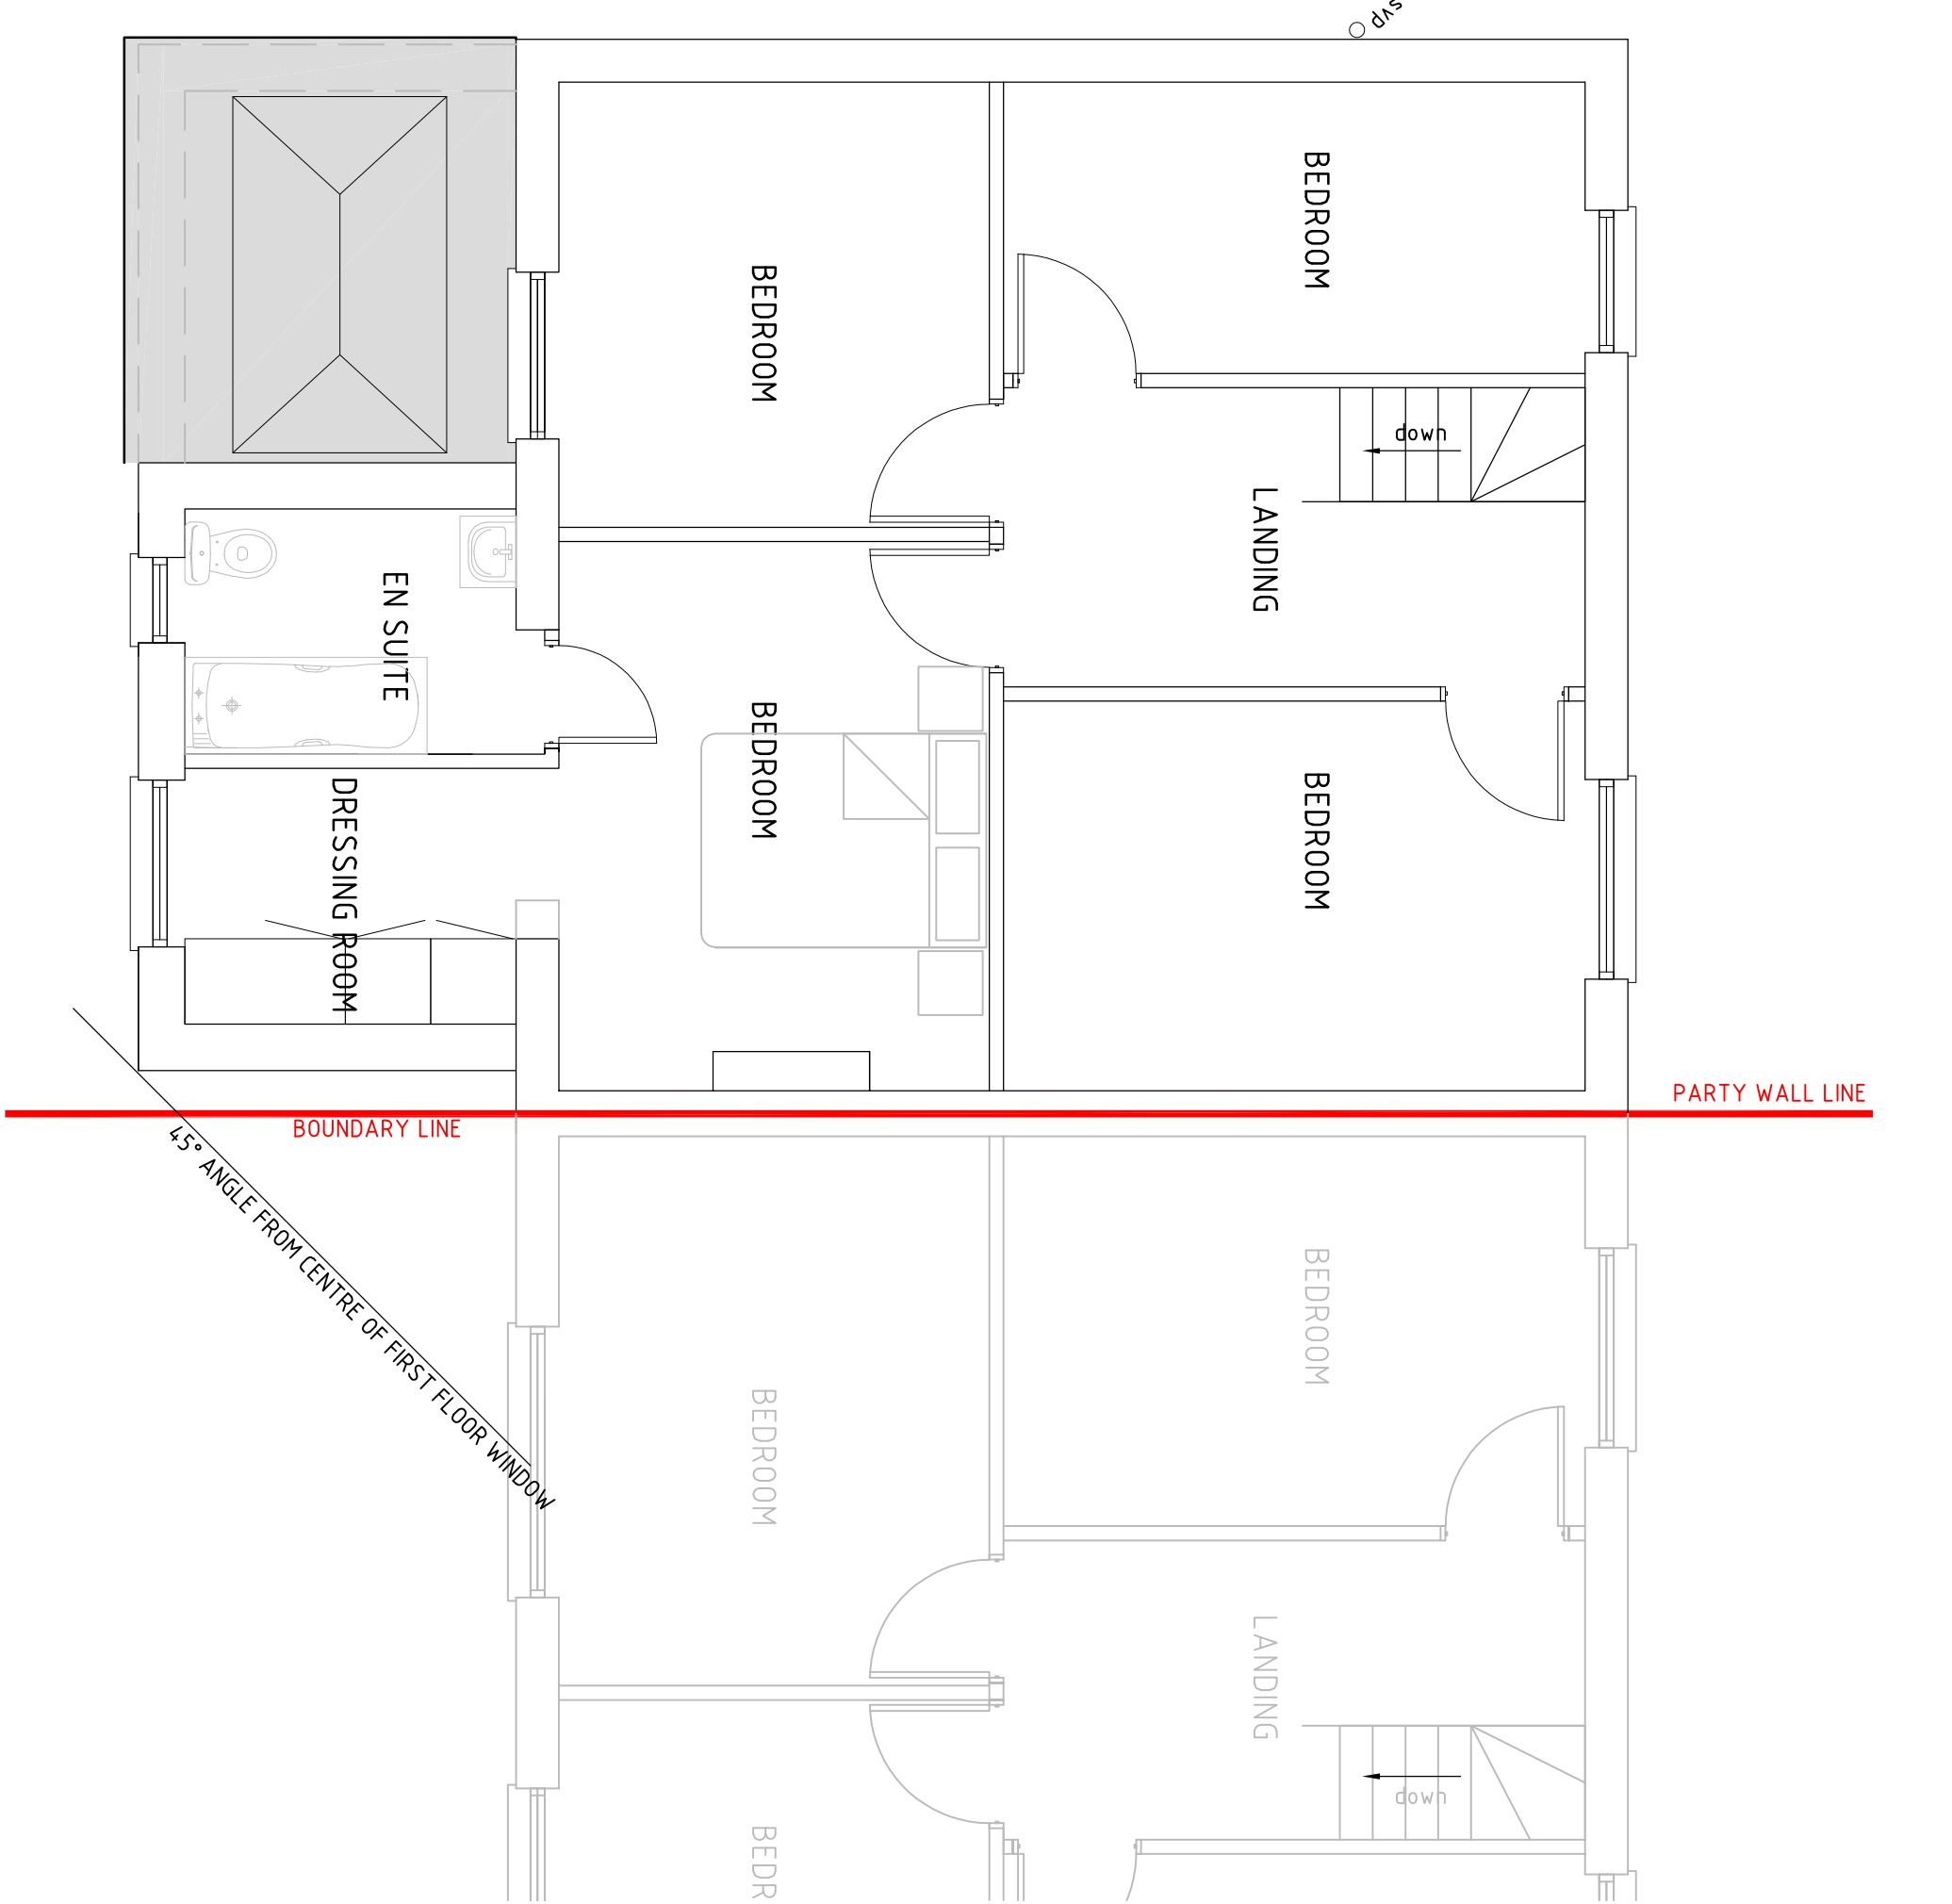
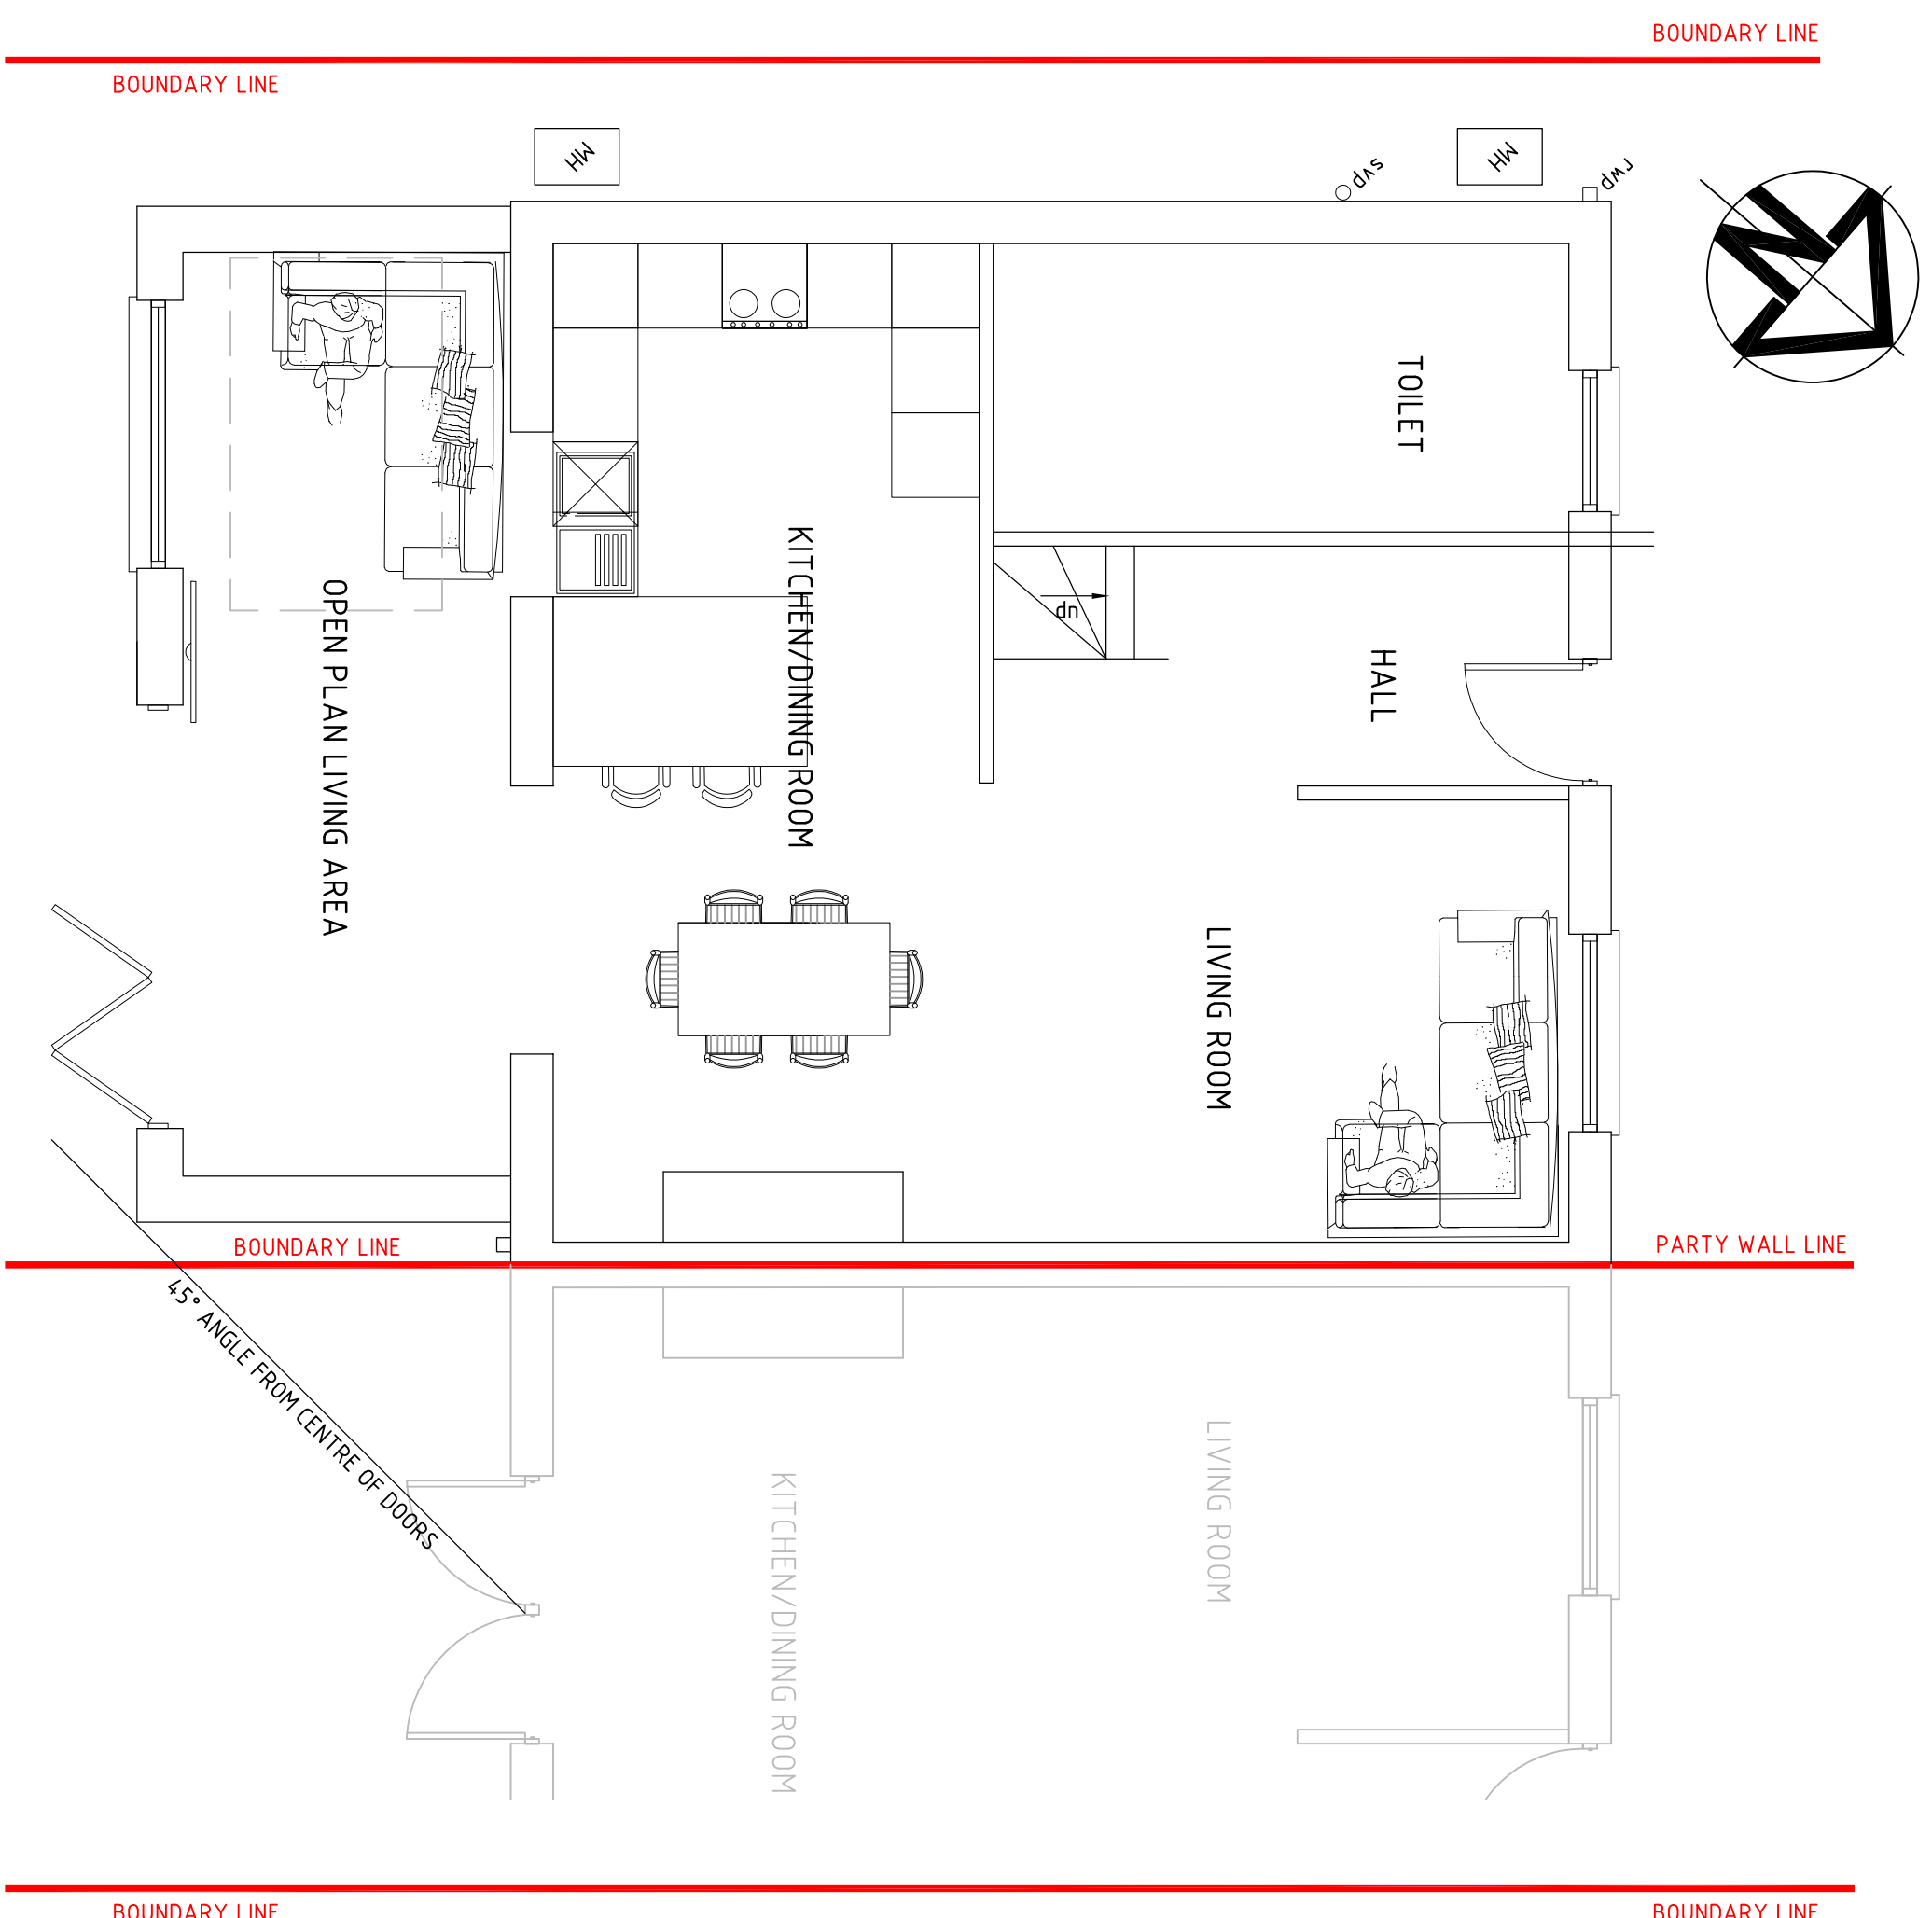


[illegible]

|   |                                                         |
|---|---------------------------------------------------------|
| PROPOSED REAR ONE/TWO<br>STOREY EXTENSION AT<br>7 GREENFIELD AVENUE<br>MARGAM, PORT TALBOT,<br>SA13 2LW. | AT ORIGINAL DRAWING SIZE (SCALE 1:50 @ A1 & 1:100 @ A3) |
| PROPOSED GROUND, FIRST<br>FLOOR, ROOF LAYOUT AND<br>ELEVATIONS                                           | Drawing Number                                          |
|   | GA__PL02                                                |
|   | REV                                                     |
|   | B                                                       |