


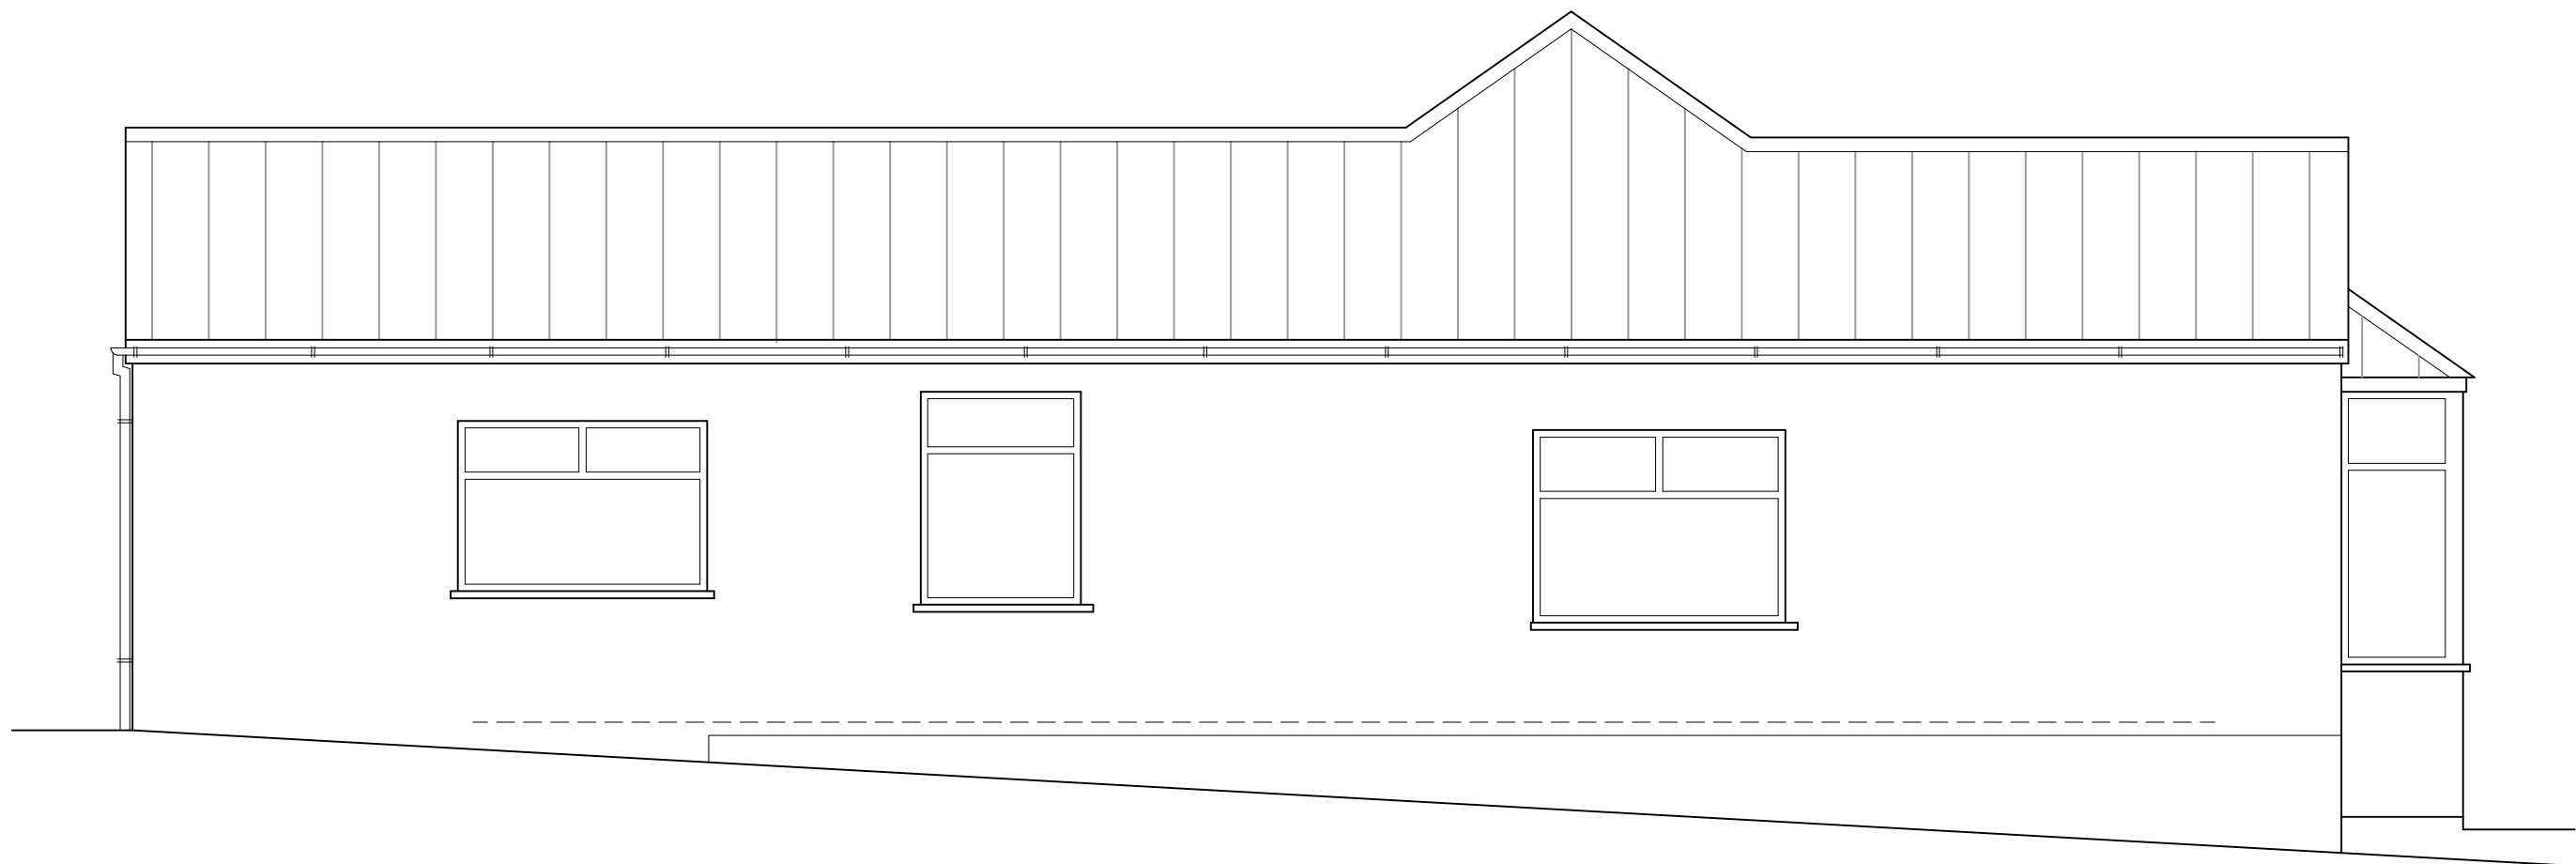

EXISTING SIDE ELEVATION

Scale 1:50

5 Hay's Crescent, Glynneath,
Neath SA11 5BE

Sheet 3 of 6