


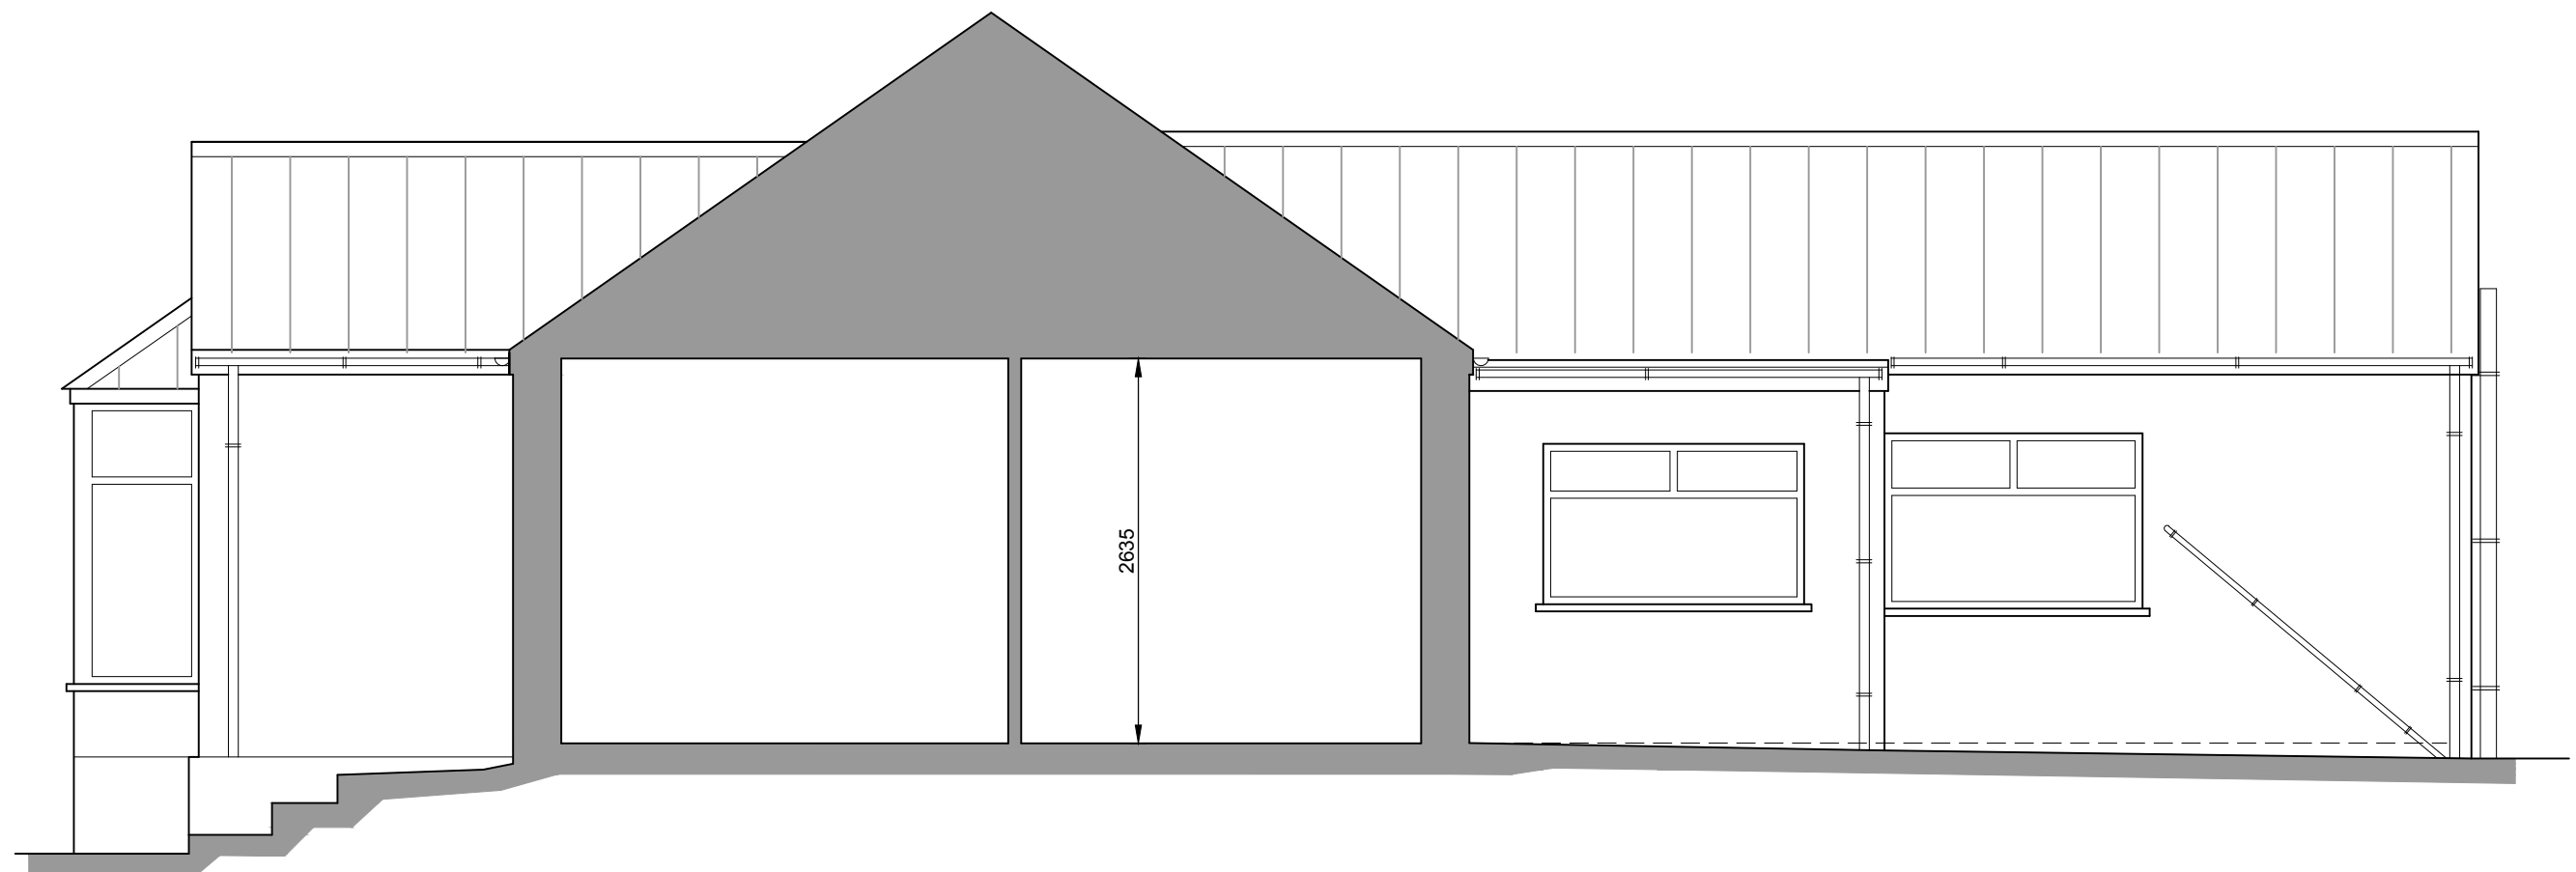

EXISTING SIDE ELEVATION / SECTION

Scale 1:50

5 Hay's Crescent, Glynneath,
Neath SA11 5BE

Sheet 5 of 6