



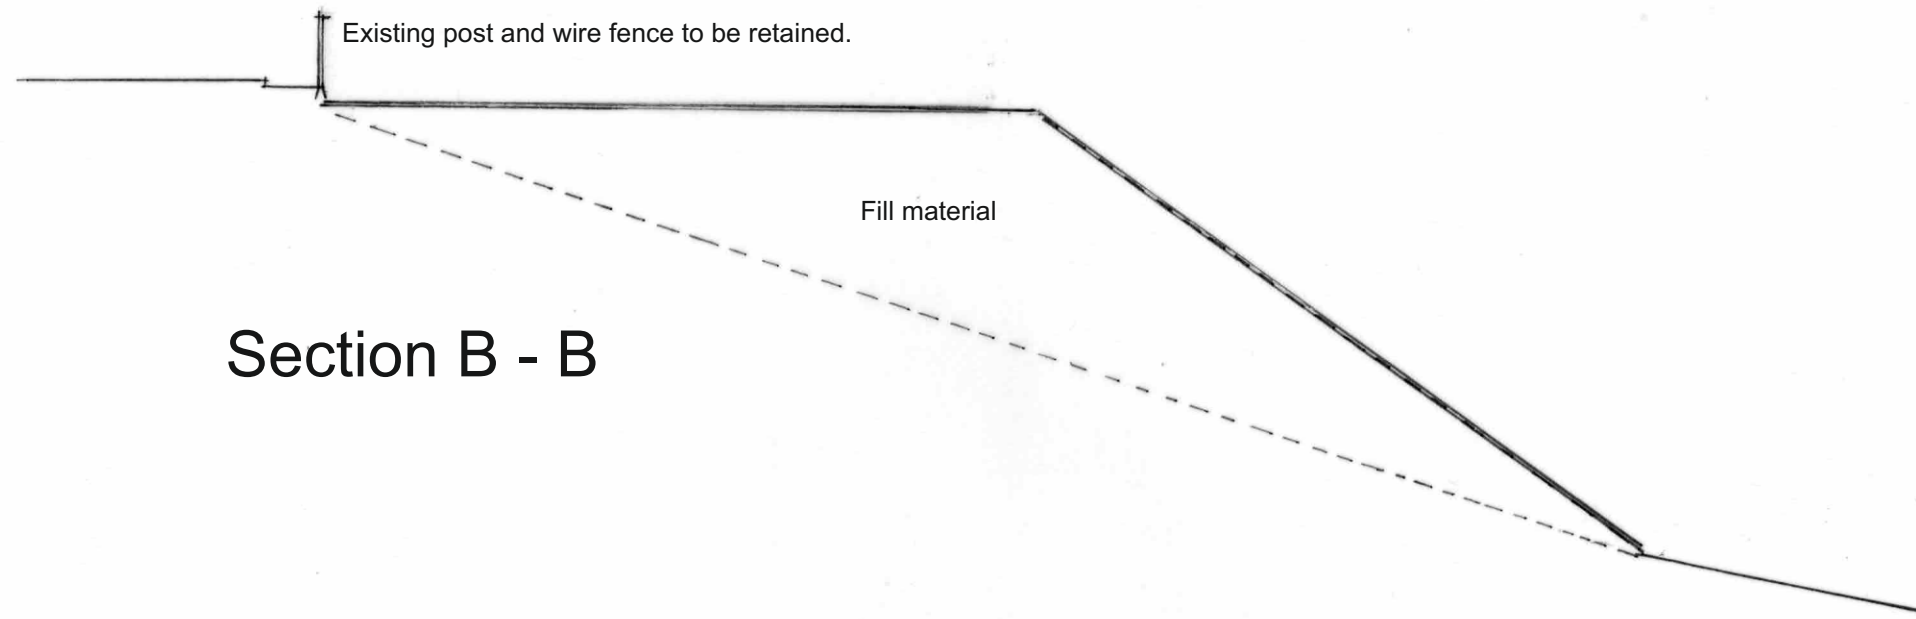

Section B - B

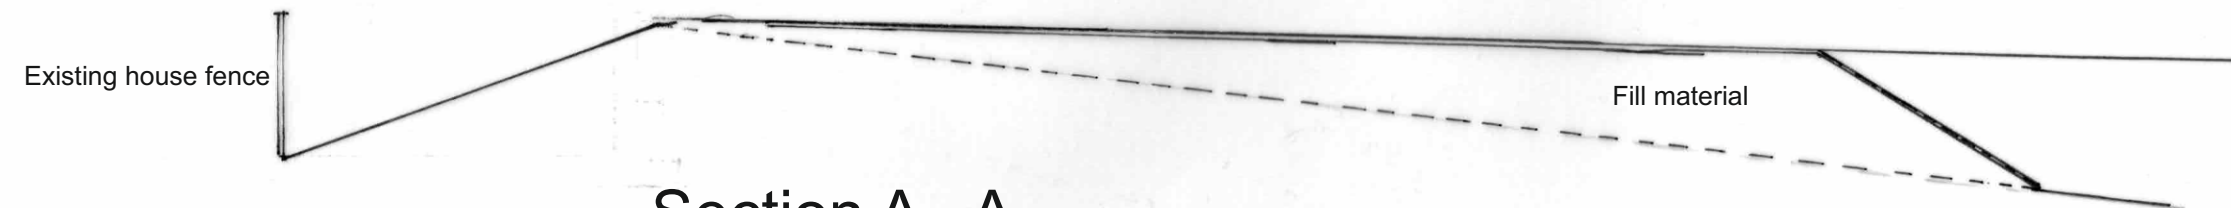

Section A - A.

Ron Bagshaw & Associates Ltd.

Architectural Design & Planning Consultants



Wood Field House
1b Rosser Terrace
Cilfrew
Neath, SA10 8LH

Contact Details -
01639 632822 (Office)
07870 863859 (Mobile)
mail@ronbagshaw.co.uk

Drawing No: SW/2022/04/A

Scale: 1:100 @ A3

Date: February 2022

Notes/Revisions

Proposal: Retention of fill as an Allotment.

Location: Land adjacent to 1E New Road, Cilfrew, Neath SA10 8LL.

Client: Mr Steven Wolfe, 1E New Road, Cilfrew, Neath SA10 8LL.

Title: Sections.