


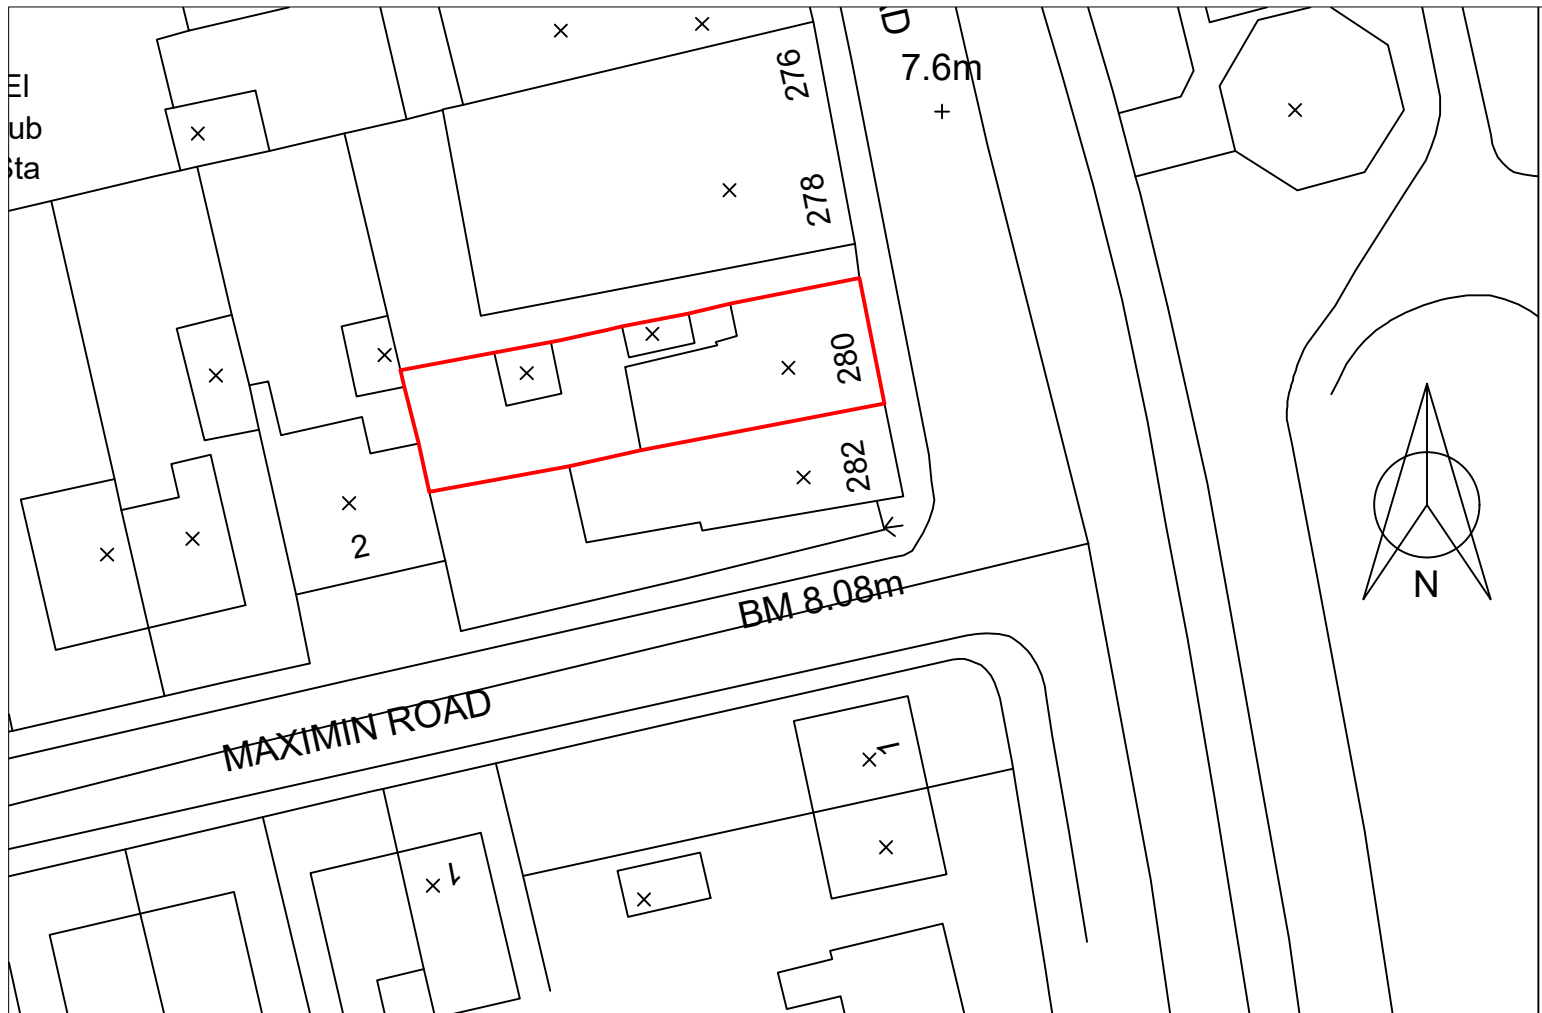

BLOCK PLAN 280 MARGAM ROAD PORT TALBOT

SCALE 1:500