



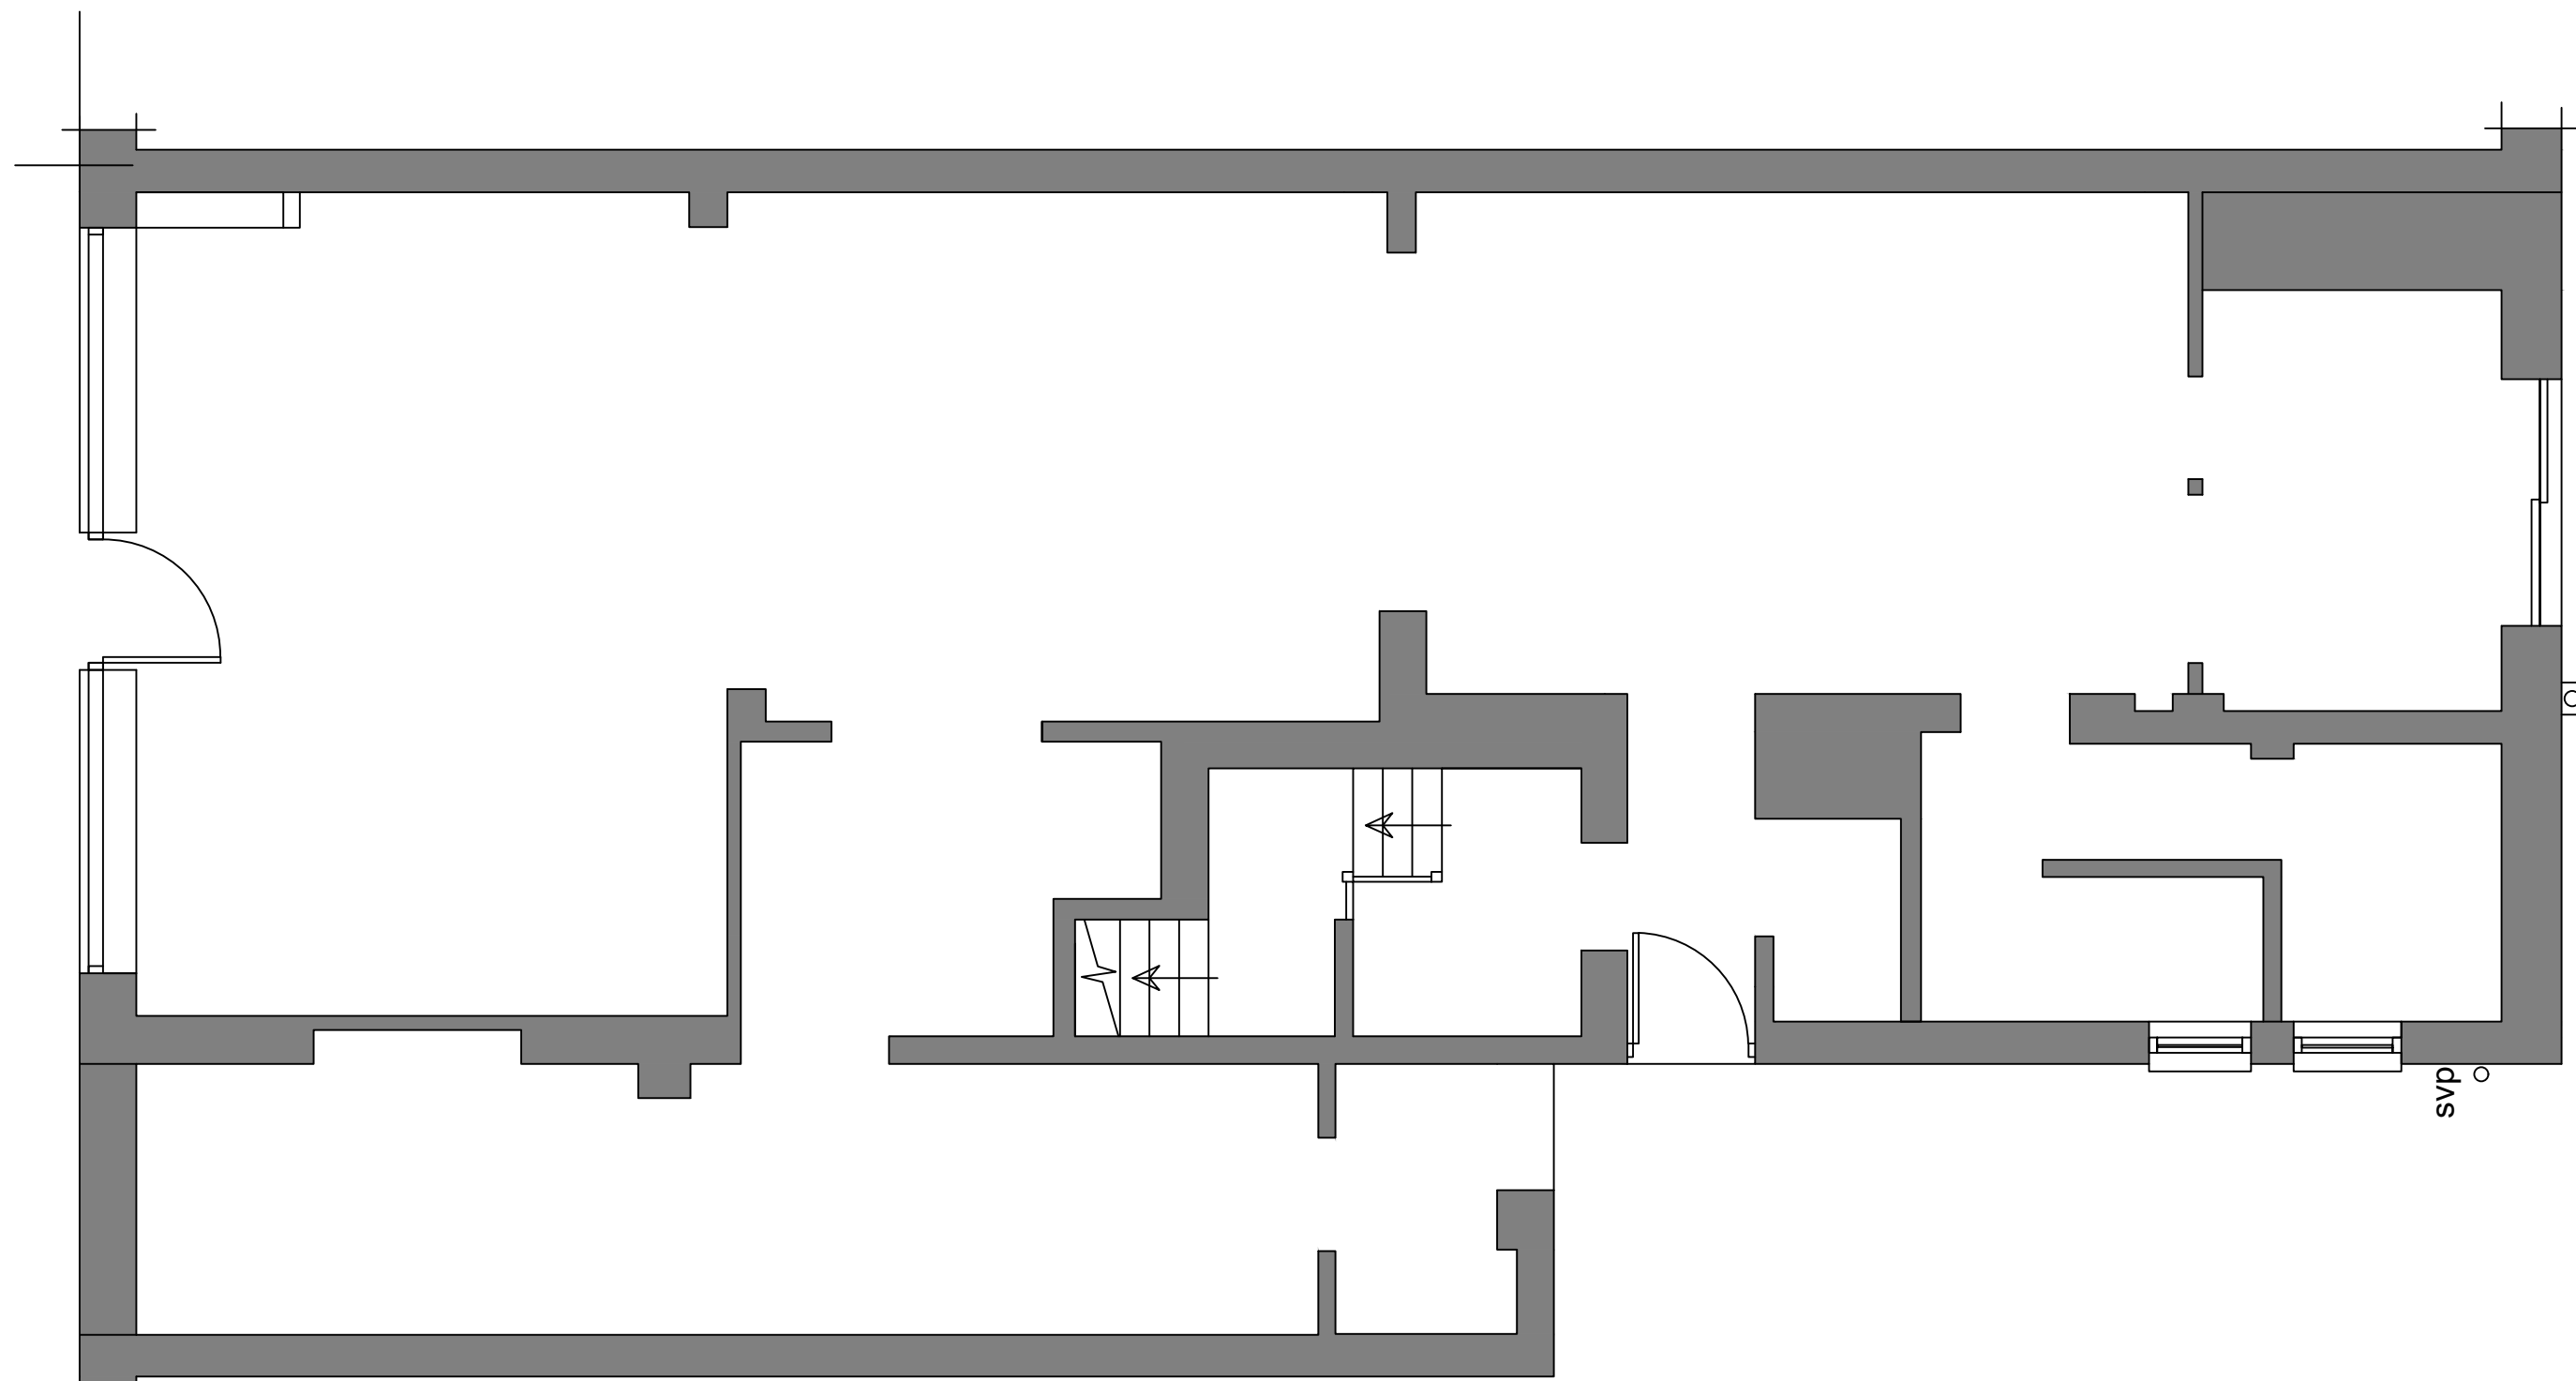

EXISTING GF PLAN

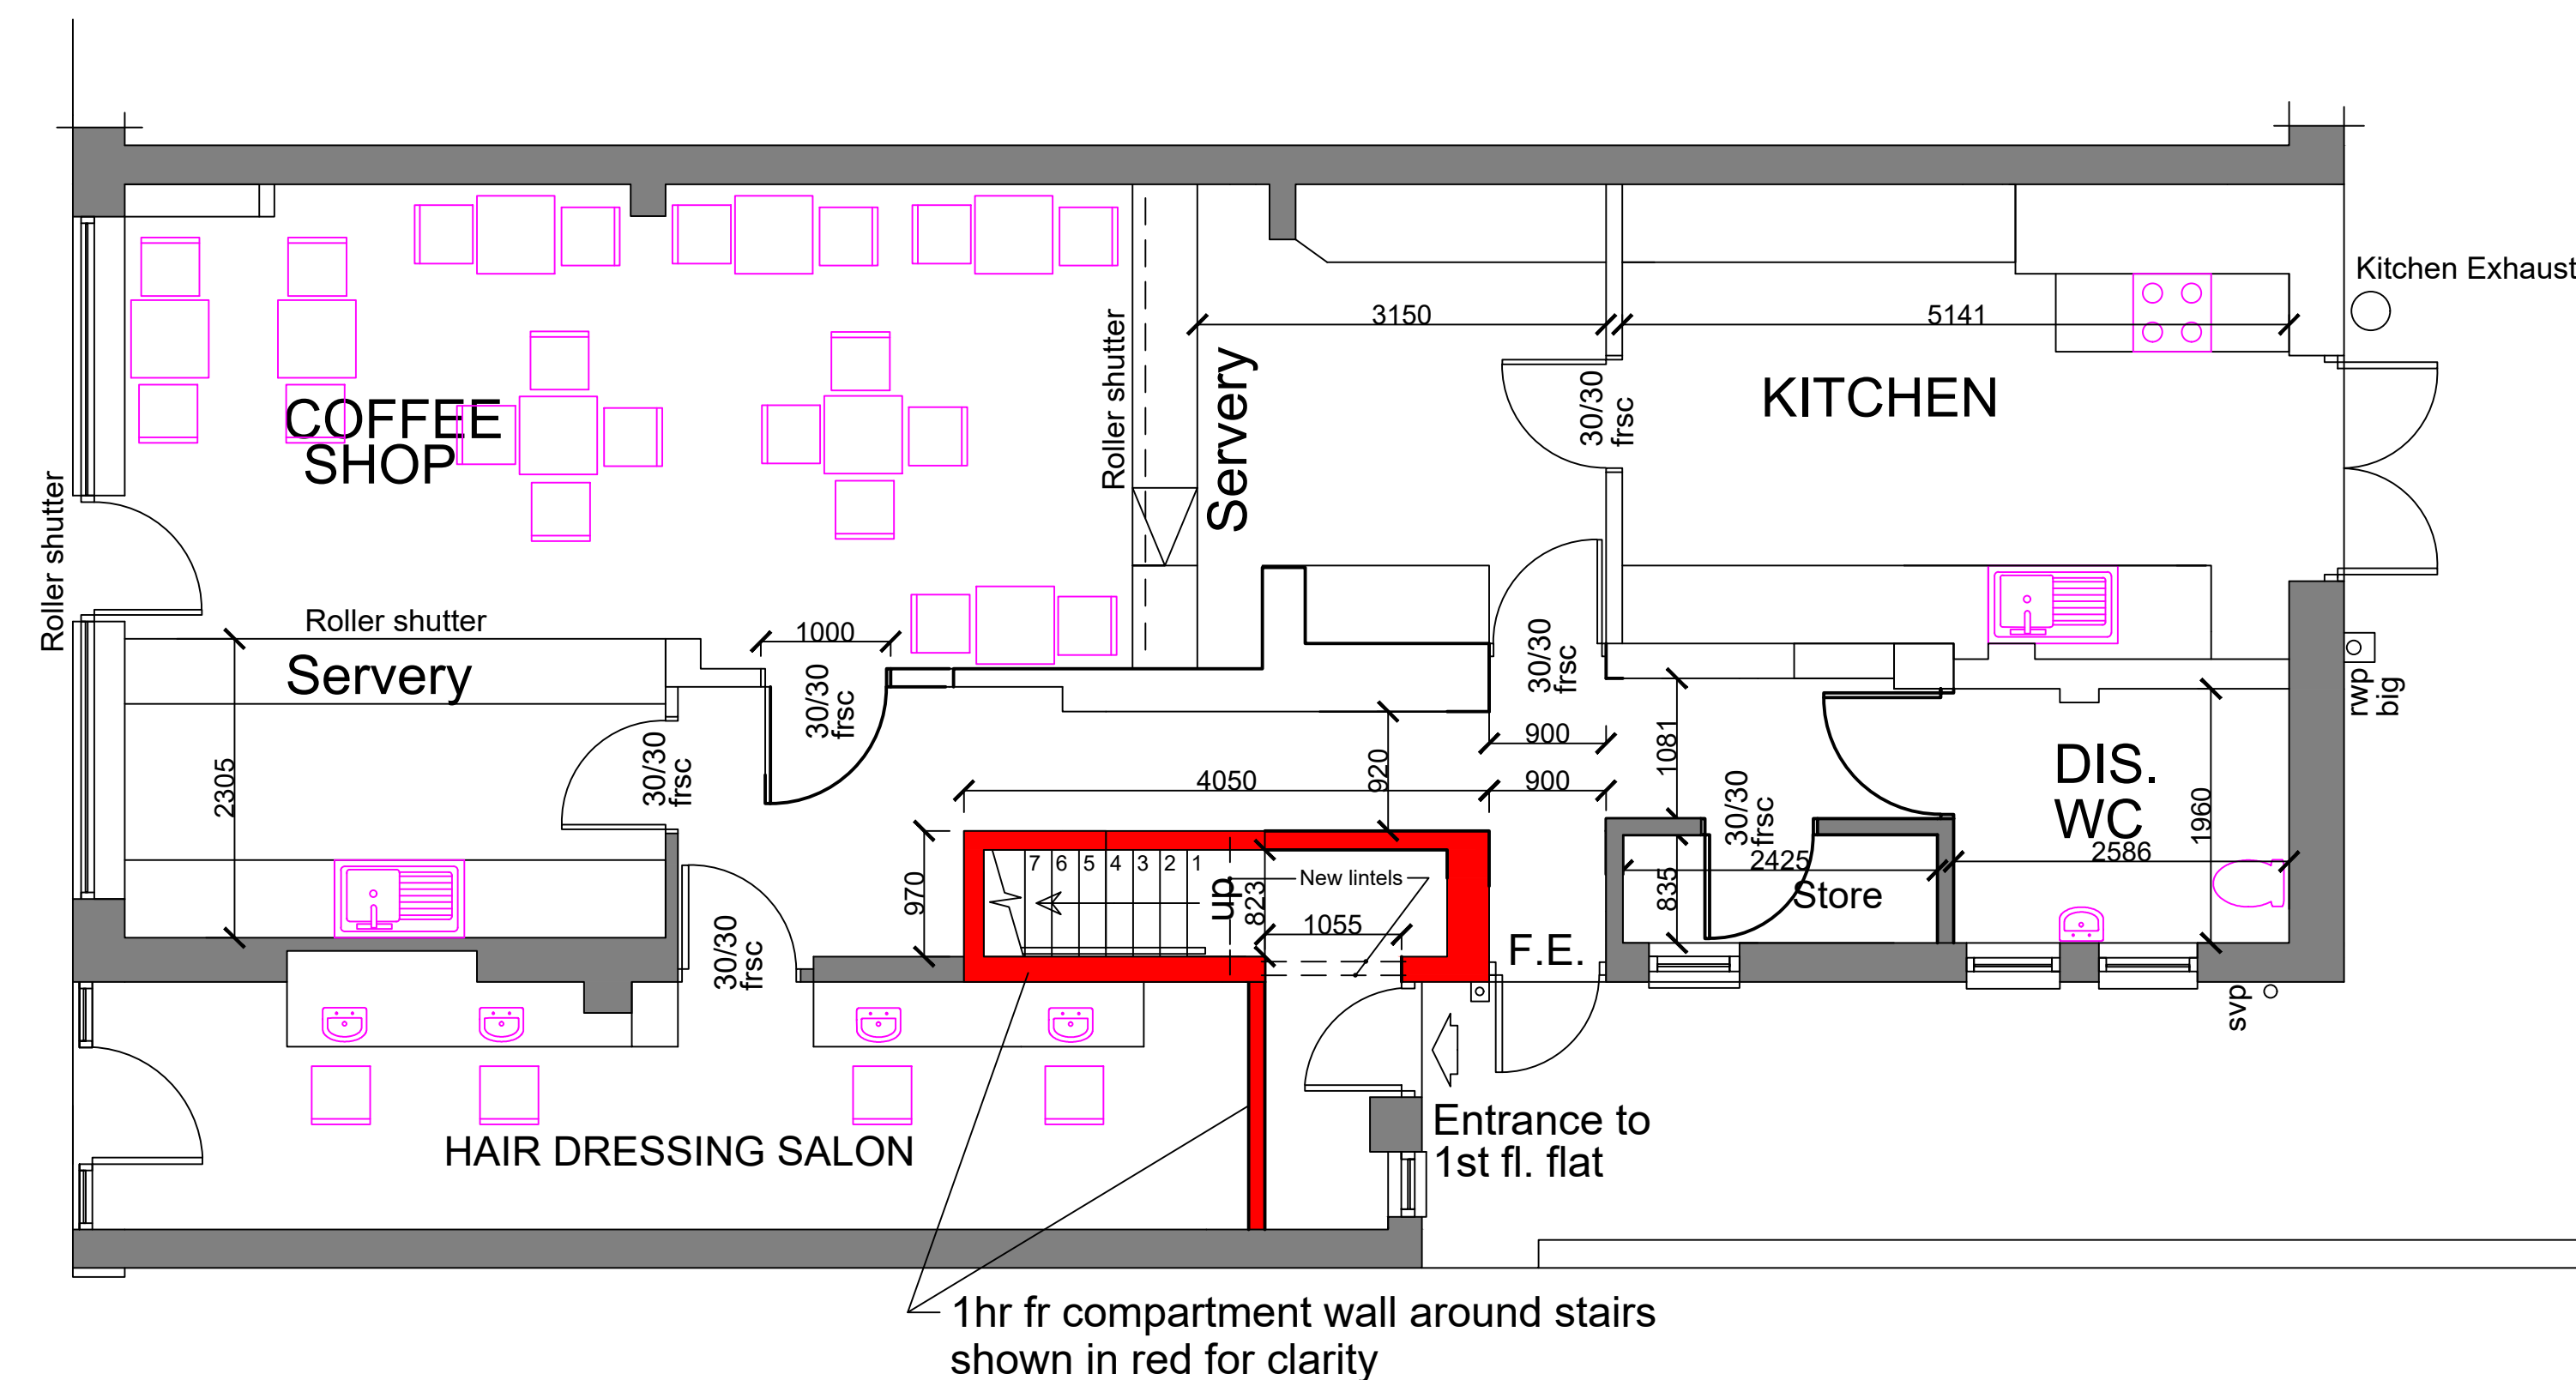

PROPOSED GF PLAN



EXISTING FRONT ELEVATION



PROPOSED FRONT ELEVATION

General Notes

No. Revision/Issue Date

Firm Name and Address

Project Name and Address

EXISTING & PROPOSED
PLANS & ELEVATIONS
280 MARGAM RD
PORT TALBOT

Project

MARY

Date

5-7-21

Scale

1:50

Sheet

B-03