


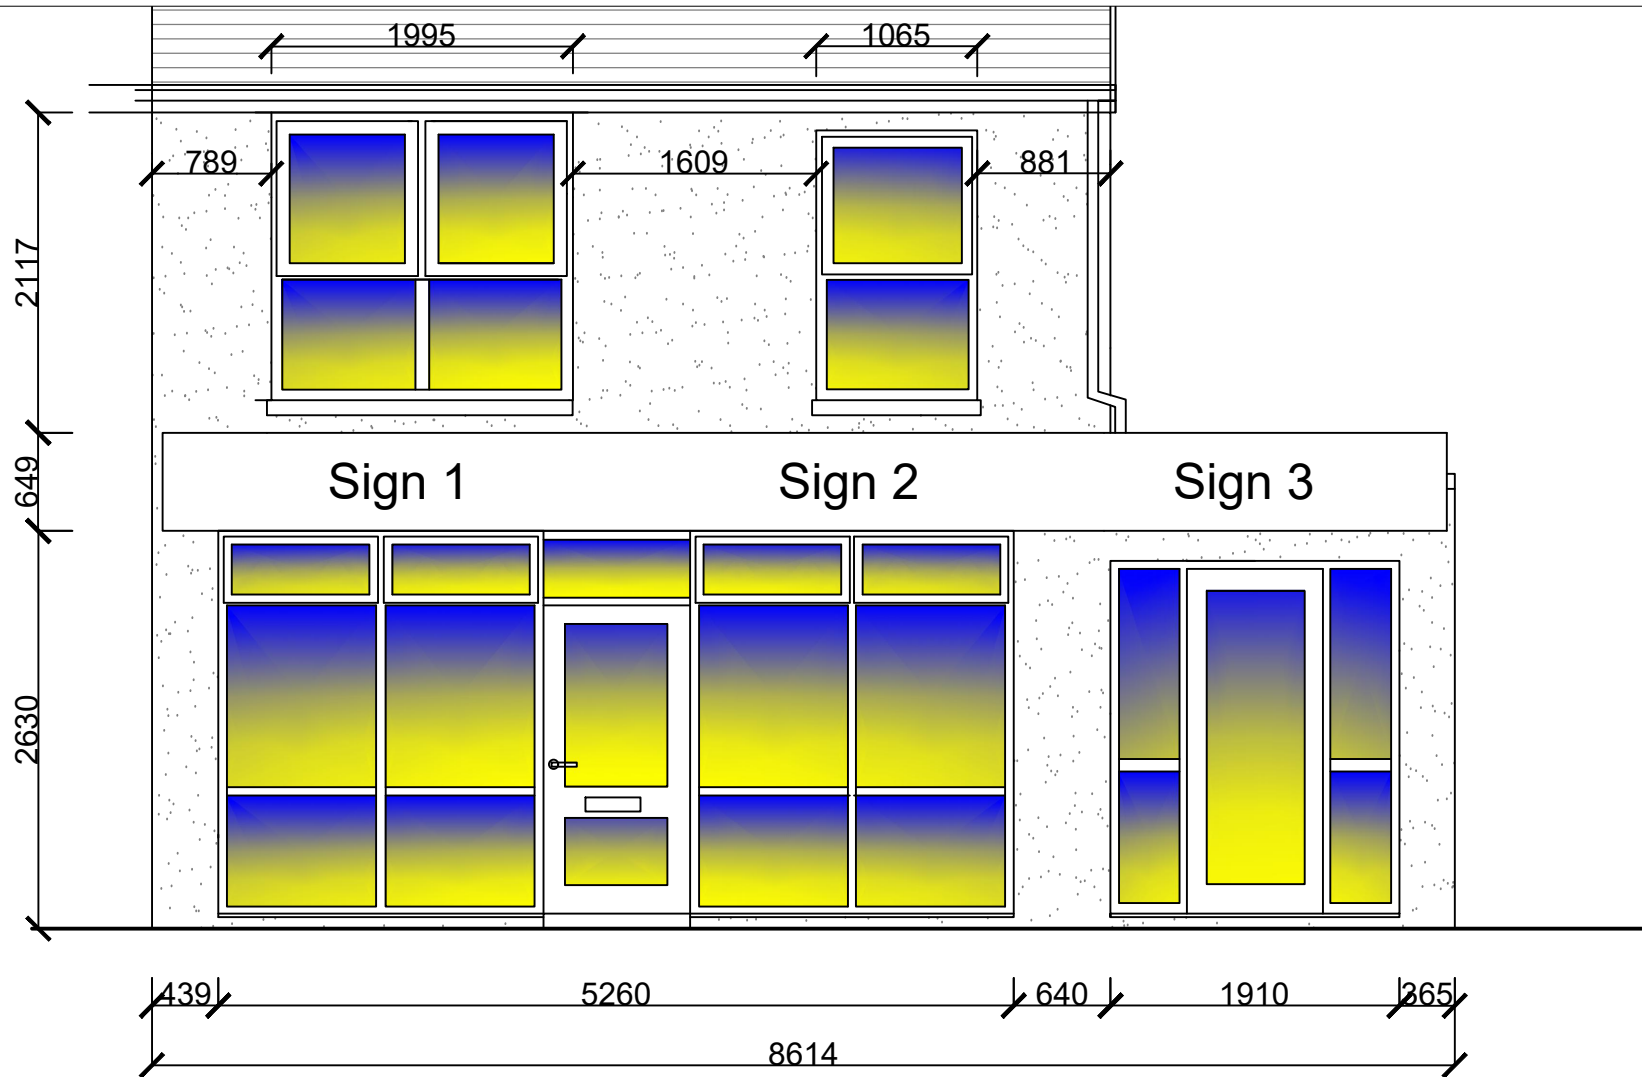

PROPOSED FRONT ELEVATION