

A-1

SHEET:

1:50

SCALE:

19/02/2022

DATE:

DRAWINGS PROVIDED BY:

Ashley Storer



PROJECT DESCRIPTION:

49 Rowan Tree Avenue
Porch Extension

SHEET TITLE:

Existing layout of
ground & first floor

NO.	DESCRIPTION	BY	DATE

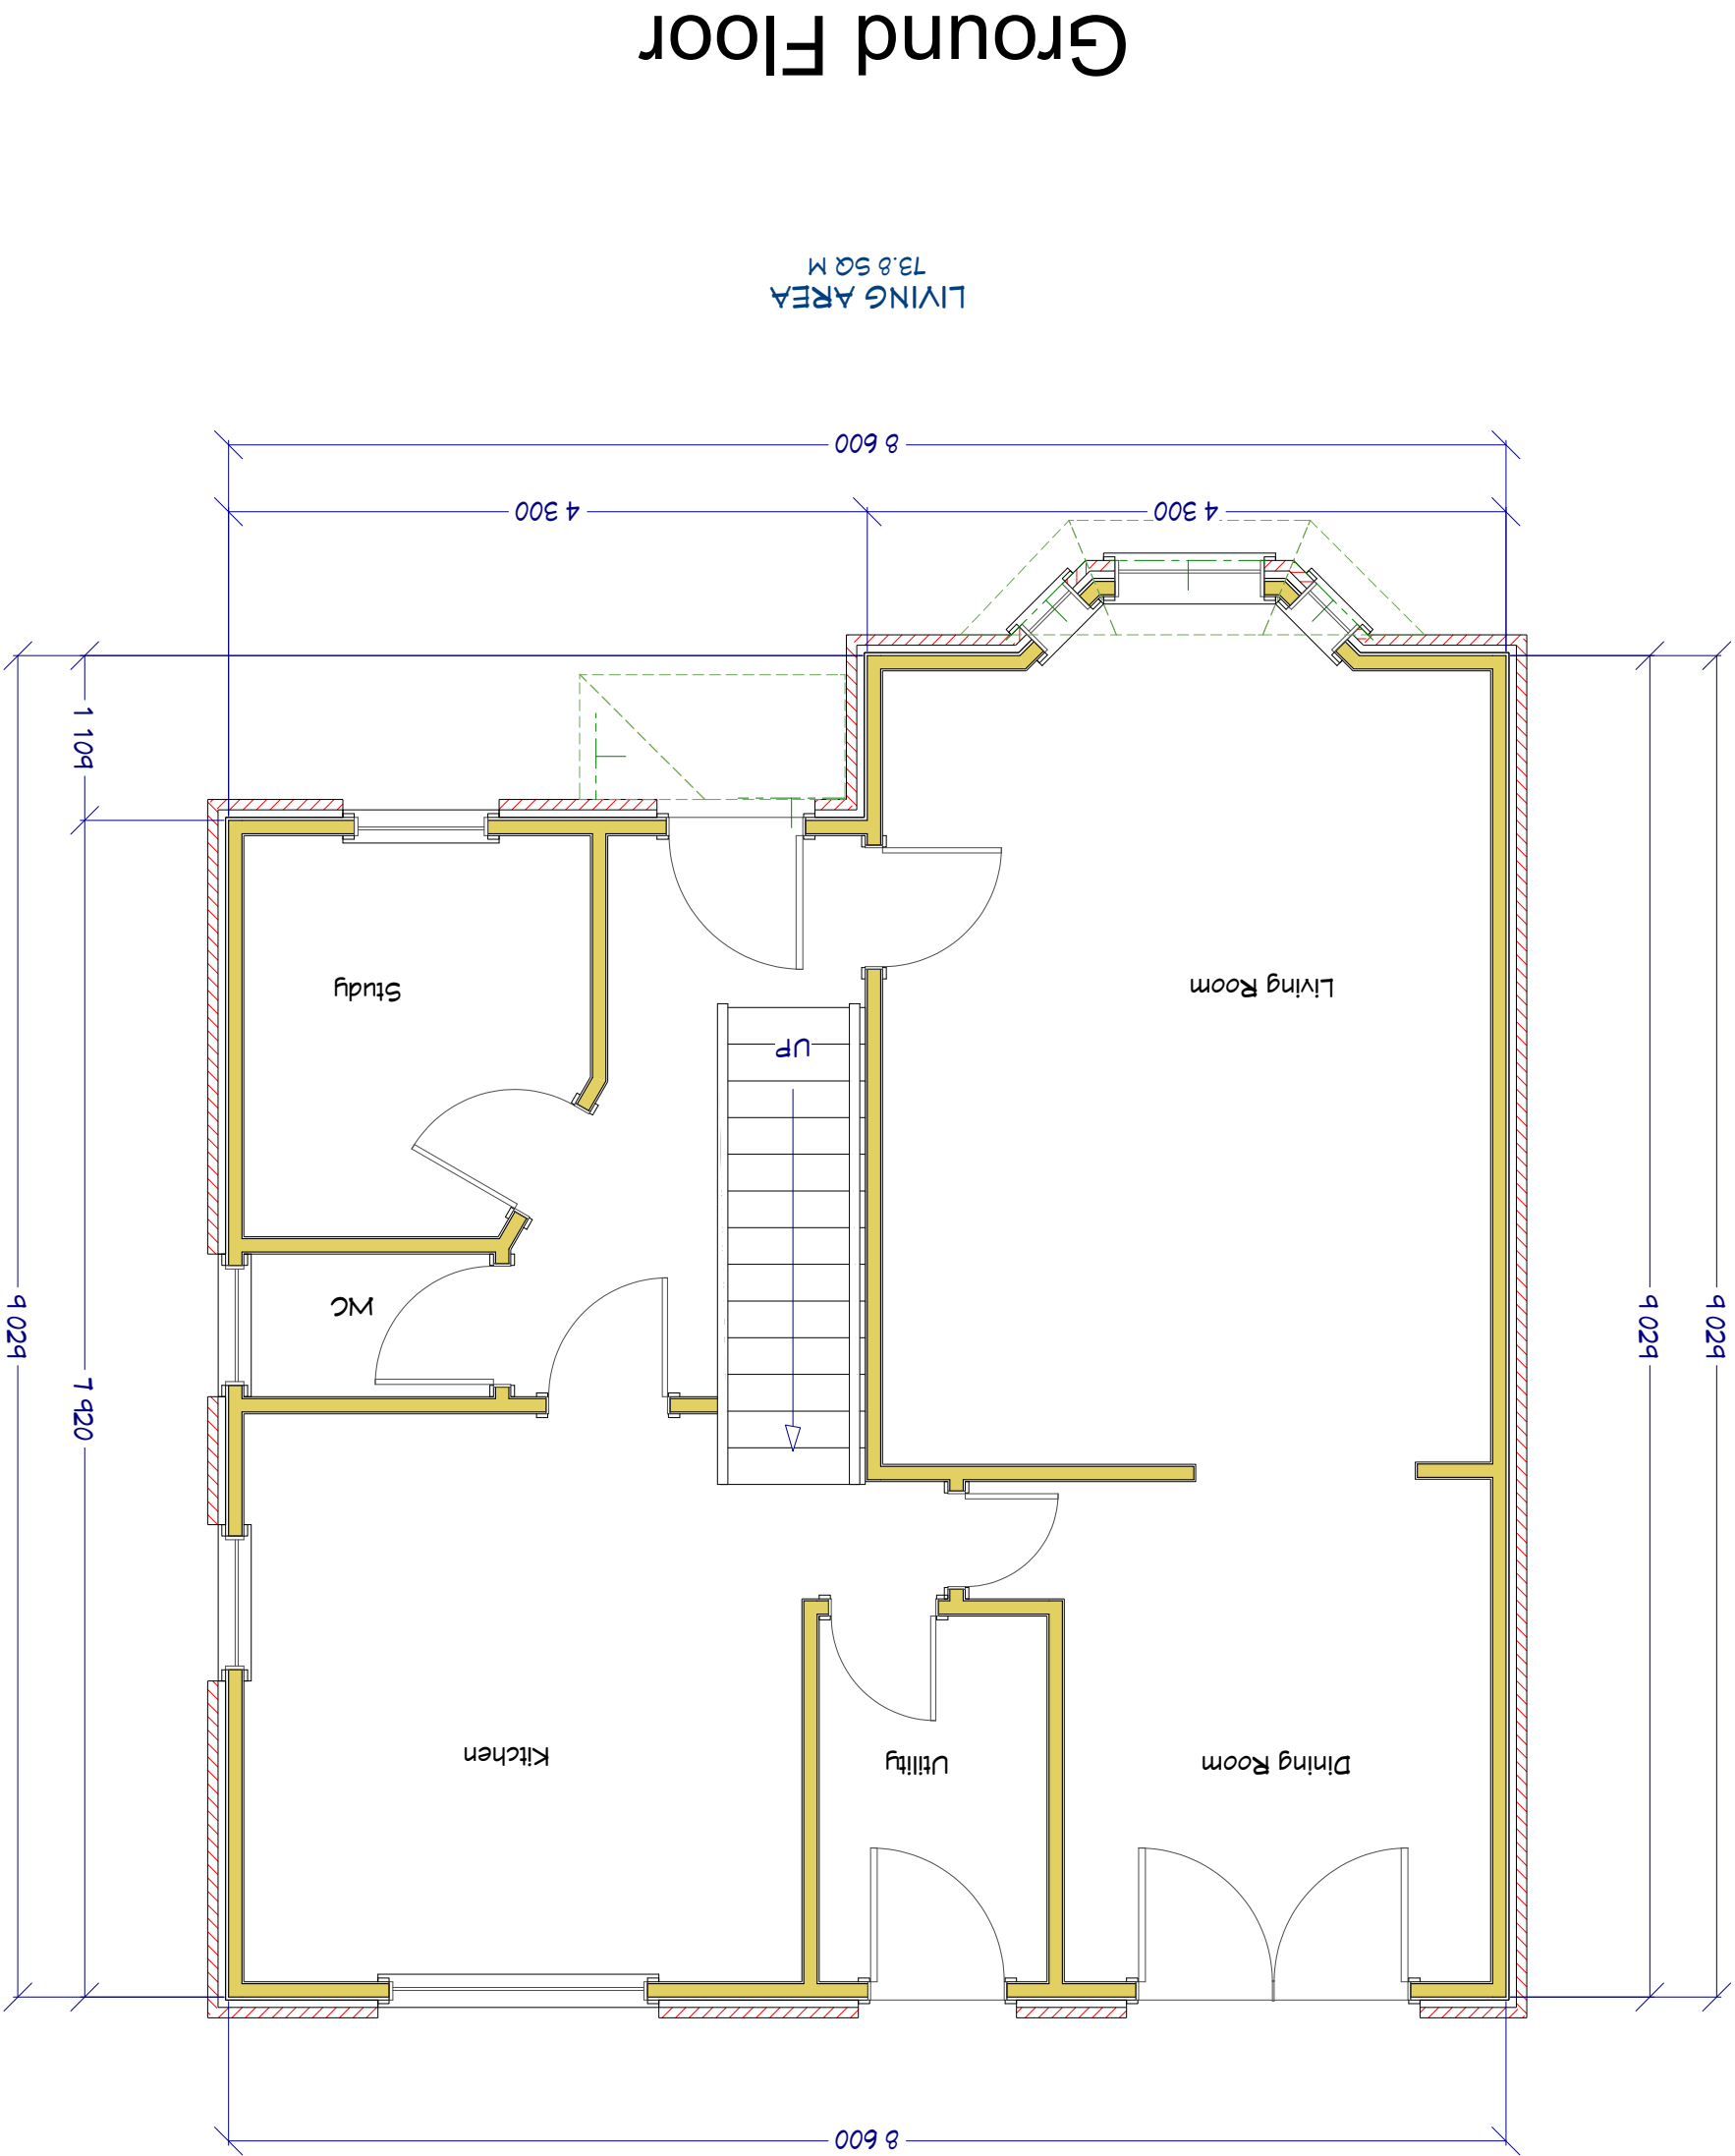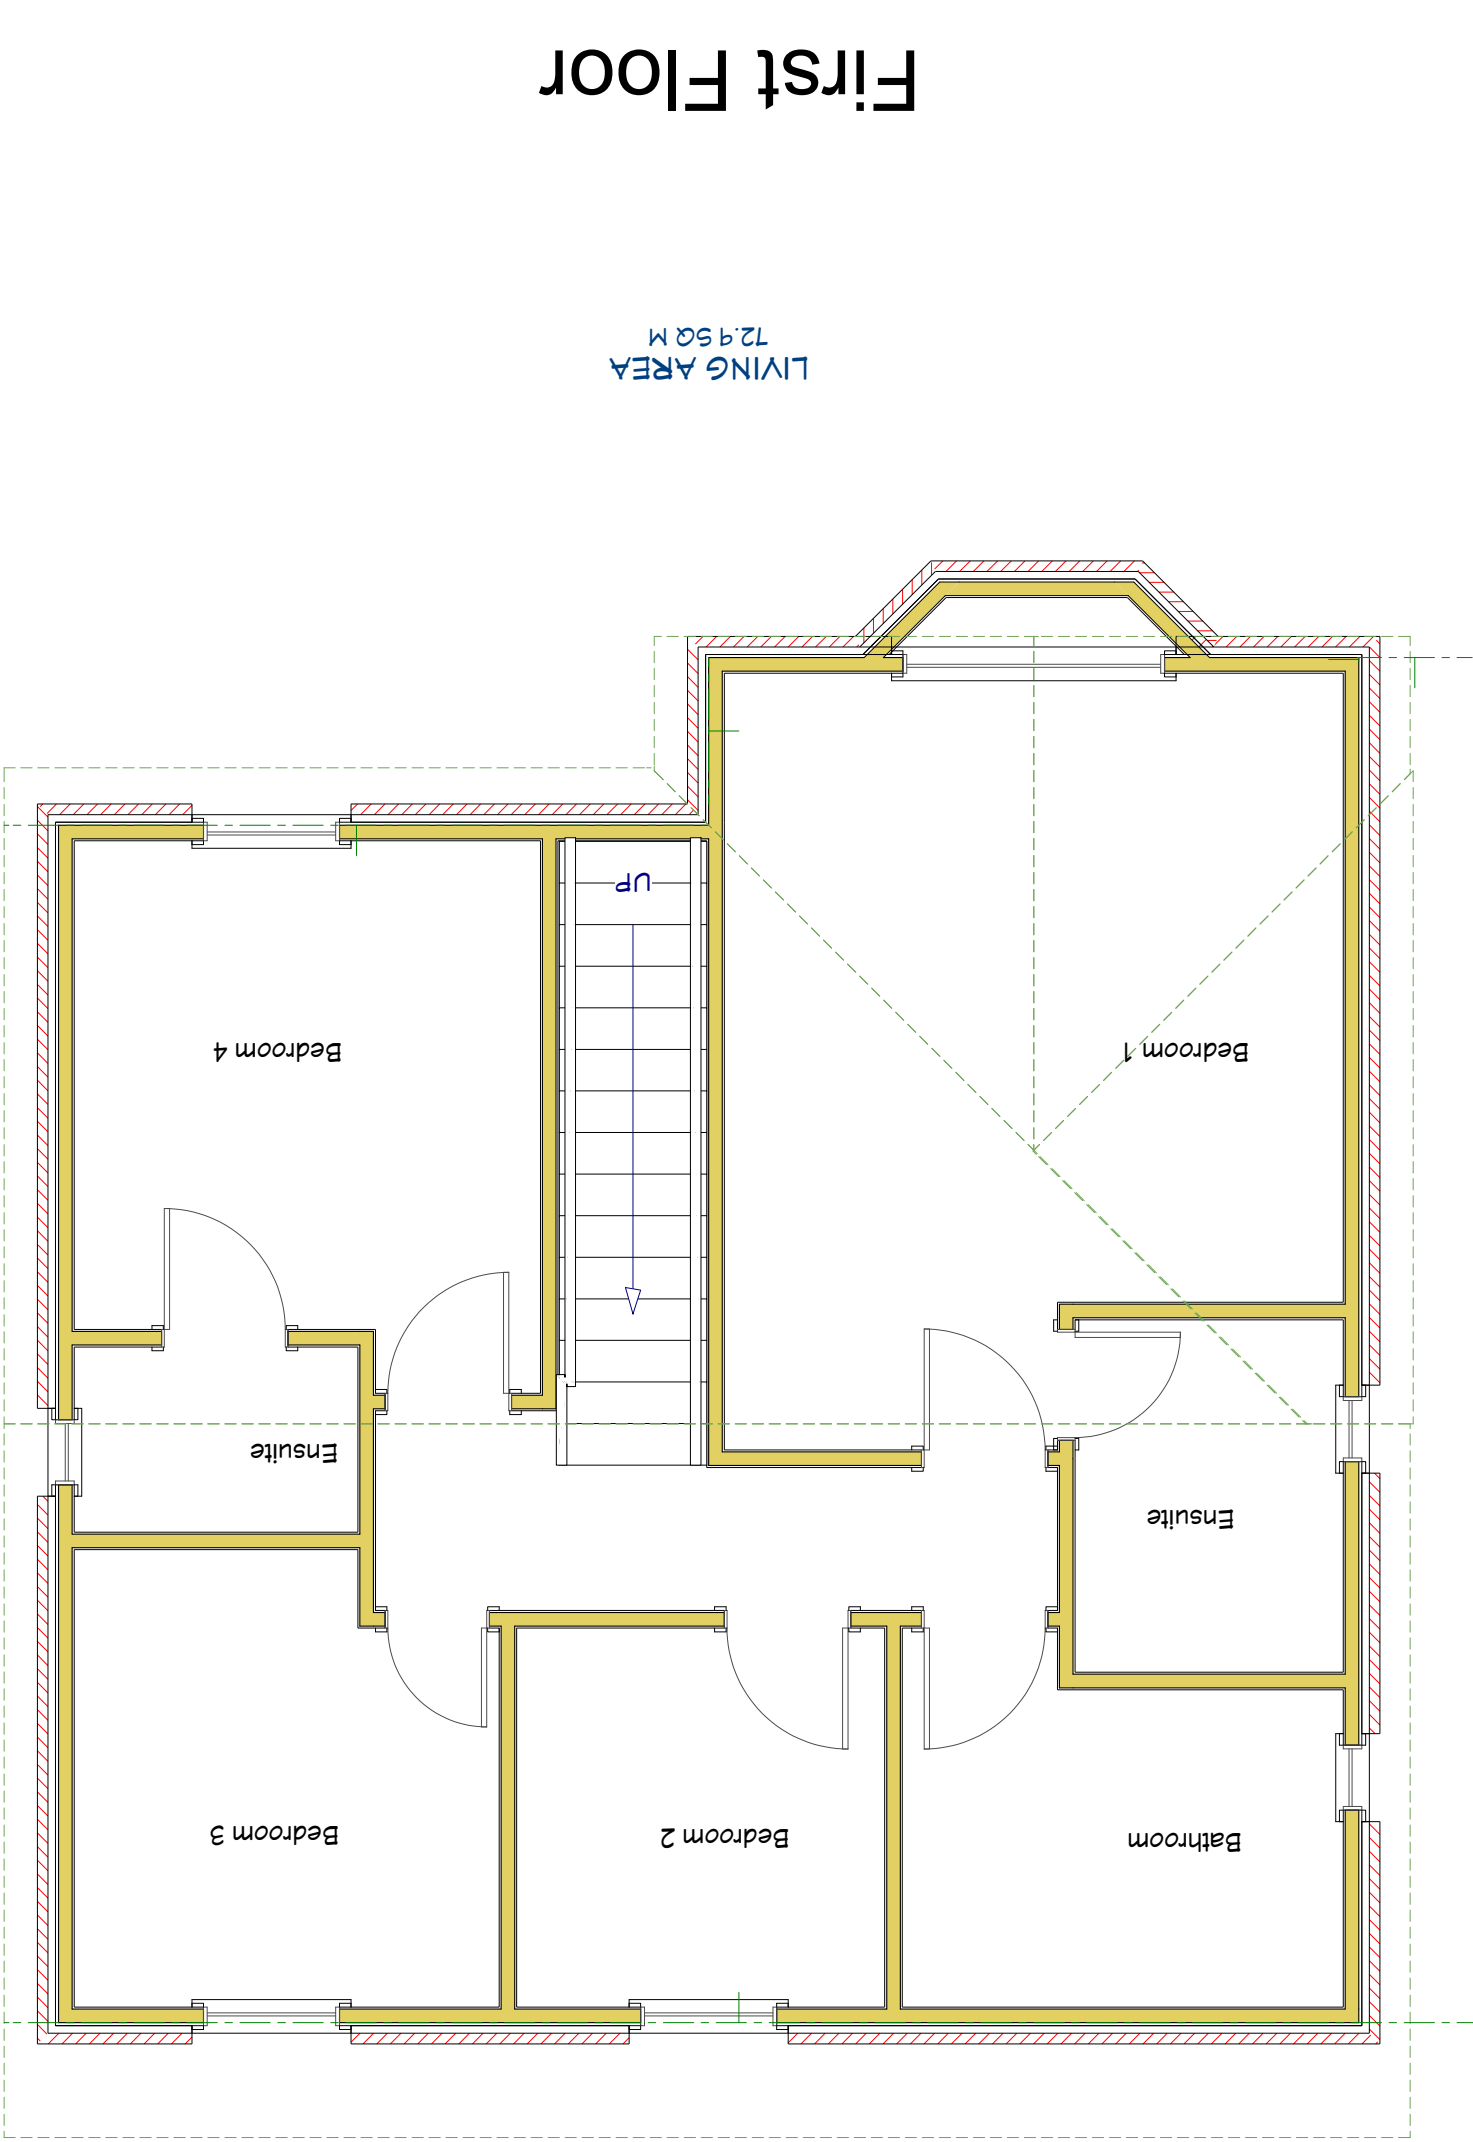

A-2		SHEET:		1:50		SCALE:		19/02/2022		DATE:		DRAWINGS PROVIDED BY: Ashley Storer		PROJECT DESCRIPTION: 49 Rowan Tree Avenue Porch Extension		SHEET TITLE: Front and Side Elevation Existing View		<table><tr><td>NO.</td><td>DESCRIPTION</td><td>BY</td><td>DATE</td></tr><tr><td></td><td></td><td></td><td></td></tr><tr><td></td><td></td><td></td><td></td></tr><tr><td></td><td></td><td></td><td></td></tr><tr><td></td><td></td><td></td><td></td></tr></table>		NO.	DESCRIPTION	BY	DATE																		
NO.	DESCRIPTION	BY	DATE																																						
