

Superseded

Existing Store Signage



+ implementing
your brand

15 Barnes Wallis Rd, Fareham
Hampshire PO15 5TT



Tel: 023 8023 2311
Web: www.innovatesigns.co.uk
Email: info@innovatesigns.co.uk

Client	One Stop Stores			Title	Proposal	Rev	Date	Description	Drw By
Site Name	Port Talbot, Forge Road			Date	10/02/2022	A	12/11/21	Initial Visual	IW
Job No.	17262	Epos Code	6580	Scale	Do Not Scale	B	19/01/22	Building Extension ACM, Vinyl & Store Plan	IW
Proj Type	Franchise			Drawn	IW	C	10/02/22	Remove window vinyl, FACM images, FTG	IW
PM	PH			Drwg No.	C	-	-	-	-

This drawing is for approval purposes.
Please check all details noted on the drawing
including spelling, and provide written
confirmation of your approval to an **Innovate
Signs Project Manager**. Once approved production
will commence based on the approved drawing.
Any changes made after production has begun
will incur an additional cost.

Superseded

Proposed Site Signage		Grocery - Low Affluence									
ITEM 1 - FASCIA See specification page for detail. A. size: 1,520mm x 465mm x 55mm B. size: 6,180mm x 465mm x 55mm C. size: 6,000mm x 465mm x 55mm		ITEM 2 - PROJECTING SIGN Aluminium signcase finished red. Opal acrylic faces on both sides of sign (sign is double sided) with face applied digitally printed graphics. Internally illuminated by LED's. size: 940mm x 610mm x 150mm		ITEM 3 - ACM PANEL Aluminium composite panels with digitally printed image to face of the panel. A. size: 1485mm x 2345mm <i>(subject to survey)</i>		ITEM 4 - F/ACM Extruded aluminium panatrim frame finished RAL 0000 with digitally printed ACM panel A. size: 1100mm x 1500mm B. size: 1100mm x 1500mm C. size: 1100mm x 1500mm		ITEM 5 - MANIFESTATION Window manifestation size: to suit area		ITEM 6 - POSTER CASES Lockable poster cases, anodised silver - 4 off size: 575mm x 830mm	


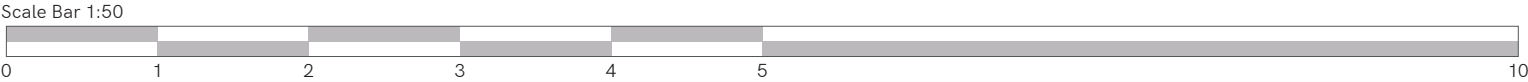
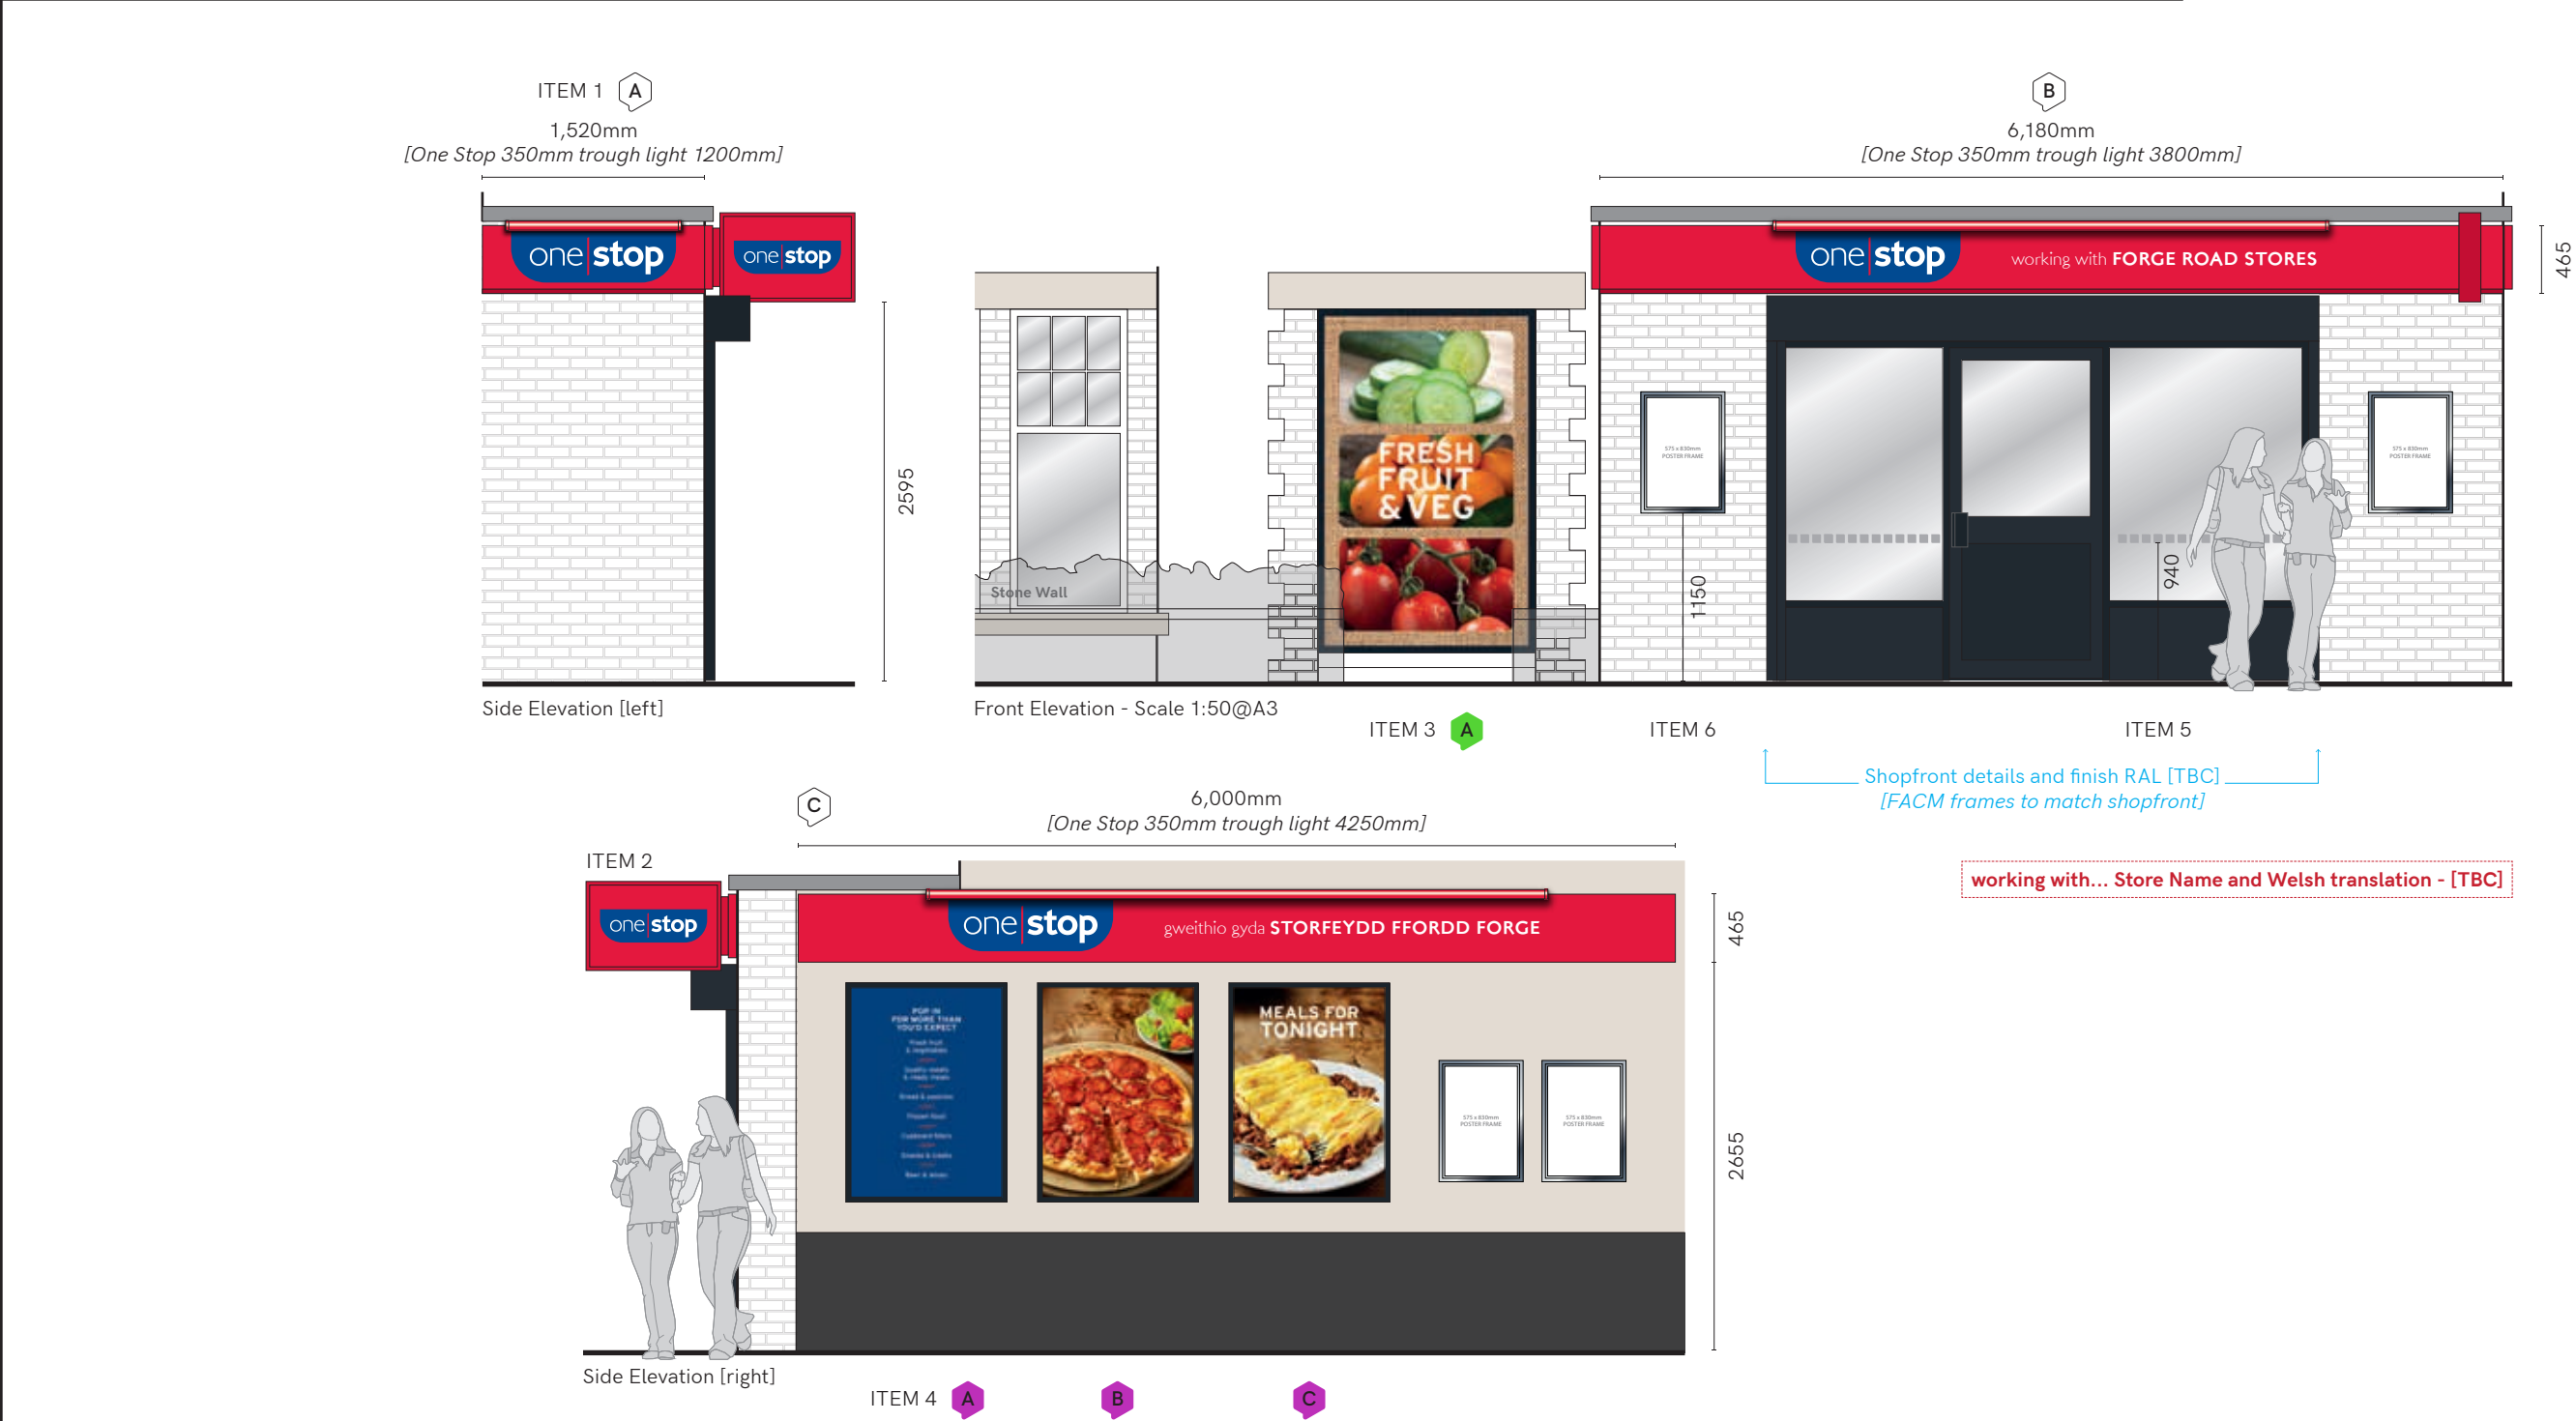


KEY: ■ ACM Panel ■ ACM/VW ■ F/ACM ■ PETG ■ Window Vinyl - External ■ Window Vinyl - Internal

 implementing your brand	15 Barnes Wallis Rd, Fareham Hampshire PO15 5TT Tel: 023 8023 2311 Web: www.innovatesigns.co.uk Email: info@innovatesigns.co.uk	Client	One Stop Stores			Title	Proposal	Rev	Date	Description	Drw By	This drawing is for approval purposes. Please check all details noted on the drawing including spelling, and provide written confirmation of your approval to an Innovate Signs Project Manager . Once approved production will commence based on the approved drawing. Any changes made after production has begun will incur an additional cost.
		Site Name	Port Talbot, Forge Road			Date	10/02/2022	A	12/11/21	Initial Visual	IW	
		Job No.	17262	Epos Code	6580	Scale	Do Not Scale		B	19/01/22	Building Extension ACM, Vinyl & Store Plan	IW
		Proj Type	Franchise			Drawn	IW		C	10/02/22	Remove window vinyl, FACM images, FTG	IW
		PM	PH			Drwg No.	C		-	-	-	-

Superseded

Fascia Sign Specification

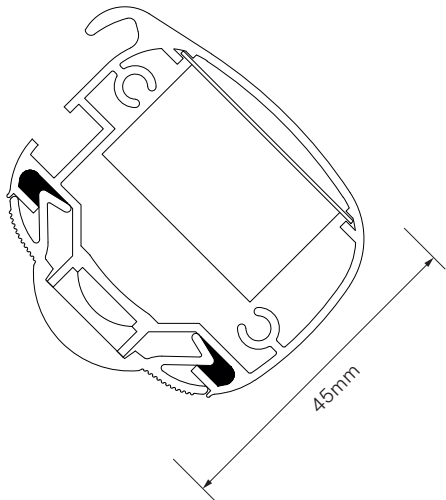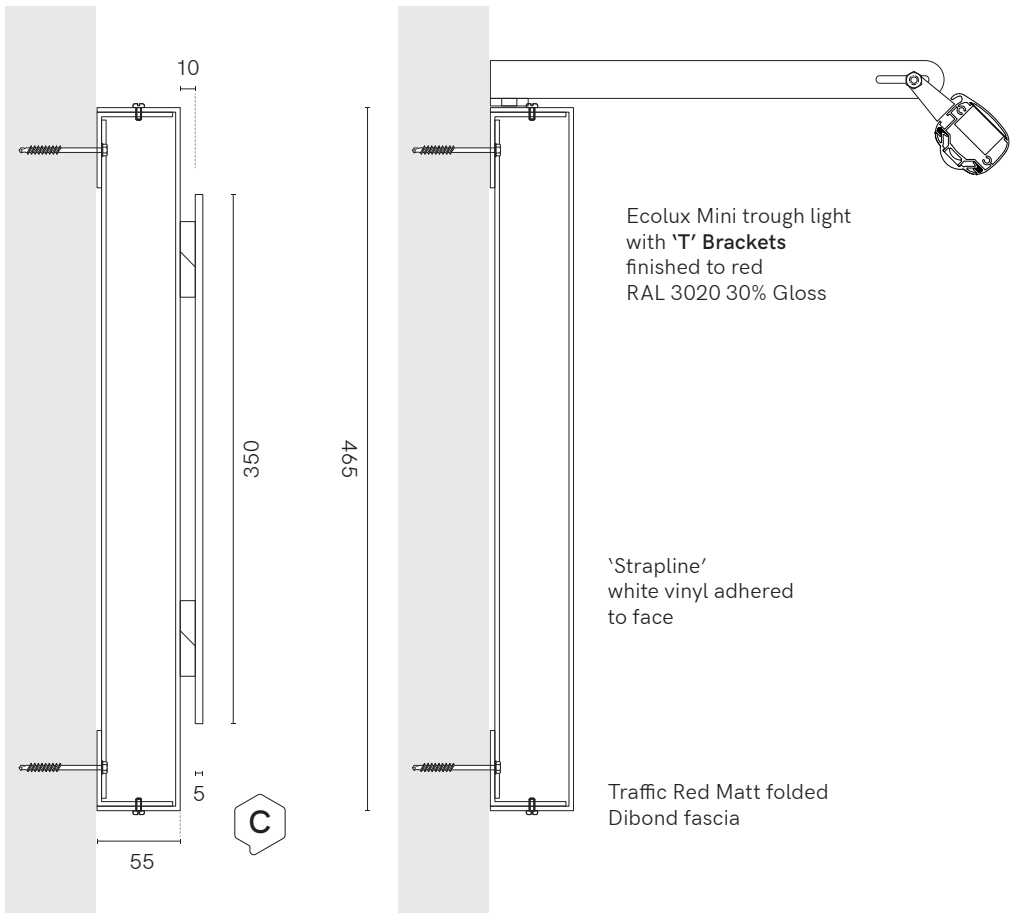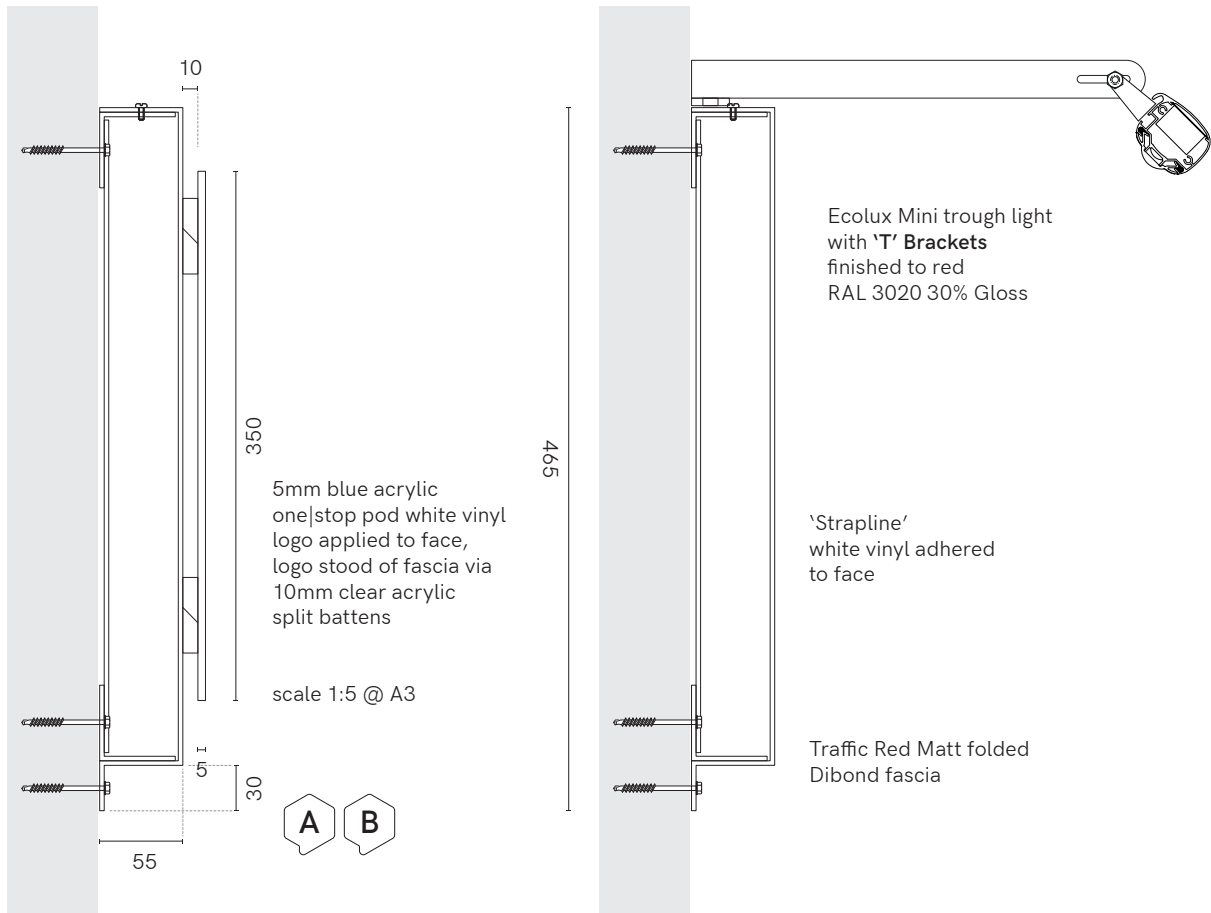

TECHNICAL SPECIFICATION - ECOLUX MINI

LED STRIP
Latest high lighting chip giving 1650 Lumens per metre LED output. Only 14.4 watts per metre power consumption 75% energy saving compared to Fluorescent.

24 volt input, less current less voltage drop. 6000k cool white or 3000k warm white 120 degree angle.

IP65 protected, 50,000 hours+ lamp life. 5 year Warranty.

Full CE certification and ROHS compliant.

DRIVERS
Epoxy encapsulated fully isolated case with IP67 protection. Constant voltage design. Short circuit, over current, over voltage protection. Fitted onto quick release slide in Gear Trays. Full CE certification and ROHS compliant.

LIGHT FITTING
Specially designed 45mm aluminium extrusion supplied up to 6000mm lengths which can be joined together using cast aluminium connectors.


Die cast aluminium end caps with rear cable entry standard 300mm multi brackets.

Snap-in polycarbonate 90 degree magnifying lens diffuser. Casing sealed and certificated to IP65.

Full CE certificate and 5 year parts warranty. Conforms to BS EN 60598-1:2015 and BS EN 60598-2-1:1989 'UK Deviations Only'.

Internal packer required for fascia mounted projecting sign


working with... Store Name and Welsh translation - [TBC]

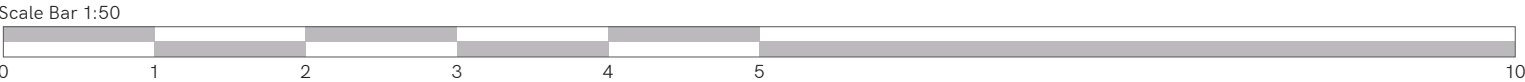

 +implementing your brand	15 Barnes Wallis Rd, Fareham Hampshire PO15 5TT Tel: 023 8023 2311 Web: www.innovatesigns.co.uk Email: info@innovatesigns.co.uk	Client	One Stop Stores			Title	Proposal	Rev	Date	Description	Drw By	This drawing is for approval purposes. Please check all details noted on the drawing including spelling, and provide written confirmation of your approval to an Innovate Signs Project Manager . Once approved production will commence based on the approved drawing. Any changes made after production has begun will incur an additional cost.
		Site Name	Port Talbot, Forge Road			Date	10/02/2022	A	12/11/21	Initial Visual	IW	
		Job No.	17262	Epos Code	6580	Scale	Do Not Scale	B	19/01/22	Building Extension ACM, Vinyl & Store Plan	IW	
		Proj Type	Franchise			Drawn	IW	C	10/02/22	Remove window vinyl, FACM images, FTG	IW	
		PM	PH			Drwg No.	C	-	-	-	-	

Superseded

Projection Sign Specification

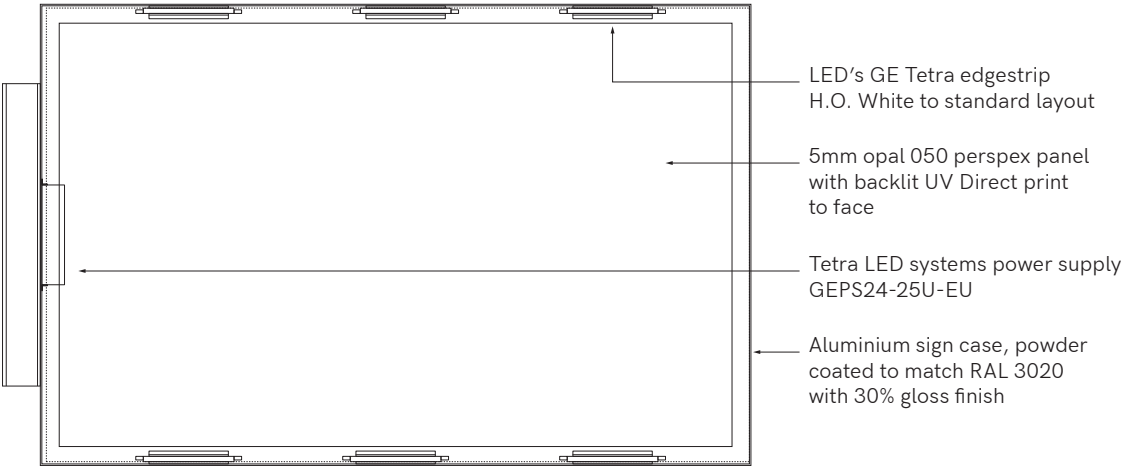

Aluminium signcase finished red. Opal acrylic faces on both sides of sign (sign is double sided) with face applied digitally printed graphics. Internally illuminated by LED's.

Scale 1:10 @ A3



+ implementing
your brand

15 Barnes Wallis Rd, Fareham
Hampshire PO15 5TT

Tel: 023 8023 2311
Web: www.innovatesigns.co.uk
Email: info@innovatesigns.co.uk


Client	One Stop Stores			Title	Proposal	Rev	Date	Description	Drw By
Site Name	Port Talbot, Forge Road			Date	10/02/2022	A	12/11/21	Initial Visual	IW
Job No.	17262	Epos Code	6580	Scale	Do Not Scale	B	19/01/22	Building Extension ACM, Vinyl & Store Plan	IW
Proj Type	Franchise			Drawn	IW	C	10/02/22	Remove window vinyl, FACM images, FTG	IW
PM	PH			Drwg No.	C	-	-	-	-

This drawing is for approval purposes.
Please check all details noted on the drawing including spelling, and provide written confirmation of your approval to an **Innovate Signs Project Manager**. Once approved production will commence based on the approved drawing. Any changes made after production has begun will incur an additional cost.


Superseded

Location / Block Plan

ONE STOP STORES LTD
49 Forge Road, Port Talbot SA13 1PG

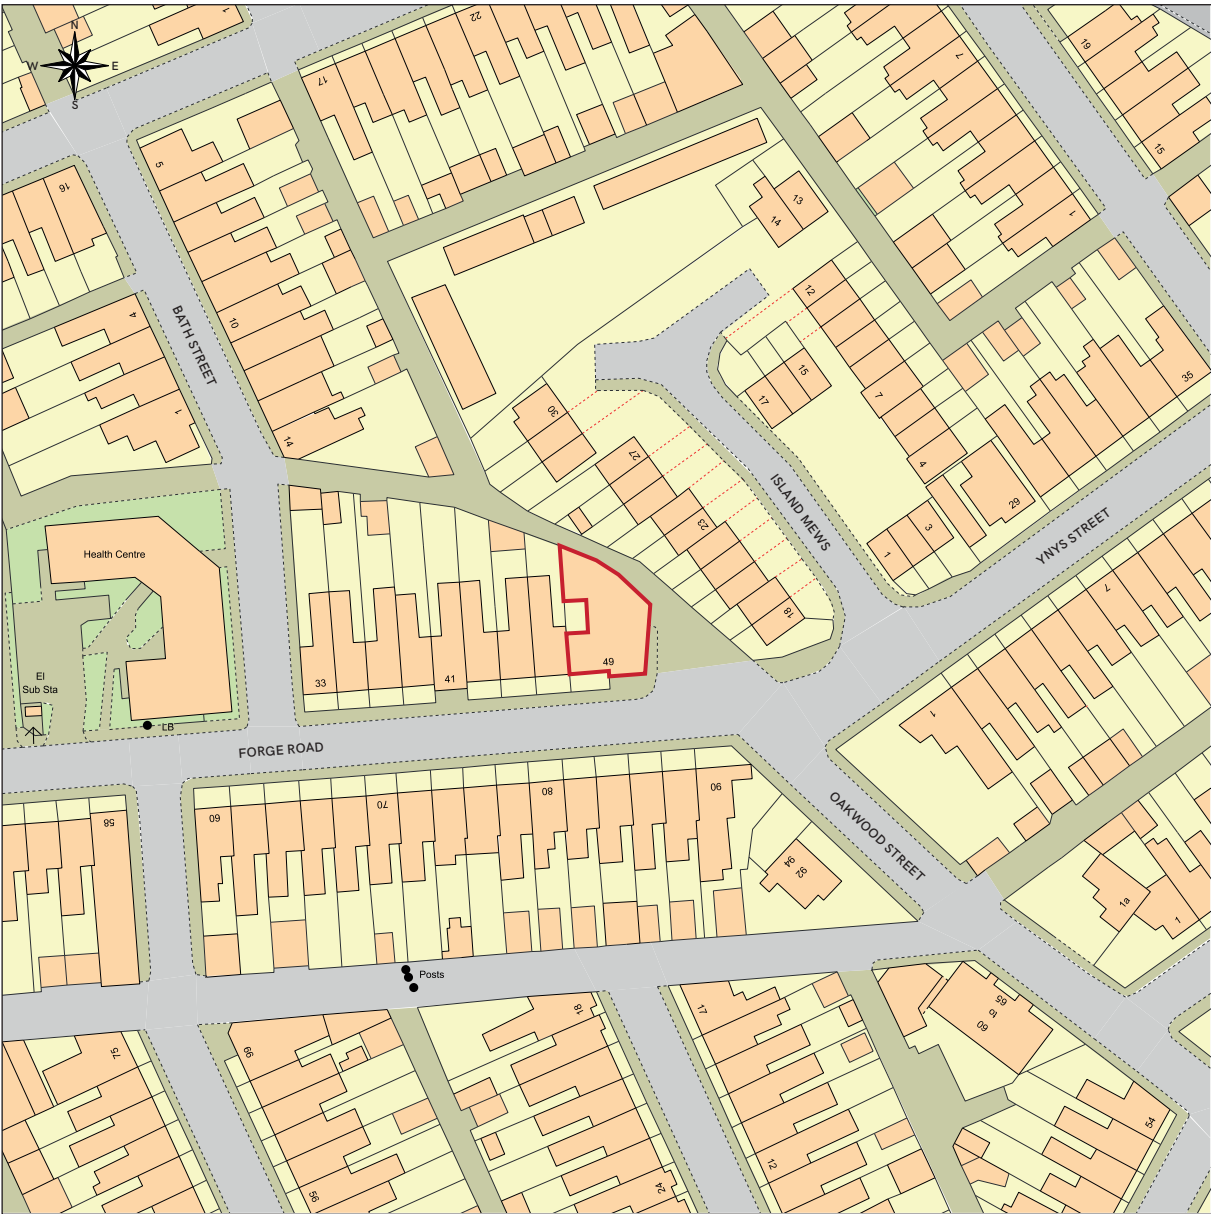

Scale Bar 1:1250 @ A3
0 10m 20m 30m 40m 50m 60m 70m

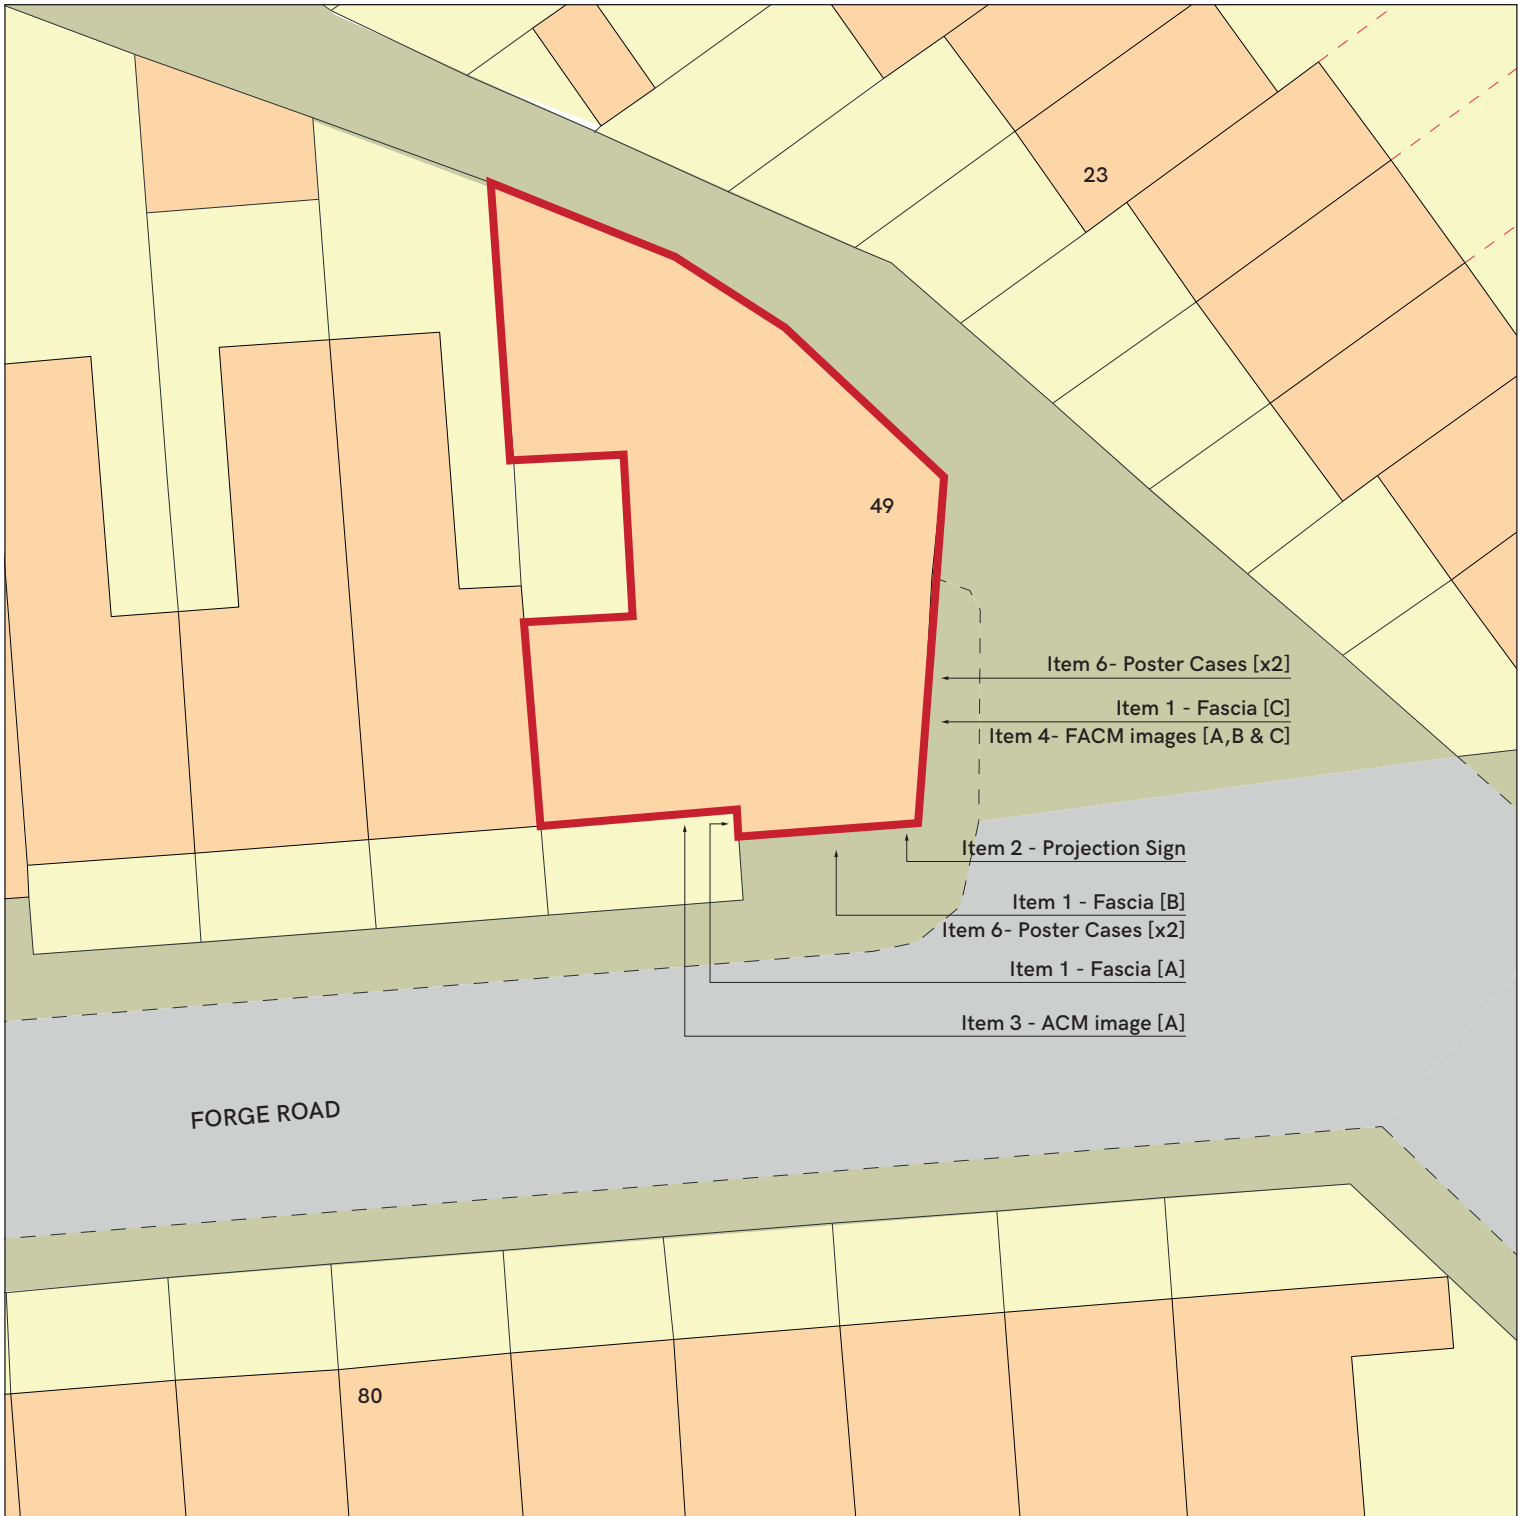

Scale Bar 1:250 @ A3
0 5m 10m 15m 20m



+implementing
your brand

15 Barnes Wallis Rd, Fareham
Hampshire PO15 5TT

Tel: 023 8023 2311
Web: www.innovatesigns.co.uk
Email: info@innovatesigns.co.uk

Client	One Stop Stores				Title	Proposal	Rev	Date	Description	Drw By
Site Name	Port Talbot, Forge Road				Date	10/02/2022	A	12/11/21	Initial Visual	IW
Job No.	17262	Epos Code	6580		Scale	Do Not Scale	B	19/01/22	Building Extension ACM, Vinyl & Store Plan	IW
Proj Type	Franchise				Drawn	IW	C	10/02/22	Remove window vinyl, FACM images, FTG	IW
PM	PH				Drwg No.	C	-	-	-	-

This drawing is for approval purposes.
Please check all details noted on the drawing including spelling, and provide written confirmation of your approval to an **Innovate Signs Project Manager**. Once approved production will commence based on the approved drawing. Any changes made after production has begun will incur an additional cost.