


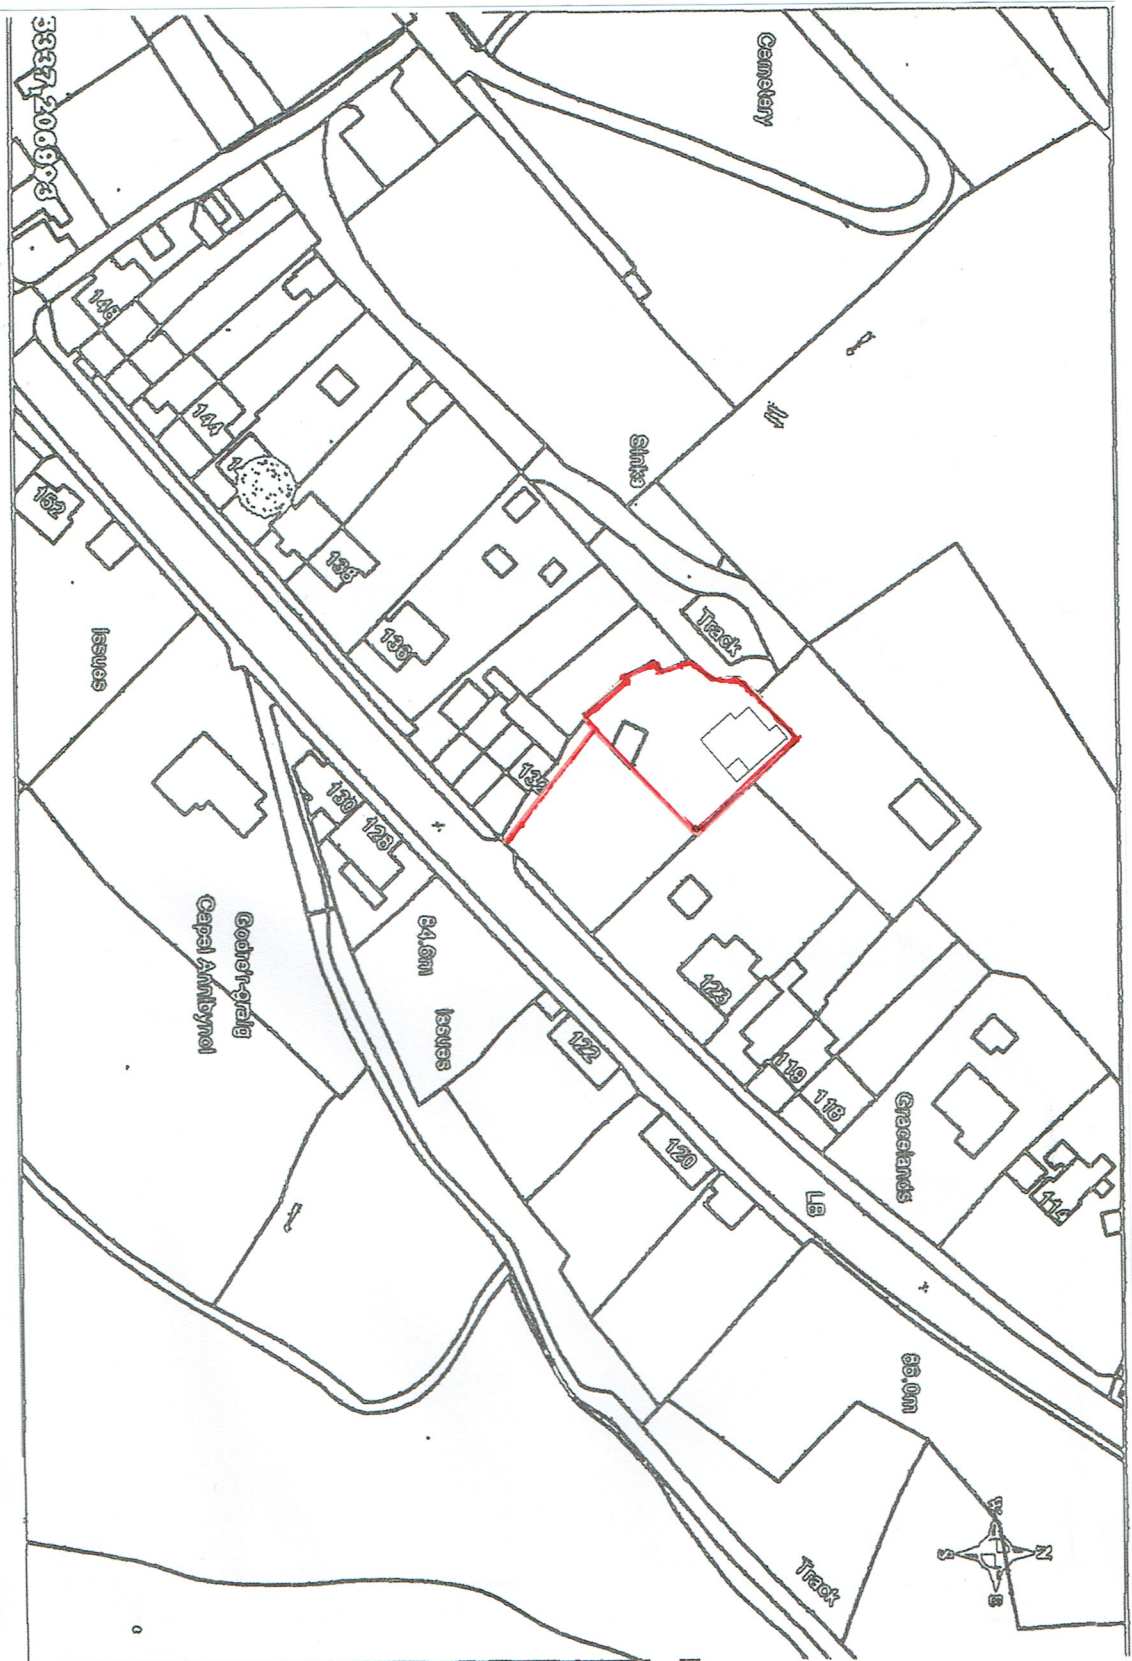

33321206903

Site Address	Title	Notes	Date	Scale
--------------	-------	-------	------	-------

PROPOSED EXTENSION
AT 131 GRAIG ROAD,
GODRERGRAIG.

LOCATION PLAN

Dimensions are in millimetres unless otherwise stated.

30.05.21
1 : 1250

Drawn By

DD

Checked by

Drawing No

131GraigRd 6

Rev

Date