



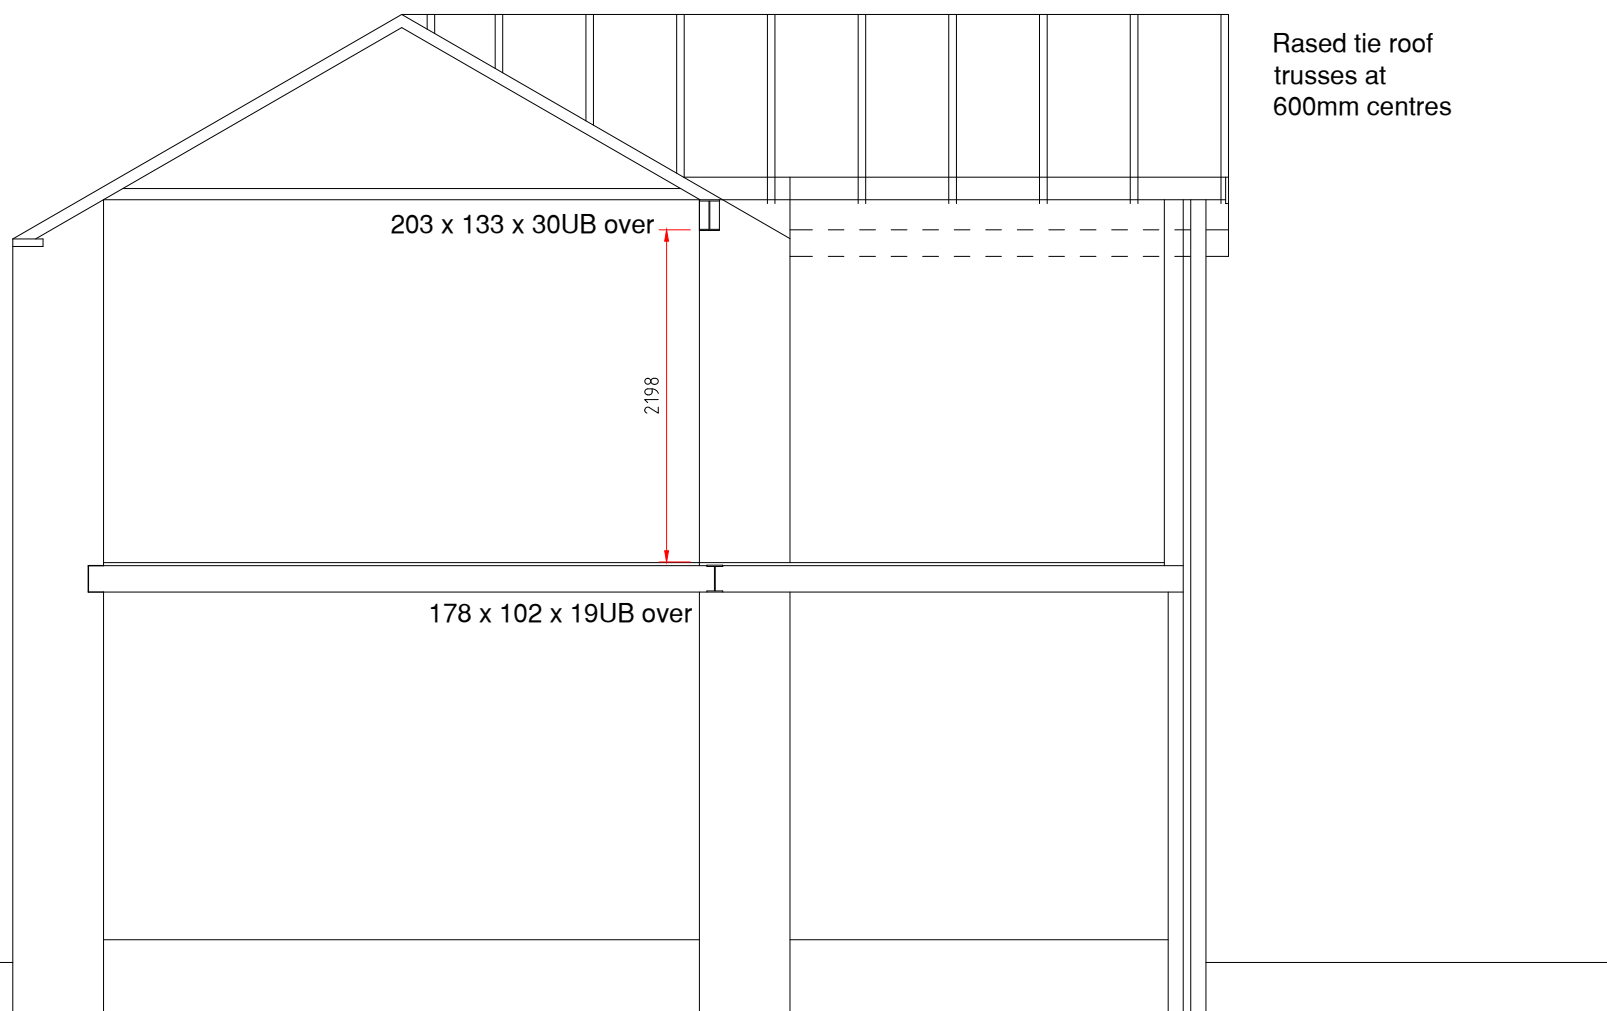

SECTION A - A

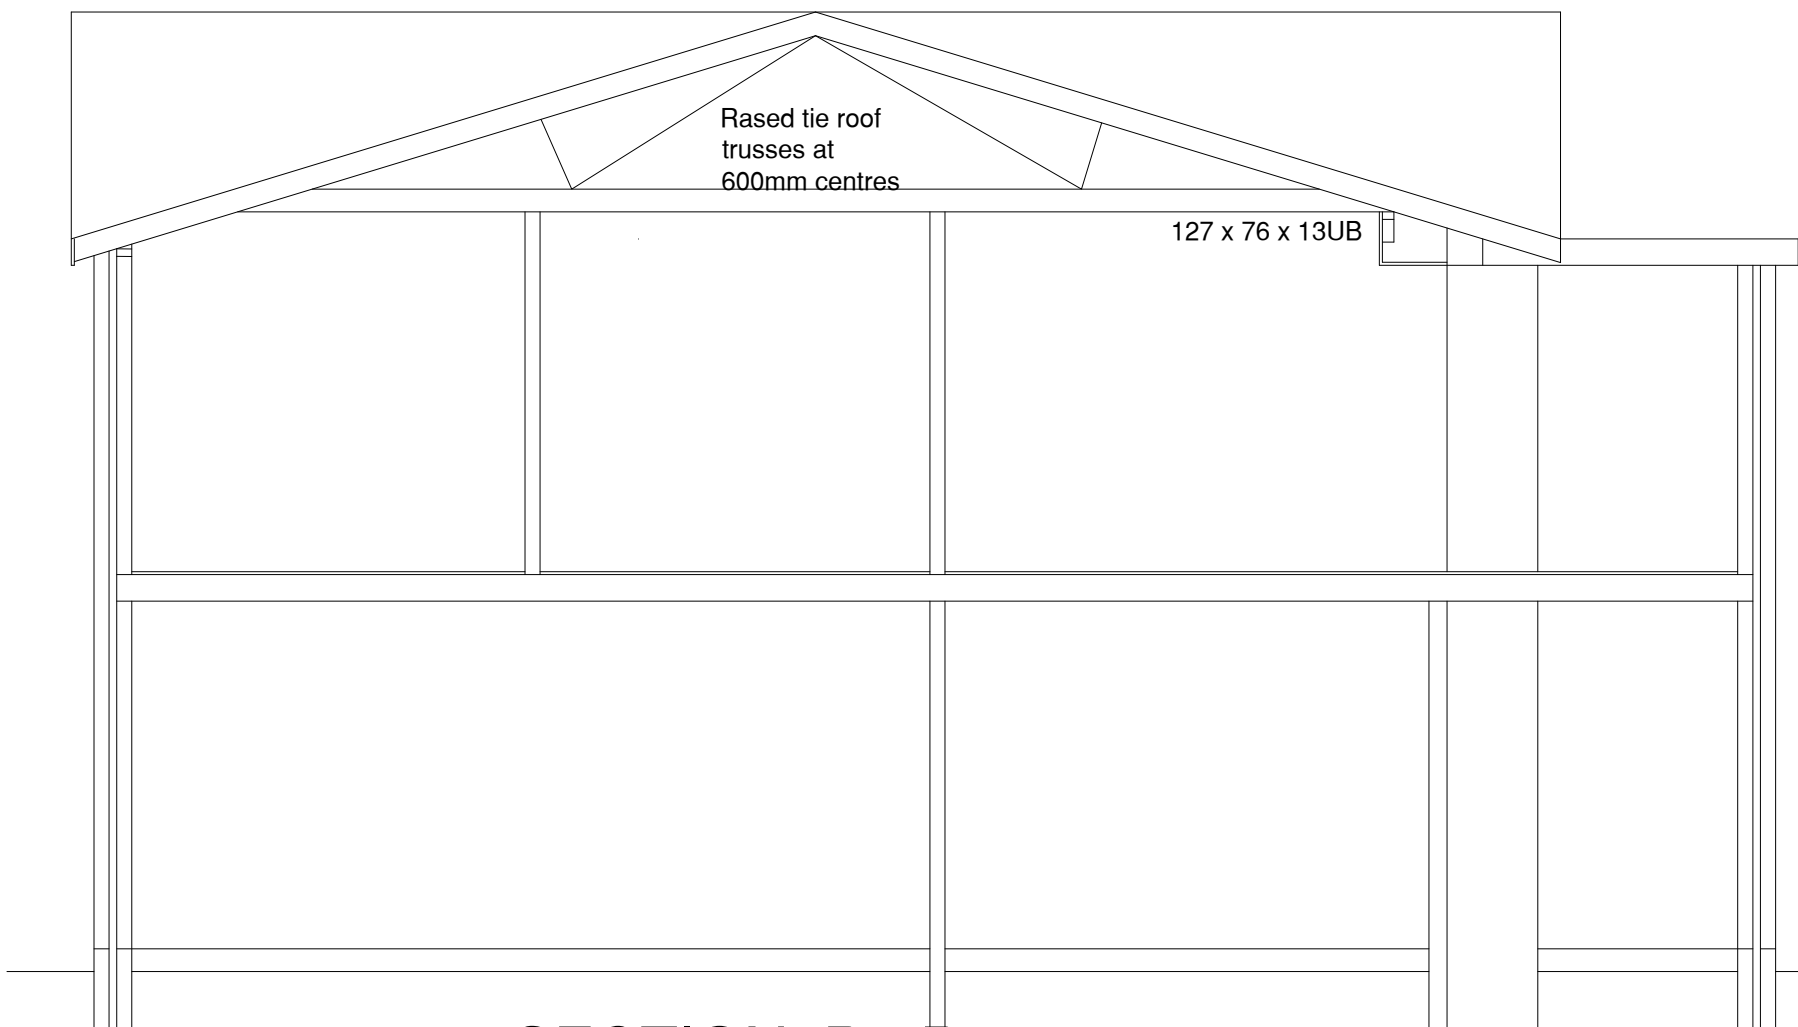

SECTION B - B

|                                                                              |                       |                                                                        |                               |            |                 |  |
|------------------------------------------------------------------------------|-----------------------|------------------------------------------------------------------------|-------------------------------|------------|-----------------|--|
| Site Address<br><br>PROPOSED EXTENSION<br>AT 131 GRAIG ROAD,<br>GODRERGRAIG. | Title.<br><br>SECTION | Notes<br><br>Dimensions are in millimetres unless<br>otherwise stated. | Date<br>08.01.22              |            | Scale<br>1 : 50 |  |
|                                                                              |                       |                                                                        | Drawn By<br>DD                | Checked by |                 |  |
|                                                                              |                       |                                                                        | Drawing<br>No<br>131GraigRd 5 | Rev.       | Date            |  |