


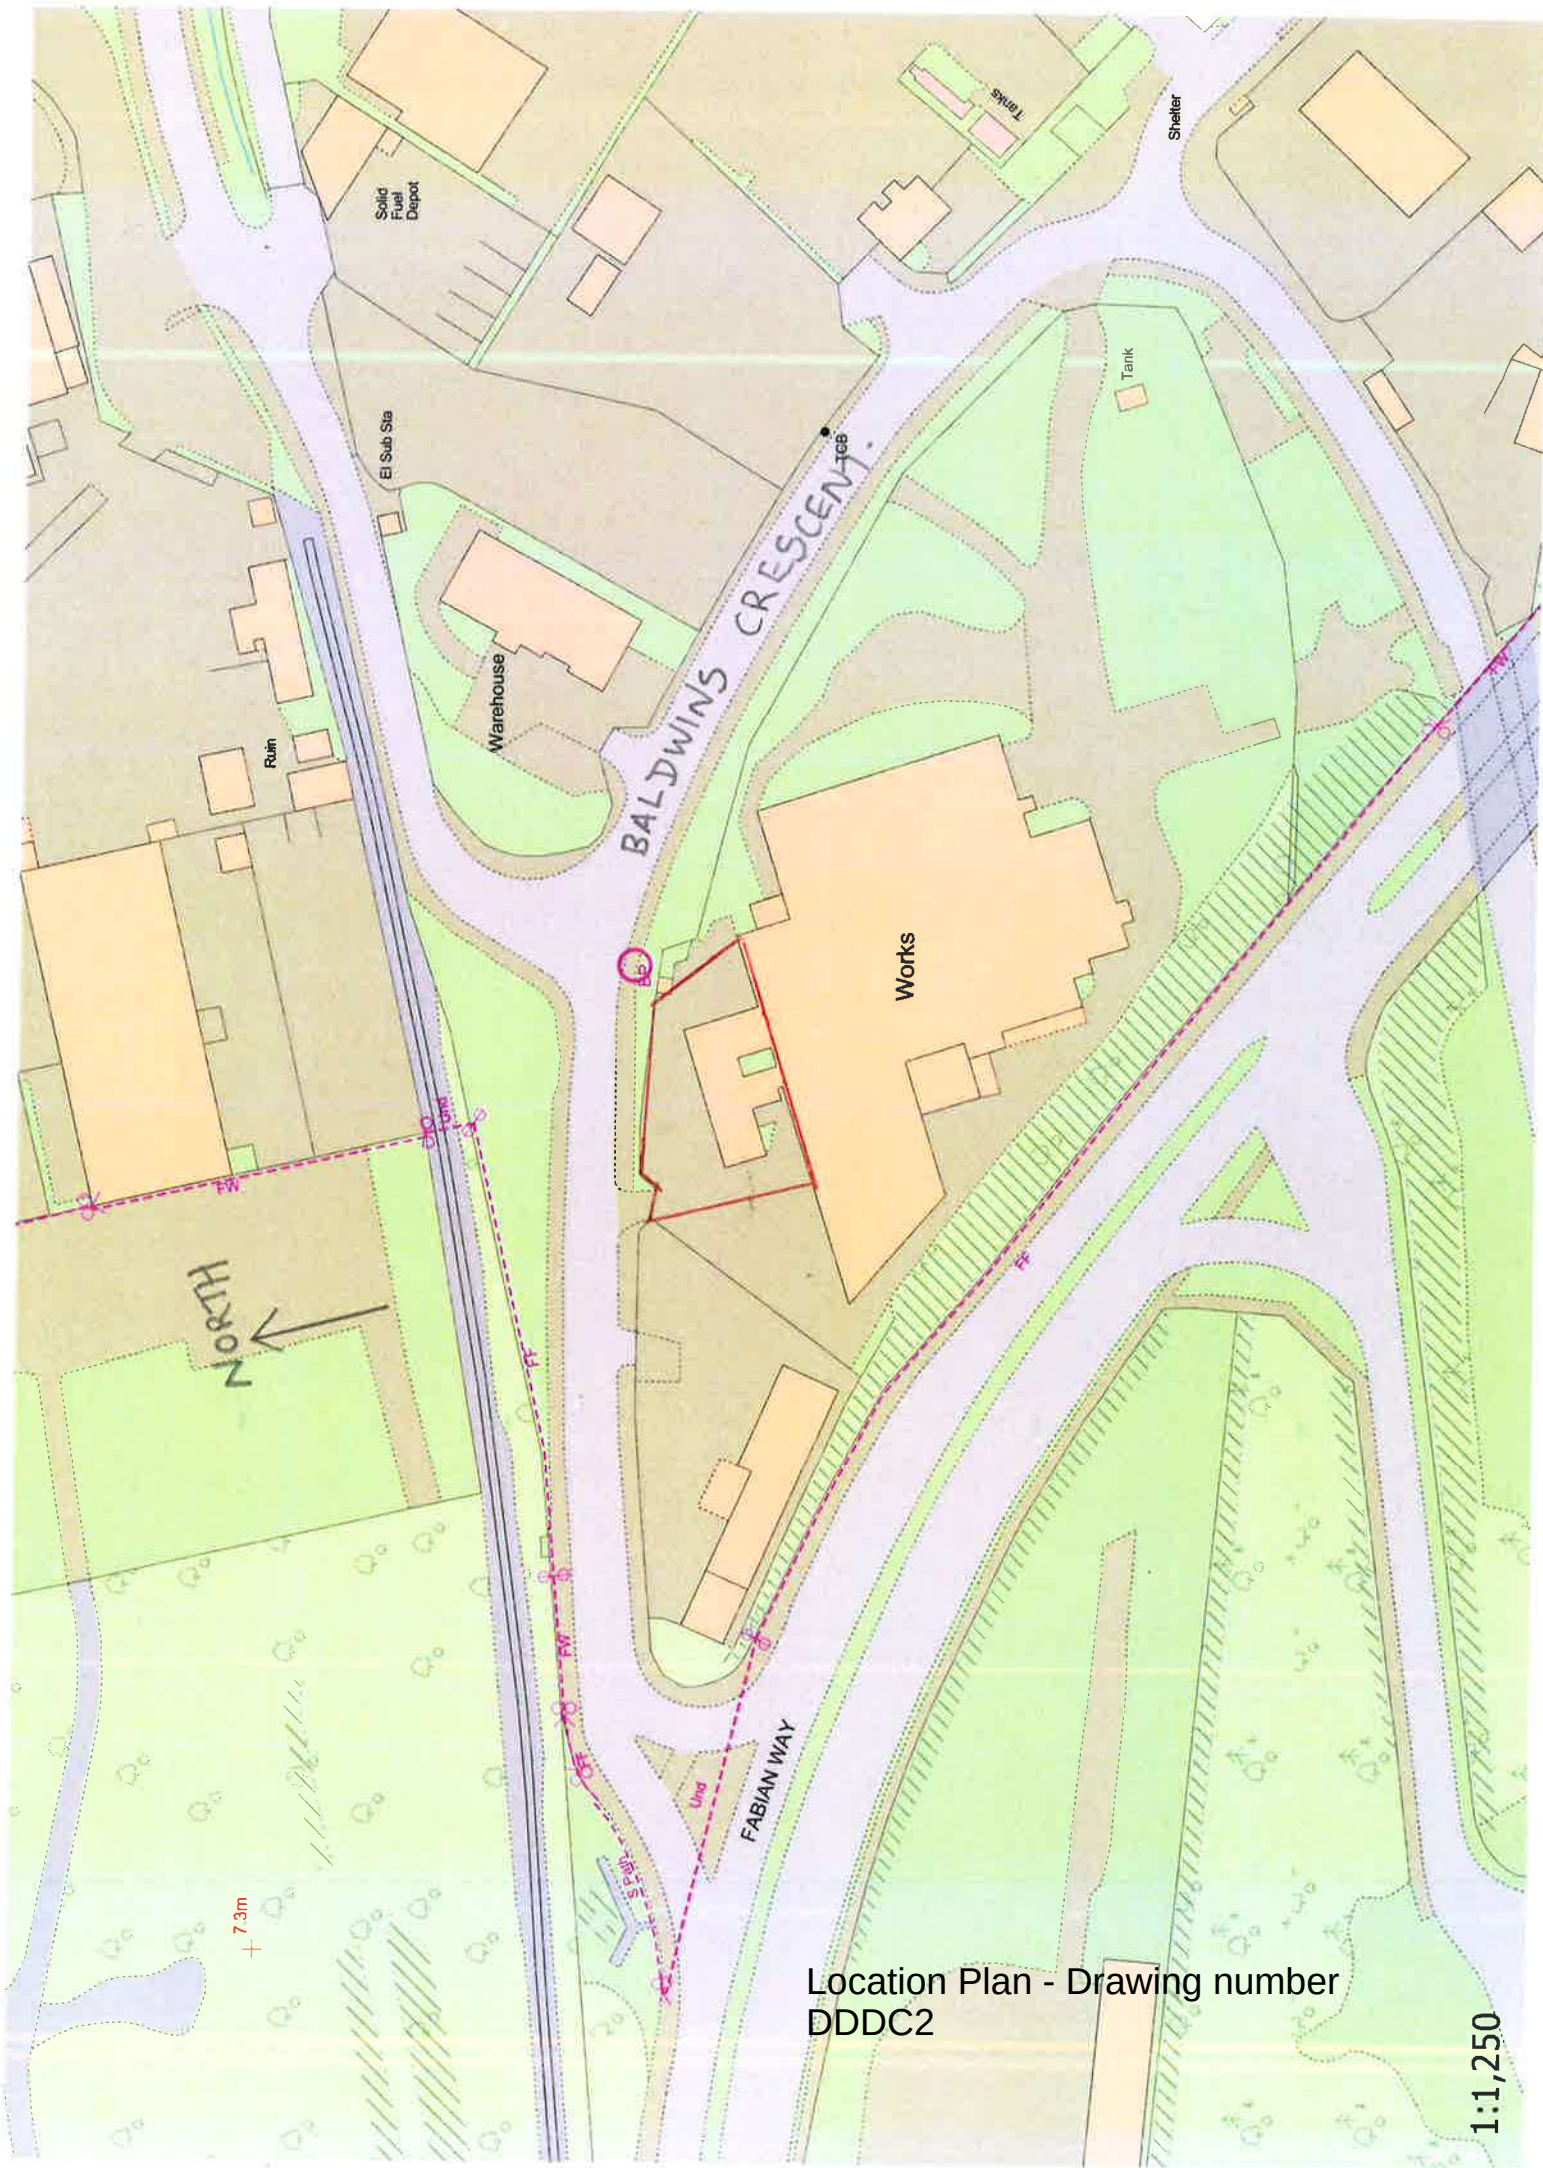

Location Plan - Drawing number
DDDC2

1:1,250