


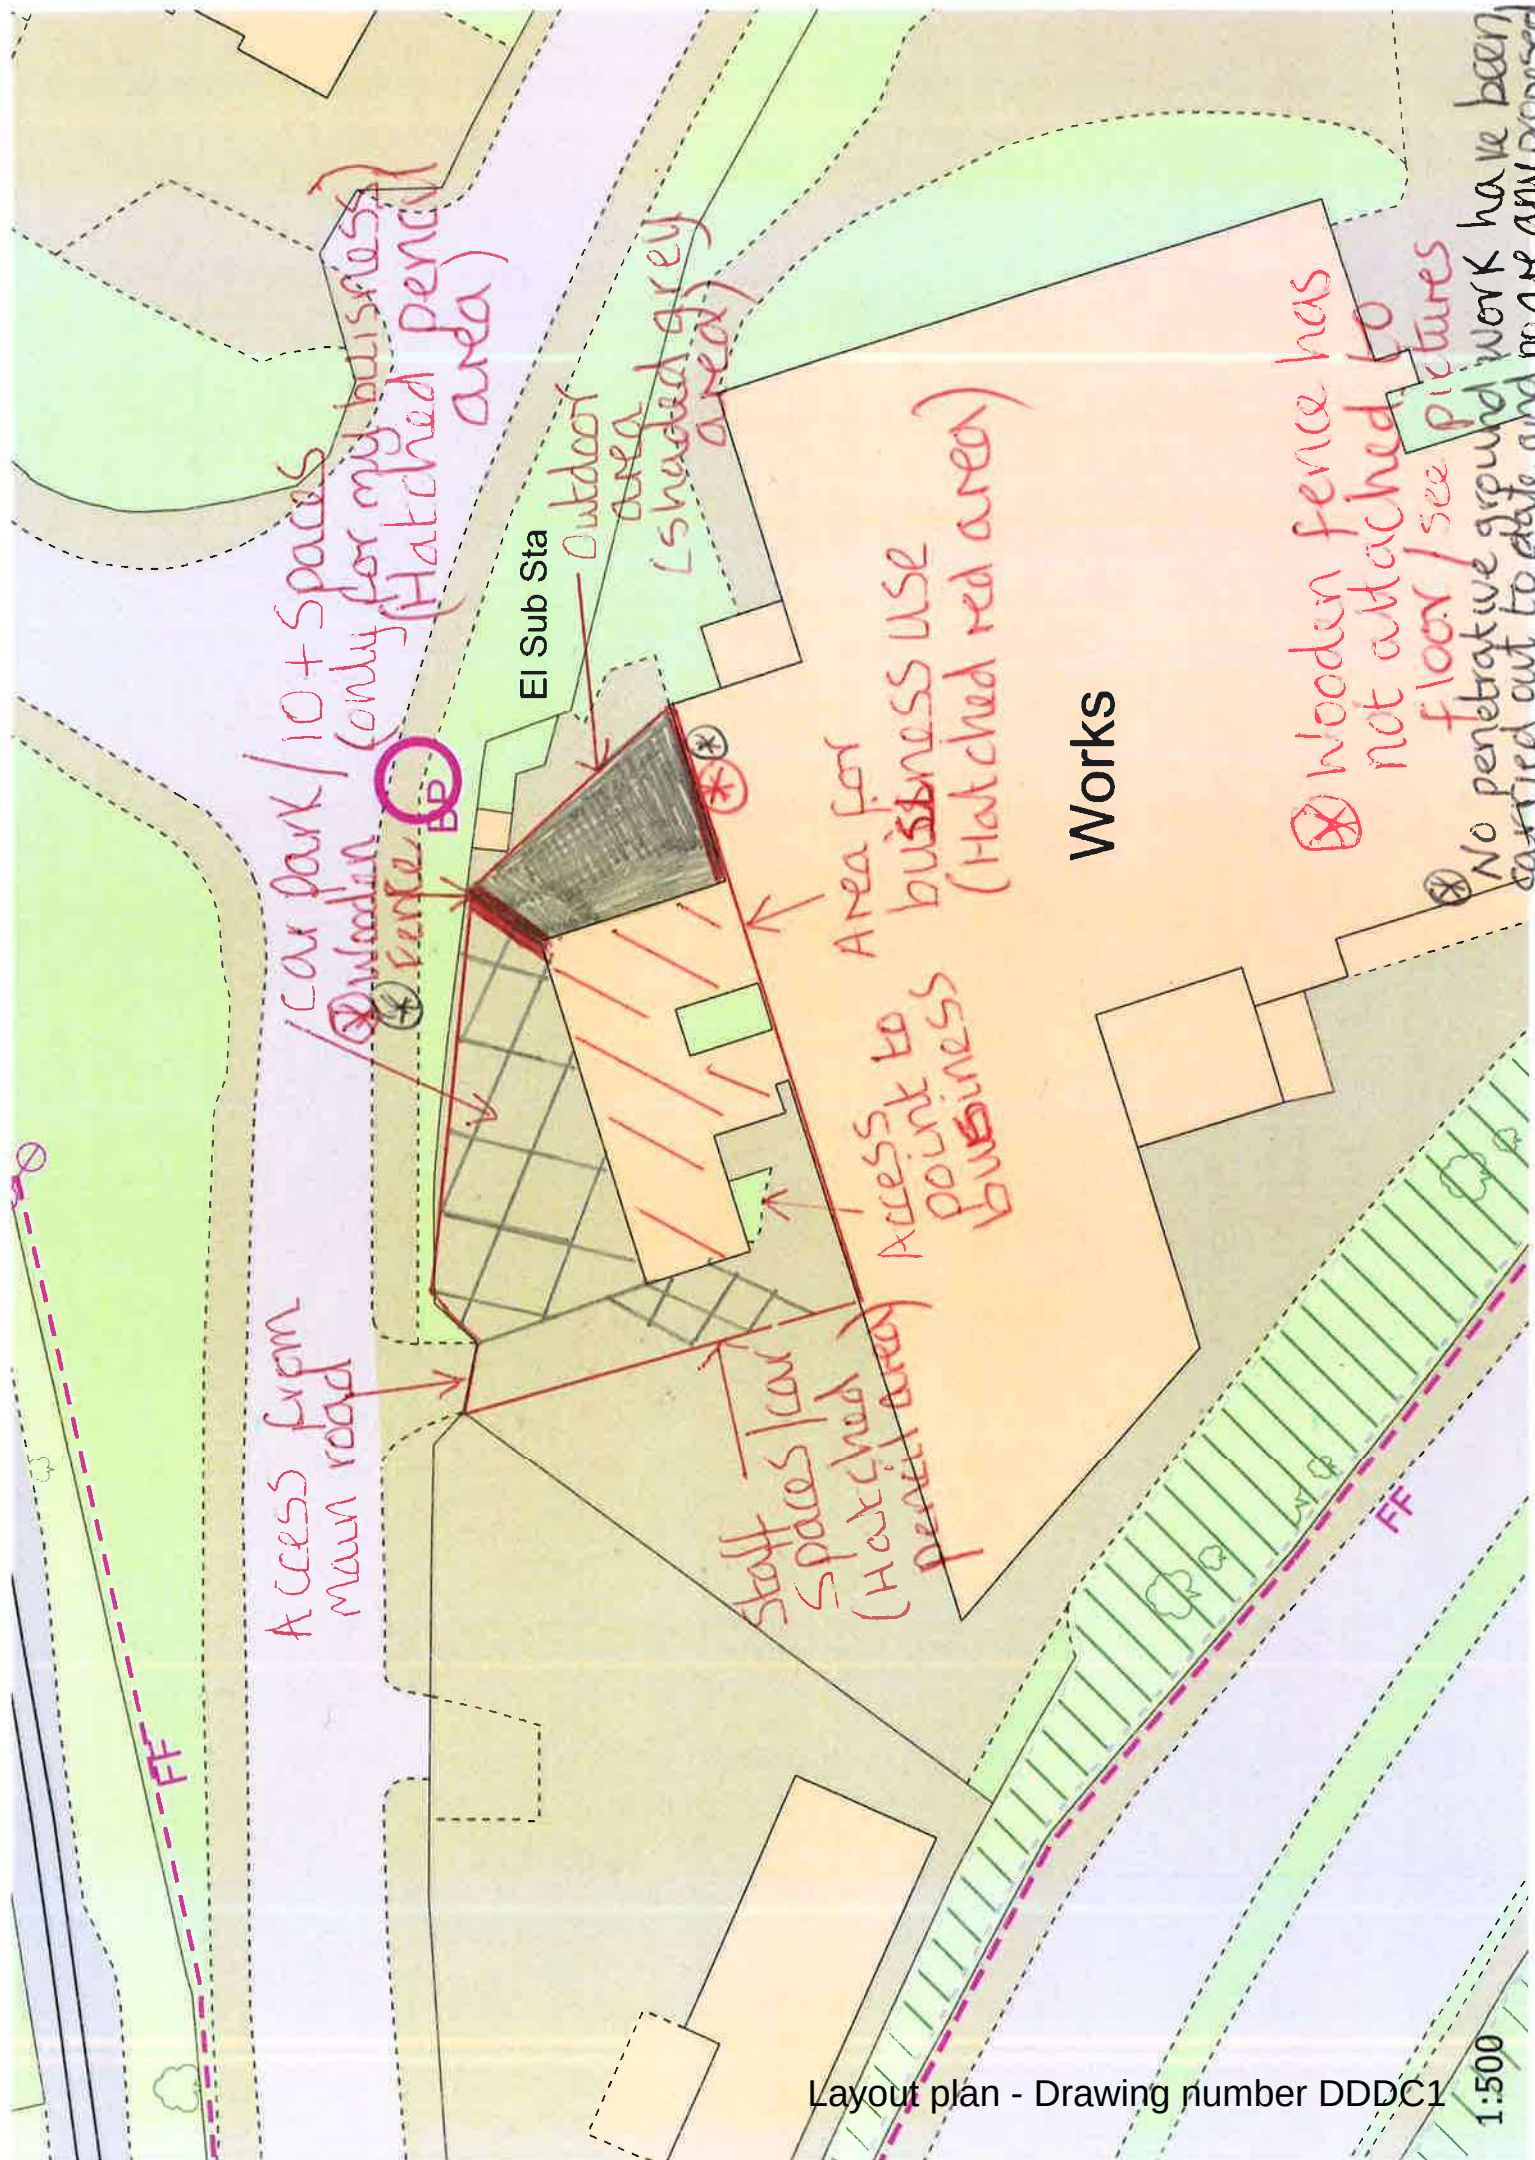

Layout plan - Drawing number DDDC1