



Block Plan Scale
1:200

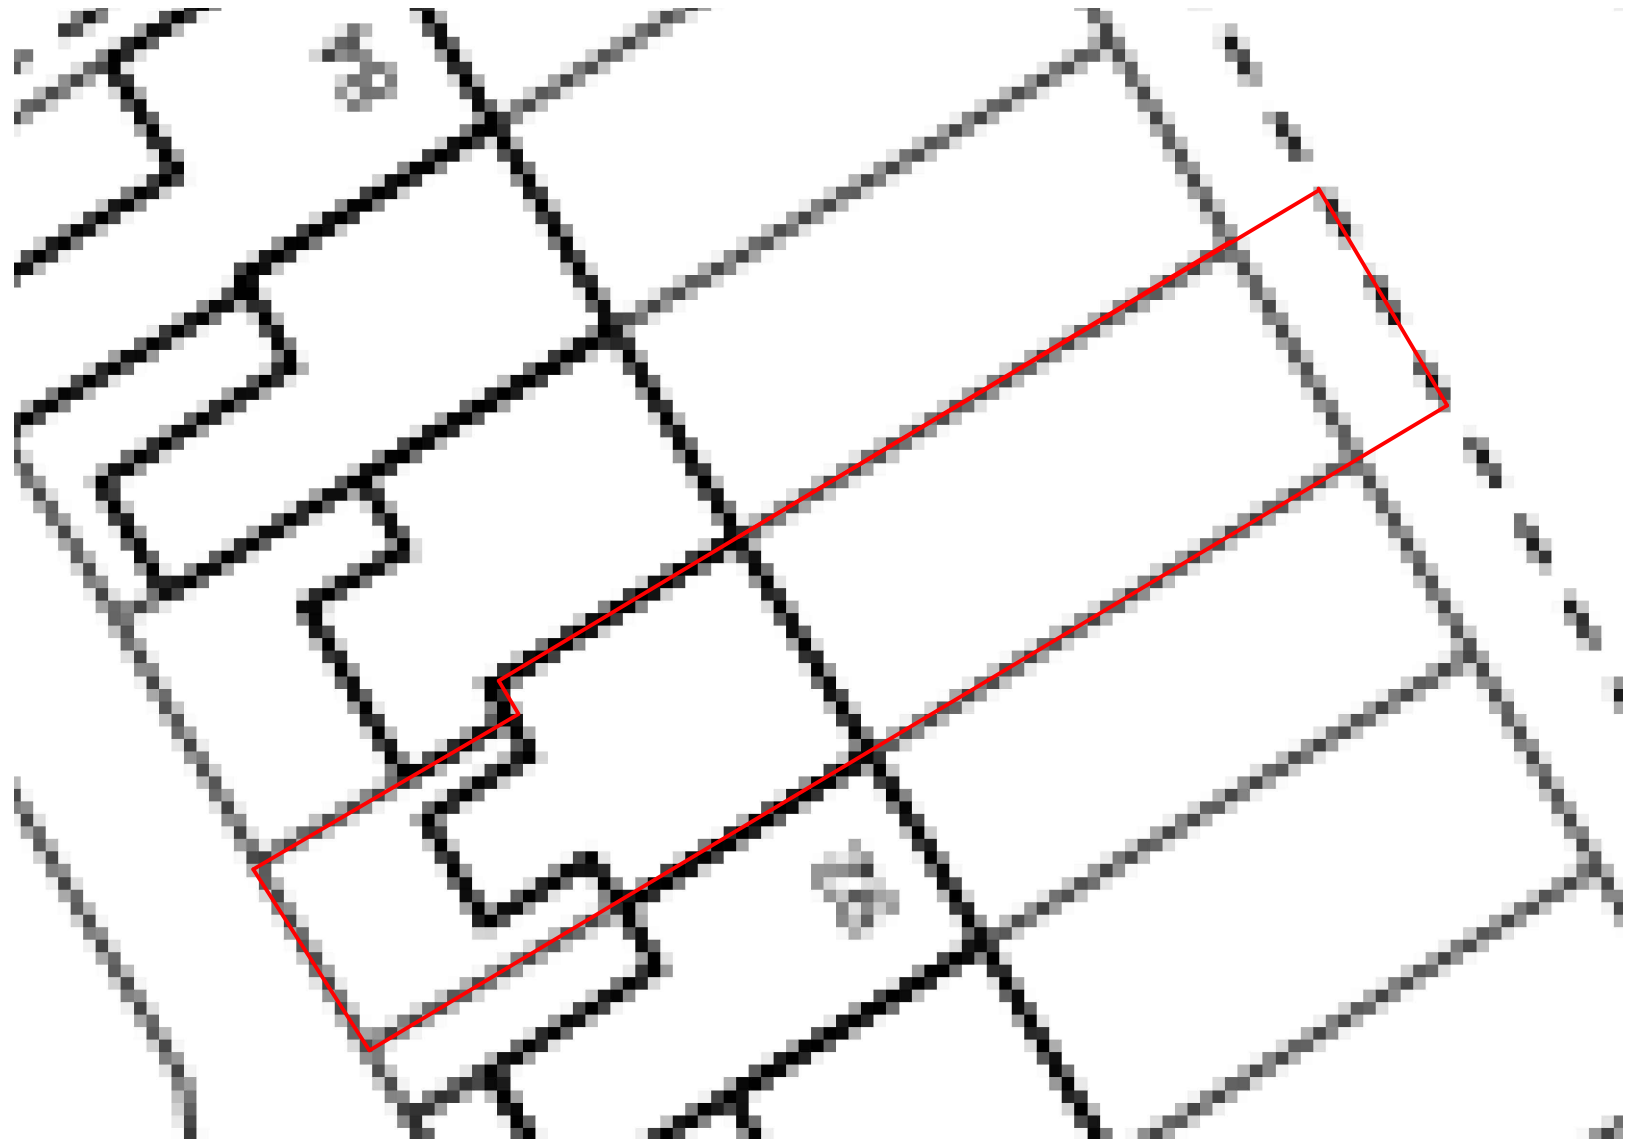

Location Plan Scale
1:1250

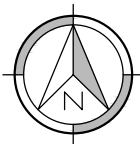

Client:	Project:	Key Boundary	Drawing: General Arrangement Drawings	Drawn By: GSP
Mr R and A Howells	Re: Renovation			Sheet No: A3. LP1
Address: 90 Commercial road Porttalbot SA13 1LR	Proposal: Hard Stand and Drop Kurbs.			Ref: SA13 1LR LP1.2
				Date: May 2021
				Checked: GSP
				Scale: see each layout