


2021/029

76 Gwilym Road, Cwmllynfell, Swansea, SA9 2GN

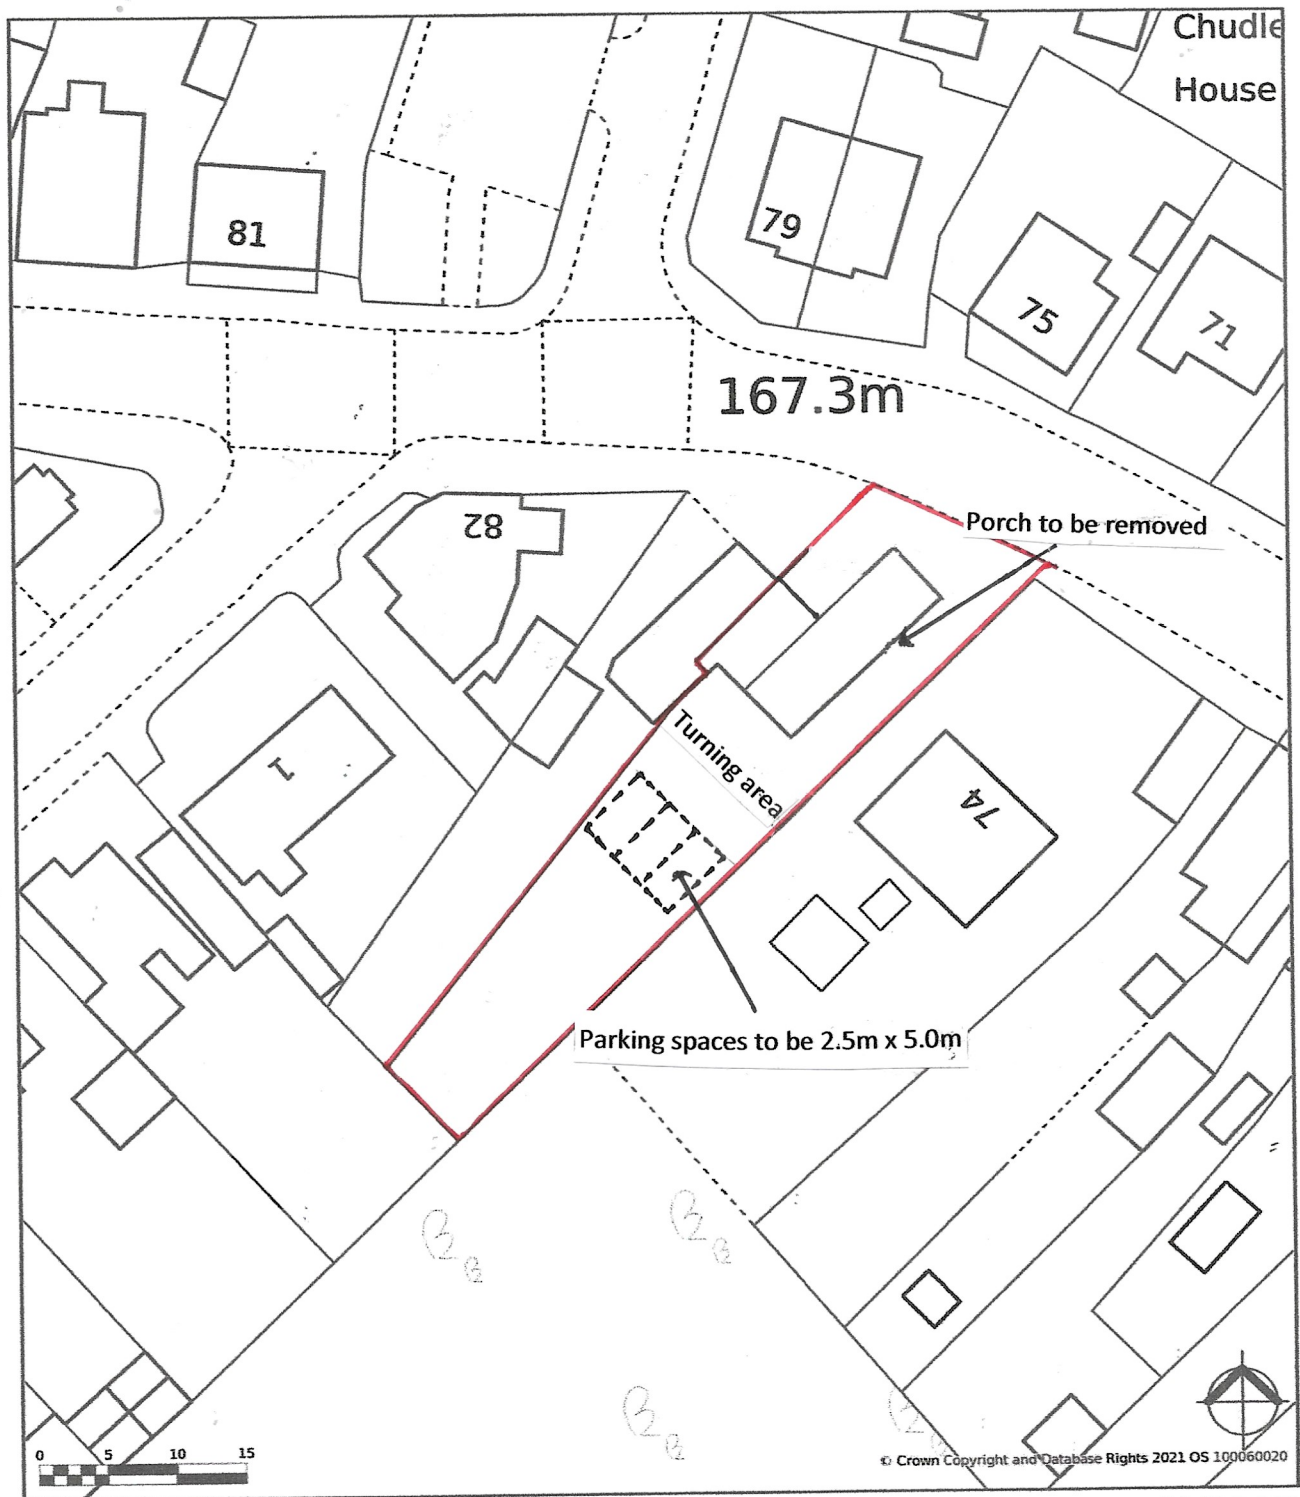

created on edoza

Plotted Scale - 1:500

Proposed Block Plan