


Superseded

806.003	ELEVATION		
sketch	1:50@A3	OCT 21	CG
1st Floor Woodfired Studios 62 High St Merthyr Tydfil CF37 8DE 07630328652 hello@georgeandco.studio www.georgeandco.studio			
DO NOT SCALE THIS DRAWING			©George and Co.



George and Co.

5 Hays Crescent,
Glyneath
Neath
SA11 5BE

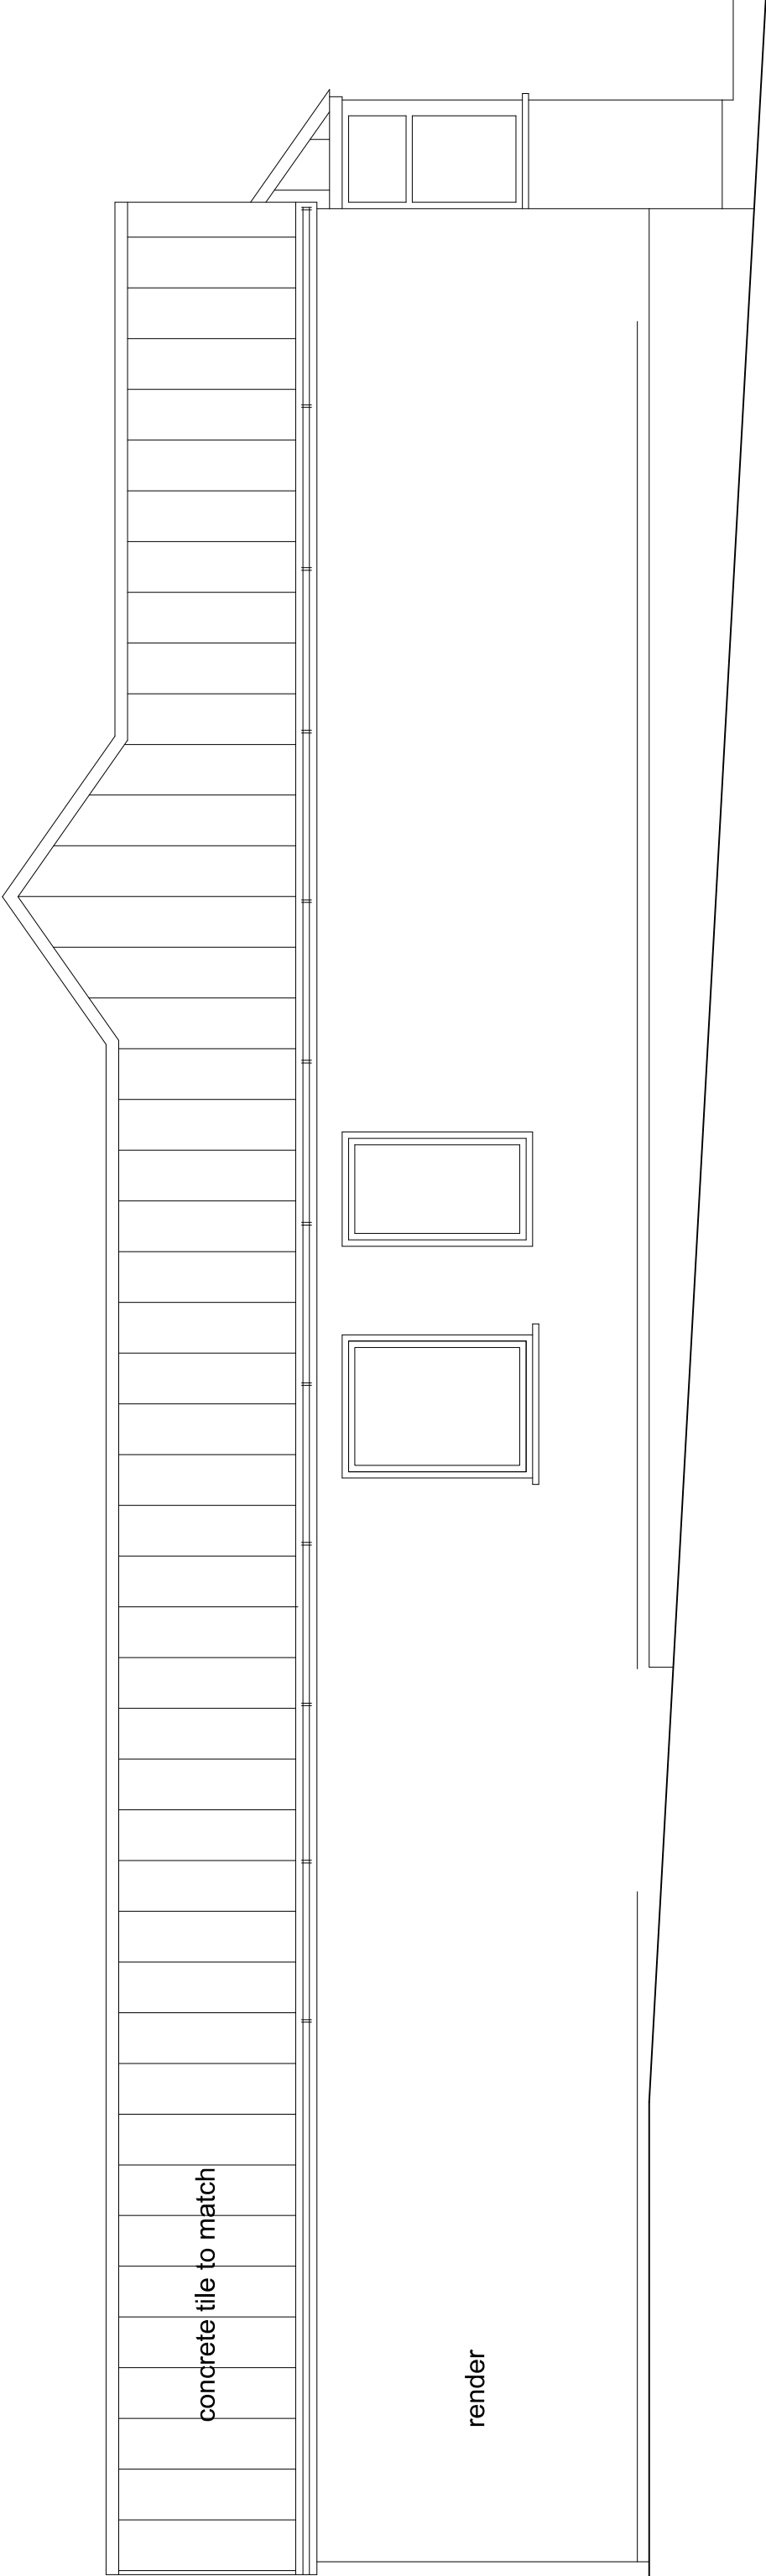

PROPOSED SIDE ELEVATION