
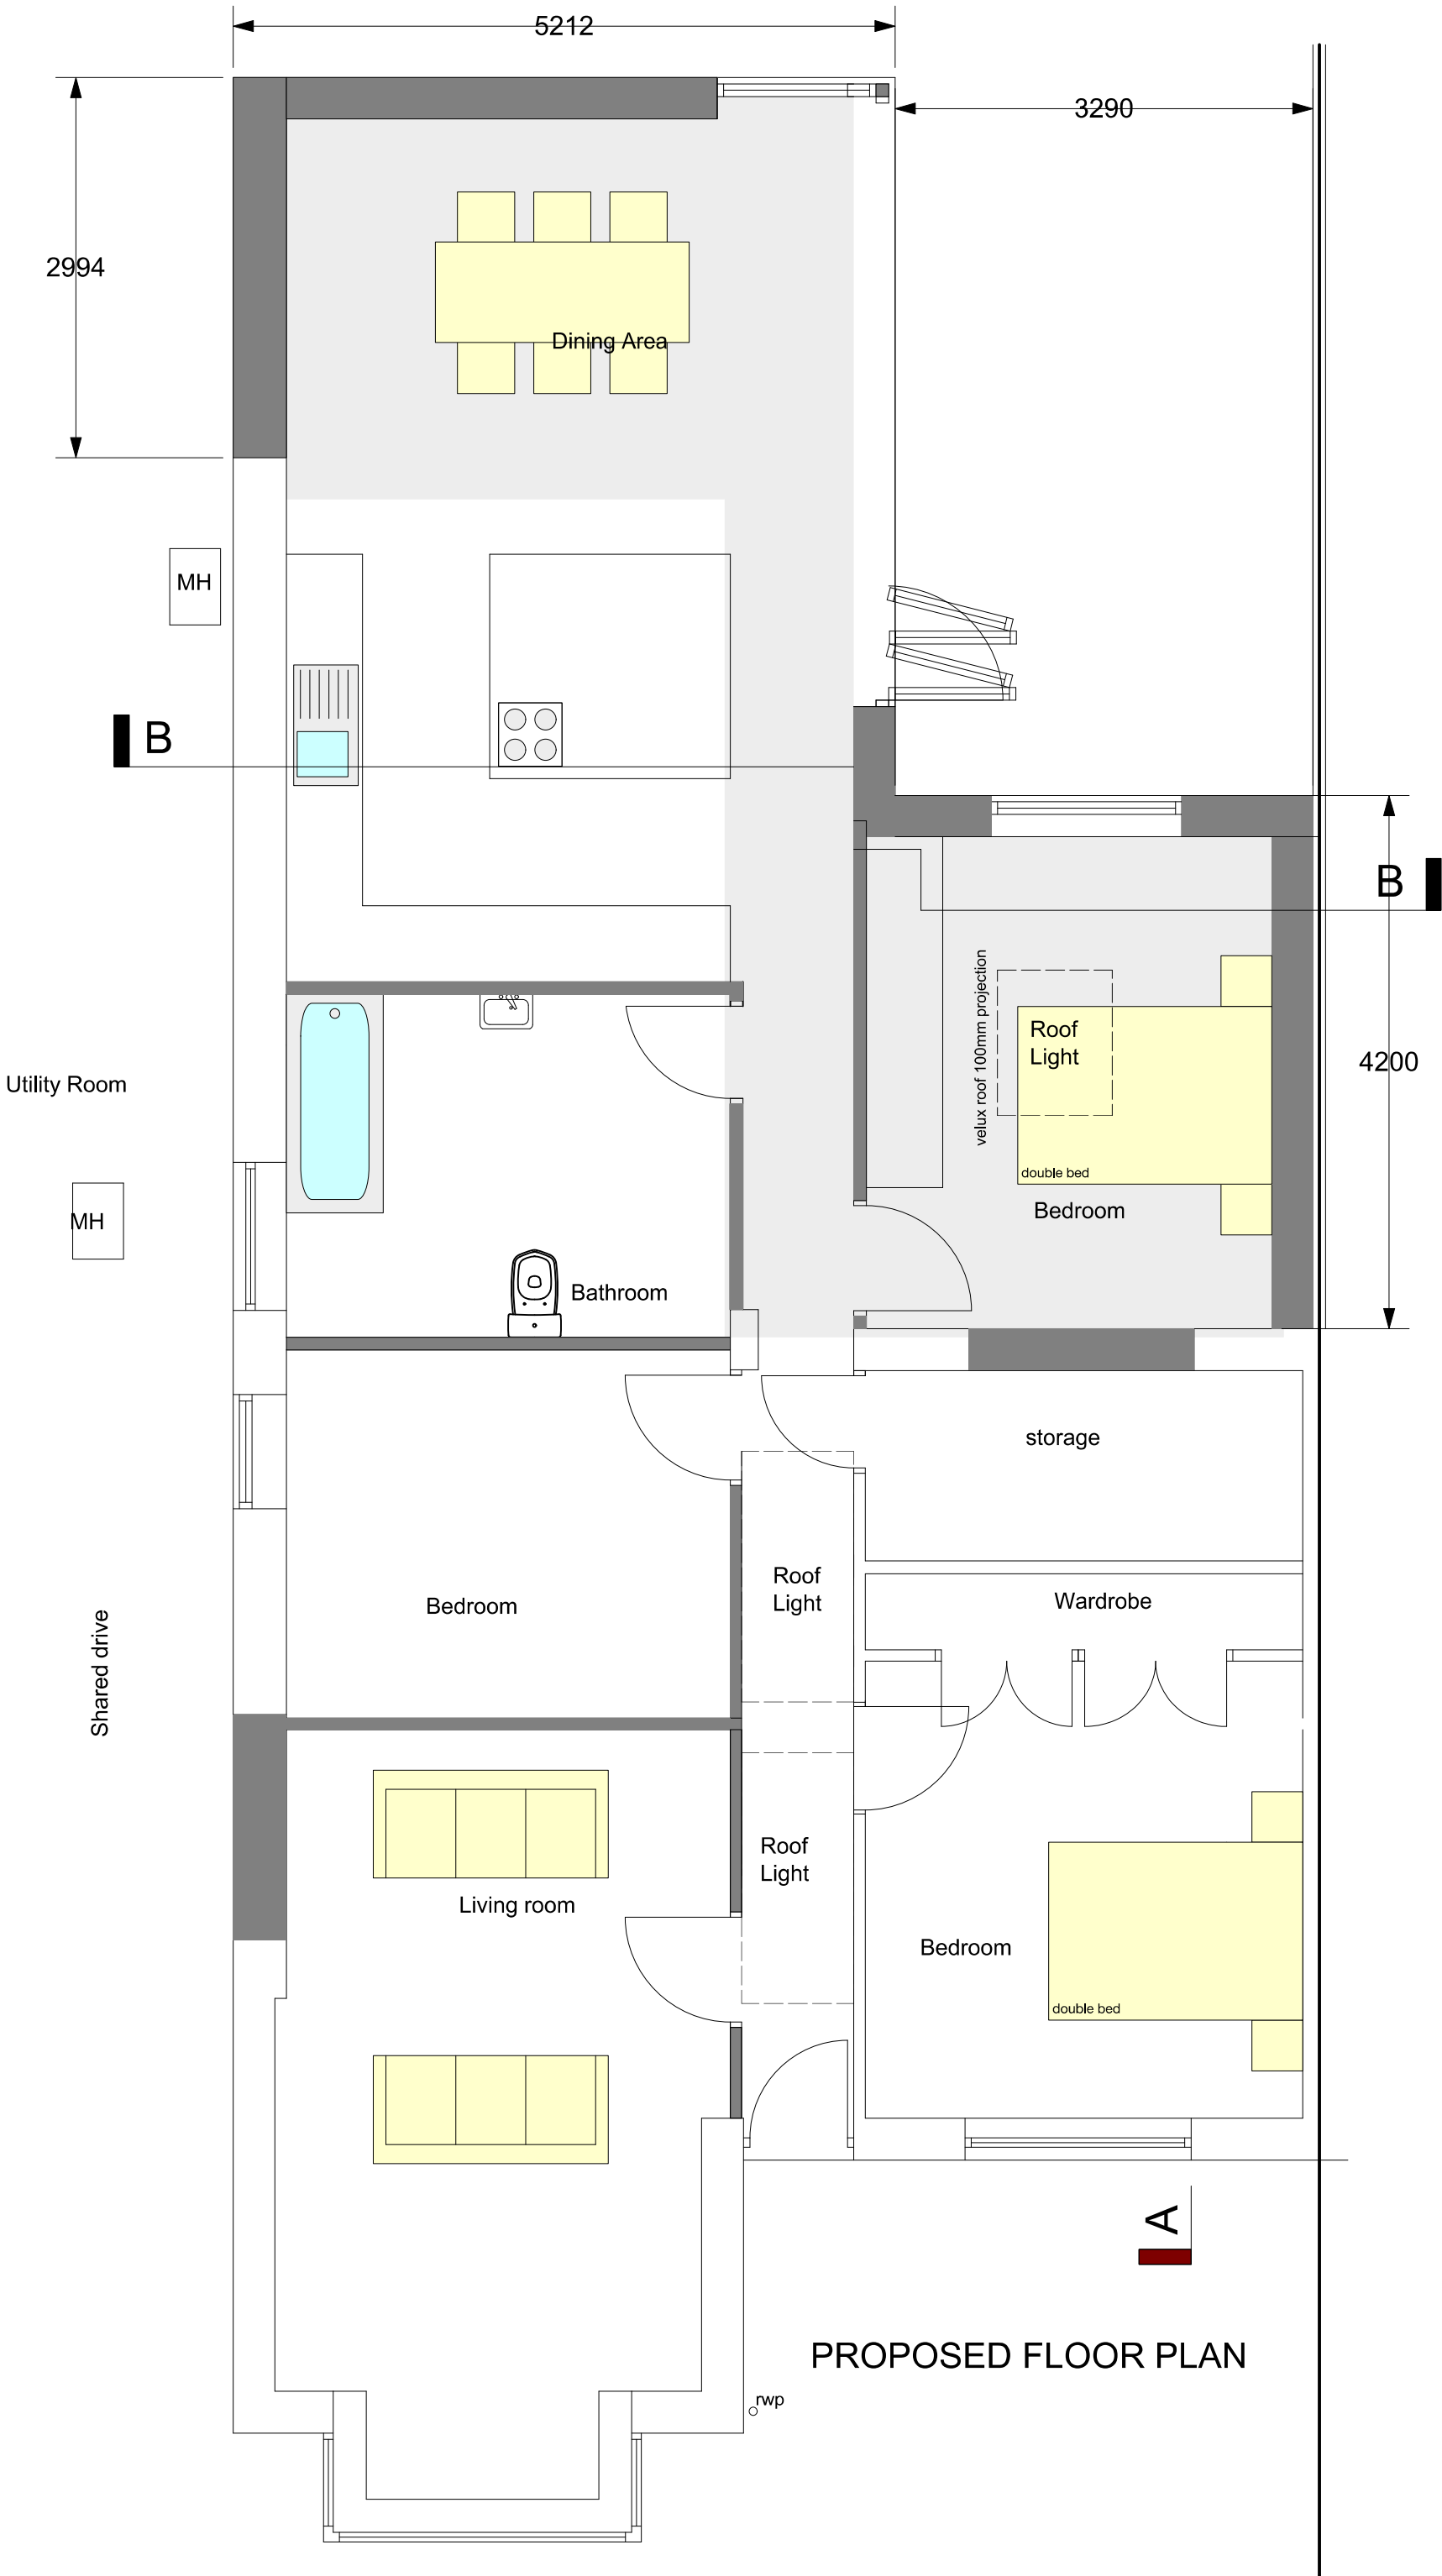


Superseded

806.001	PLANS		
Sketch	1:50@A3	OCT 21	CG
1st Floor Woodfred Studios 62 High St Merthyr Tydfil CF37 8DE 0783 0328652 hello@georgeandco.studio www.georgeandco.studio			
DO NOT SCALE THIS DRAWING			© George and Co.

 George and Co.

5 Hays Crescent,
Glynneath
Neath
SA11 5BE

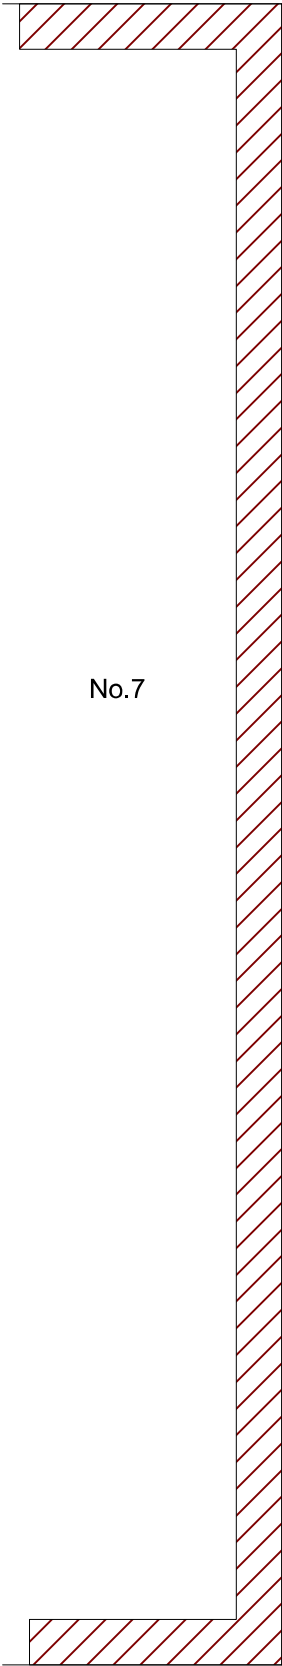

PROPOSED FLOOR PLAN