


Superseded



PROPOSED FRONT ELEVATION

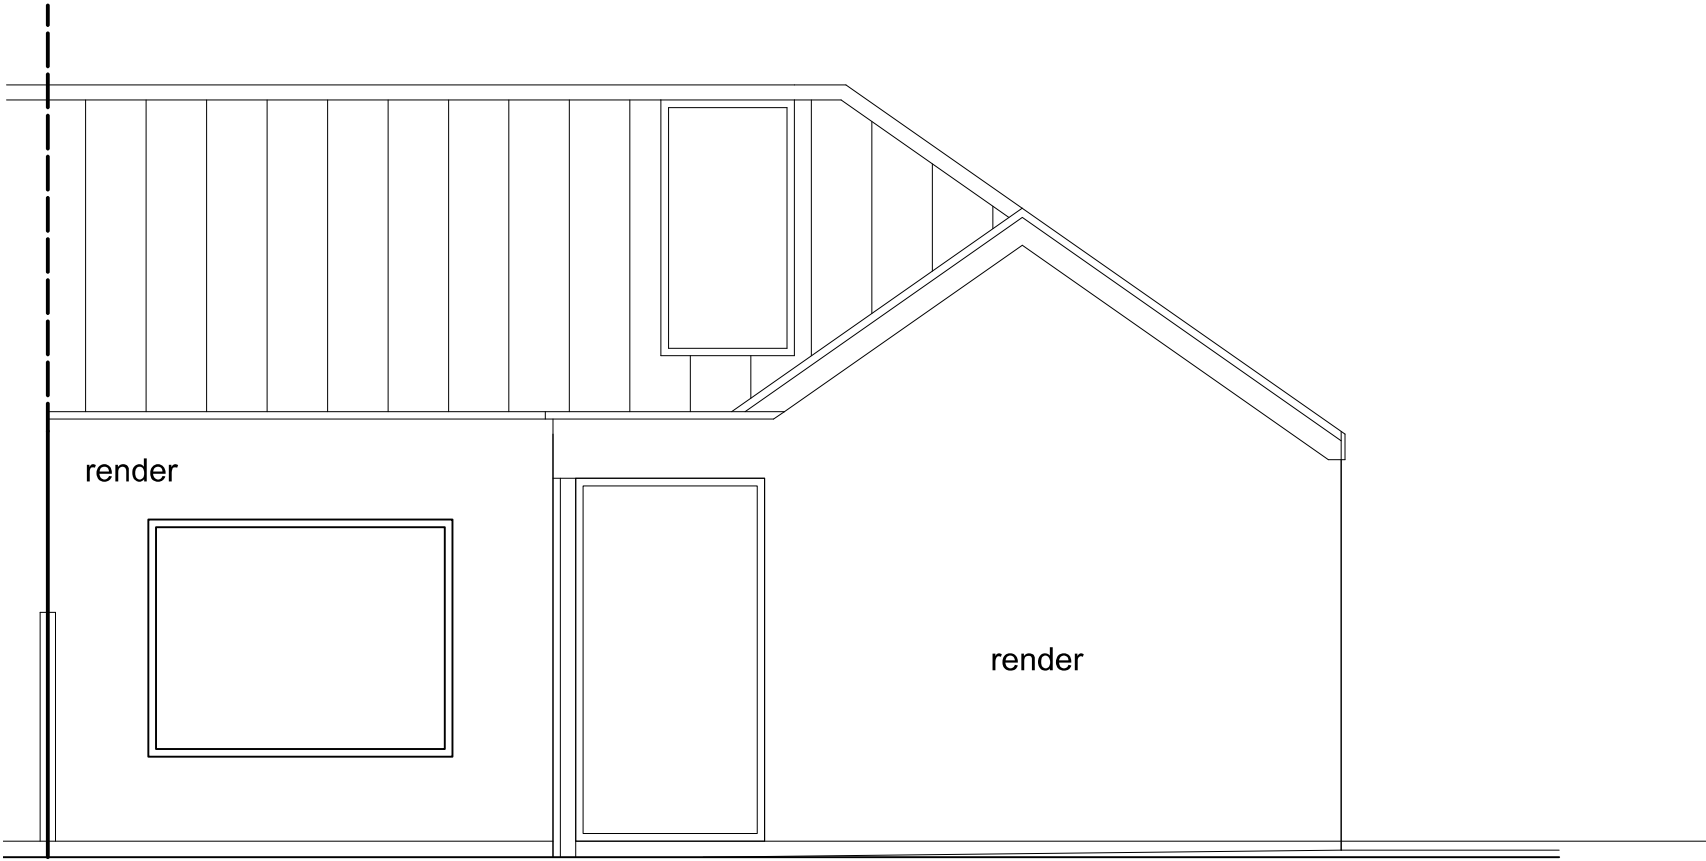

PROPOSED REAR ELEVATION

806.004	ELEVATION		
sketch	1:50@A3	OCT 21	CG
1st Floor Westward Studios 62 High St Merthyr Tydfil CF37 6DE 07830328652 hello@georgeandco.studio www.georgeandco.studio			
DO NOT SCALE THIS DRAWING			©George and Co.

 George and Co.

5 Hays Crescent,
Glynneath
Neath
SA11 5BE