


Superseded

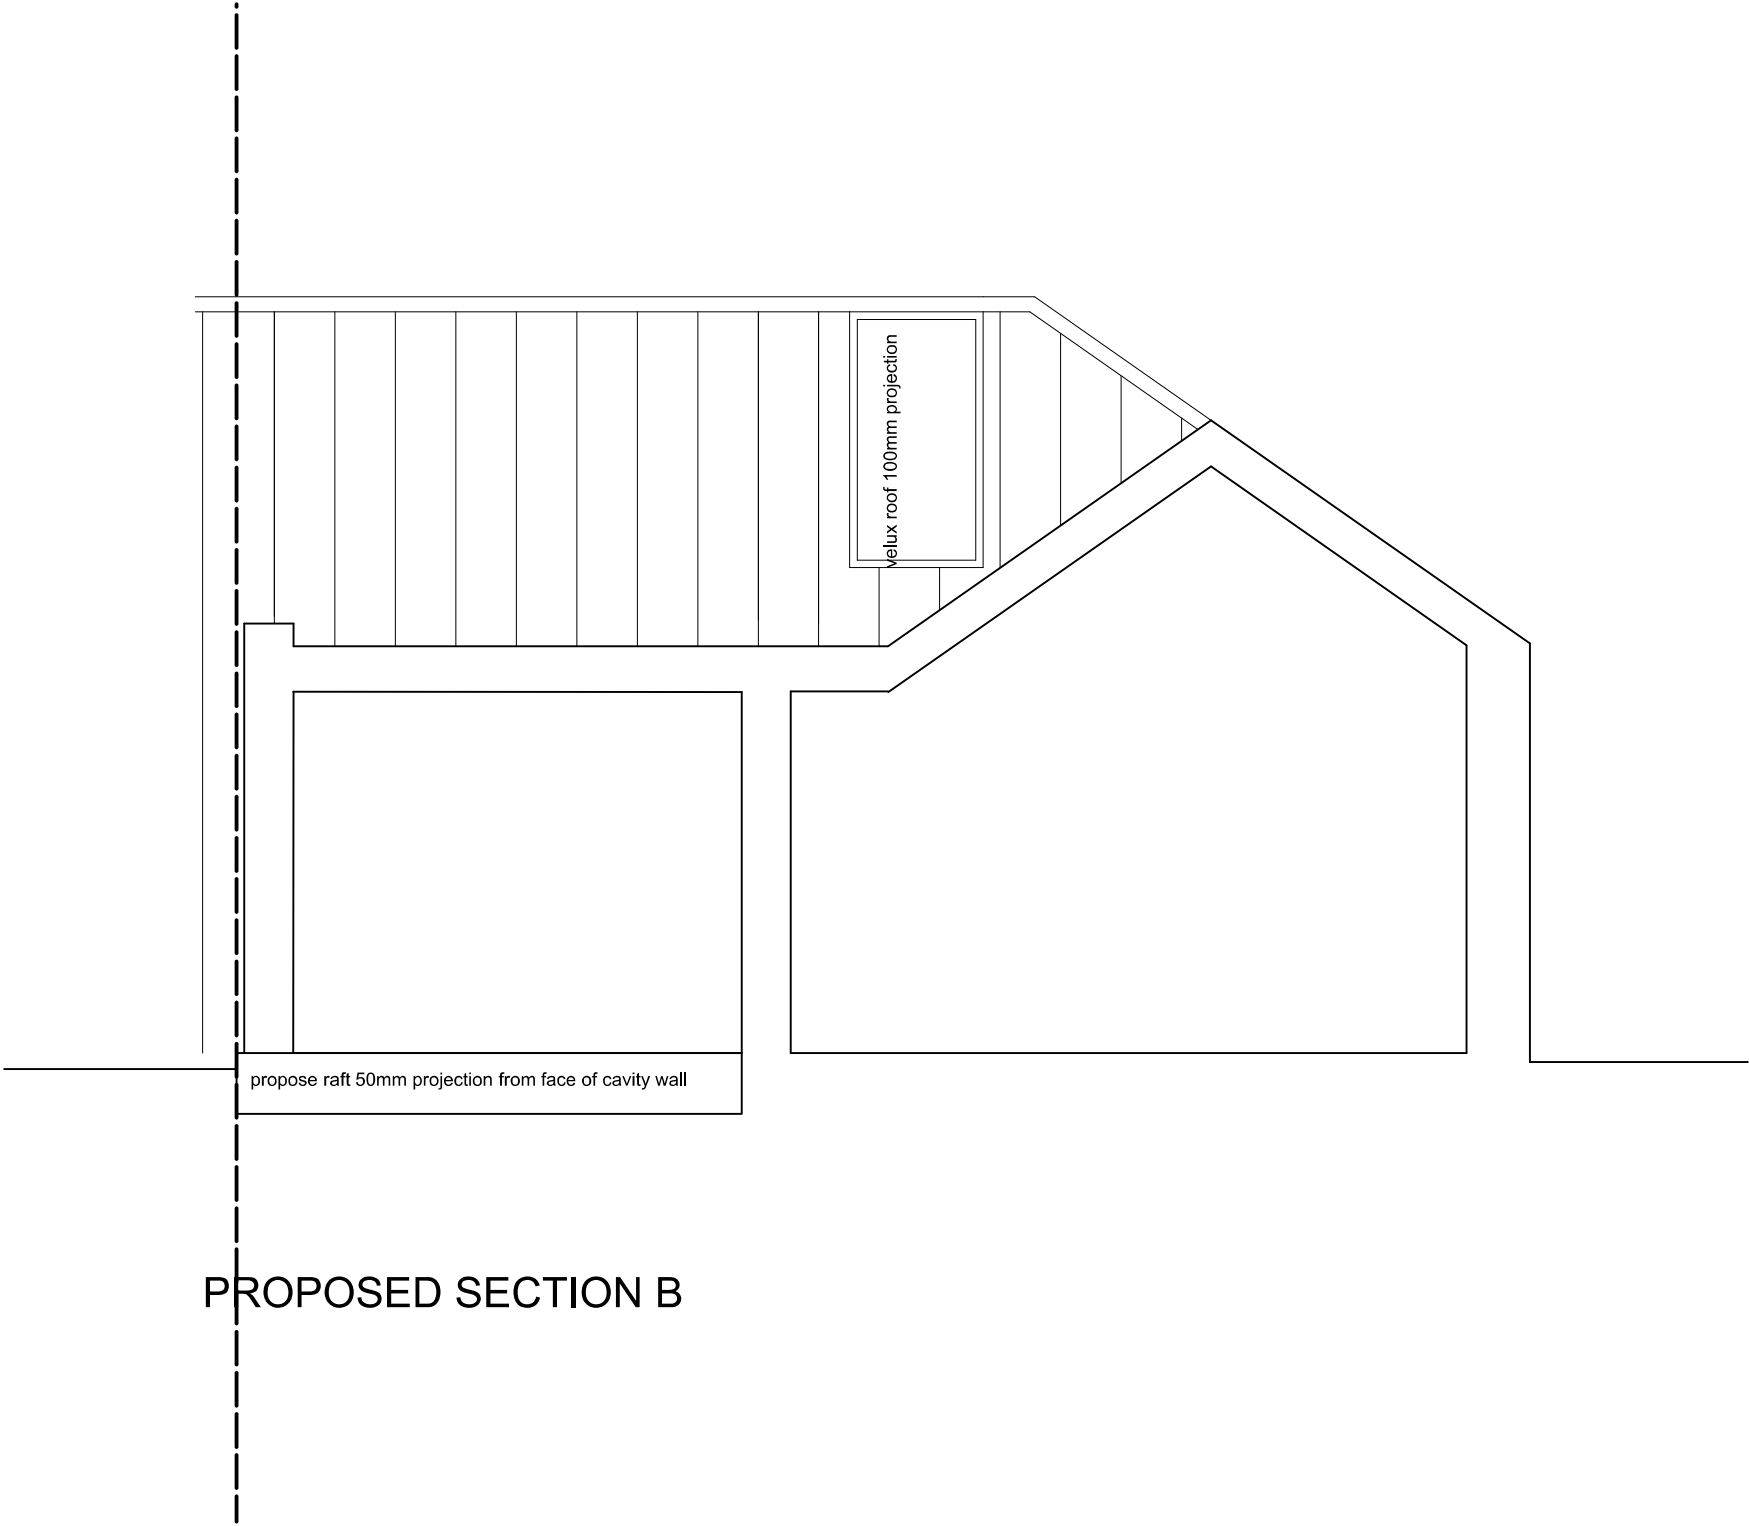

806.005	SECTION		
sketch	1:50@A3	OCT 21	CG
1st Floor Woodford Studios 62 High St Merthyr Tydfil CF37 8DE 07830328652 hello@georgeandco.studio www.georgeandco.studio			
DO NOT SCALE THIS DRAWING			©George and Co.

George and Co.

5 Hays Crescent,
Glynneath
Neath
SA11 5BE