


All Dimensions are to
be site checked

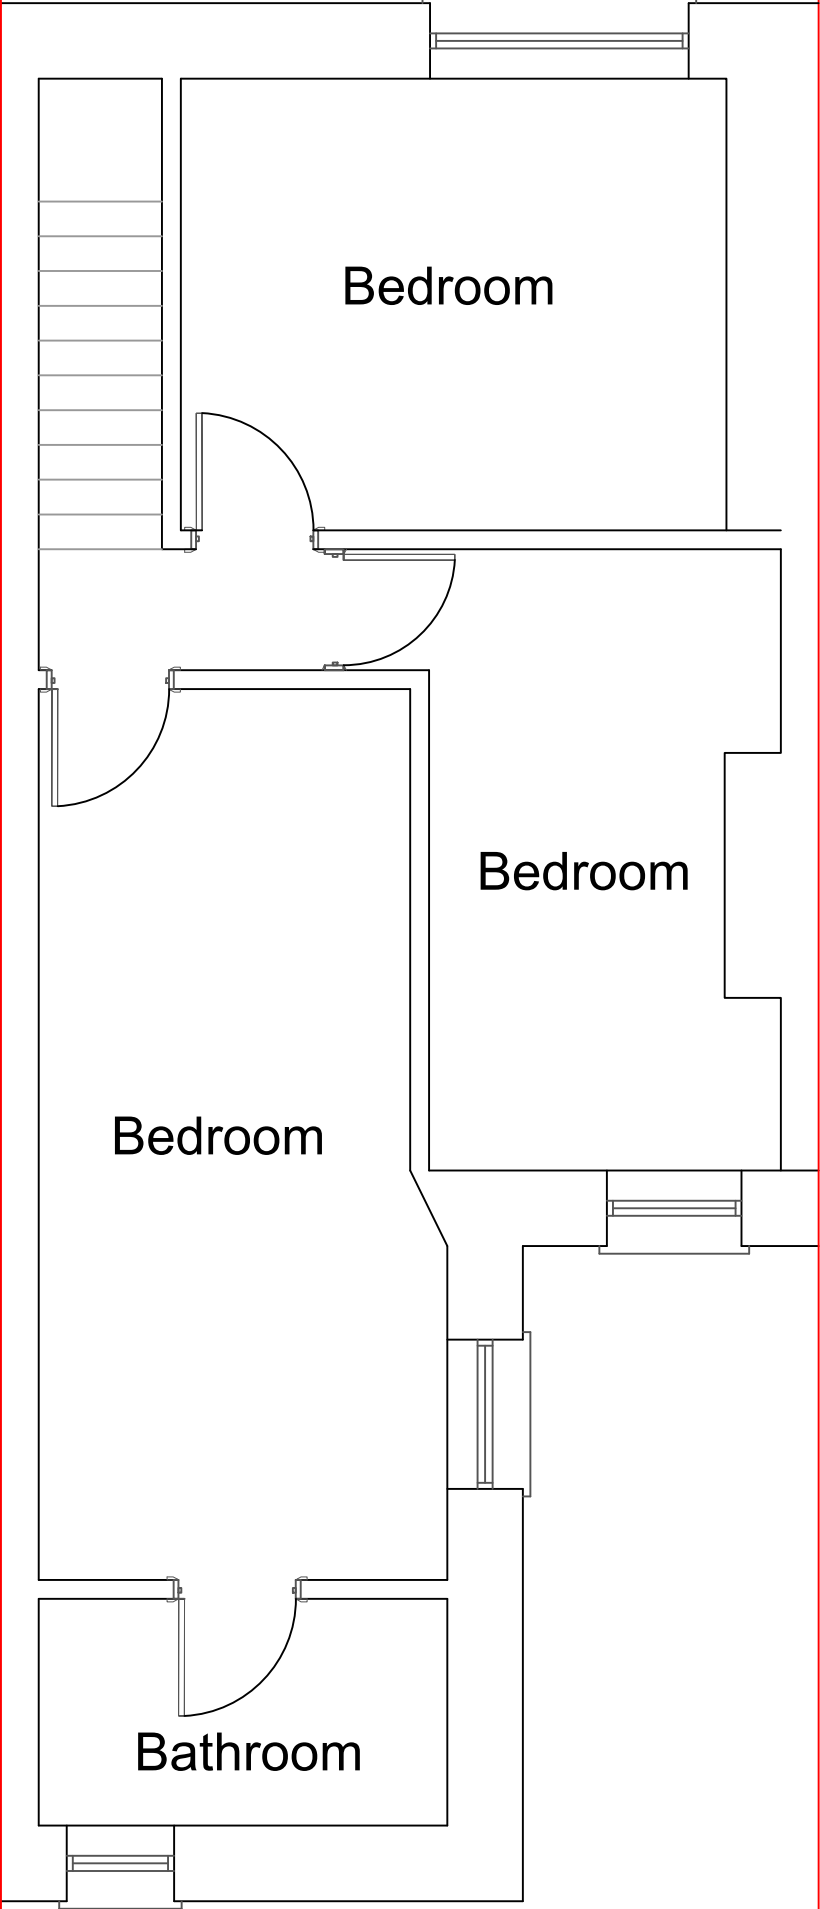

REVISIONS
A -

CLIENT
Miss Marie Lewis & Miss Laura Evans 52 Pentre Street Glynneath, SA11 5HA

JOB TITLE
Proposed Domestic single storey extension and internal alterations

DRNG. TITLE
Existing First Floor Plan

DATE:
26 th February 2022

CHECKED:

SCALE:
1:50

A3

DRNG. NO.
JD003

REV.
A