



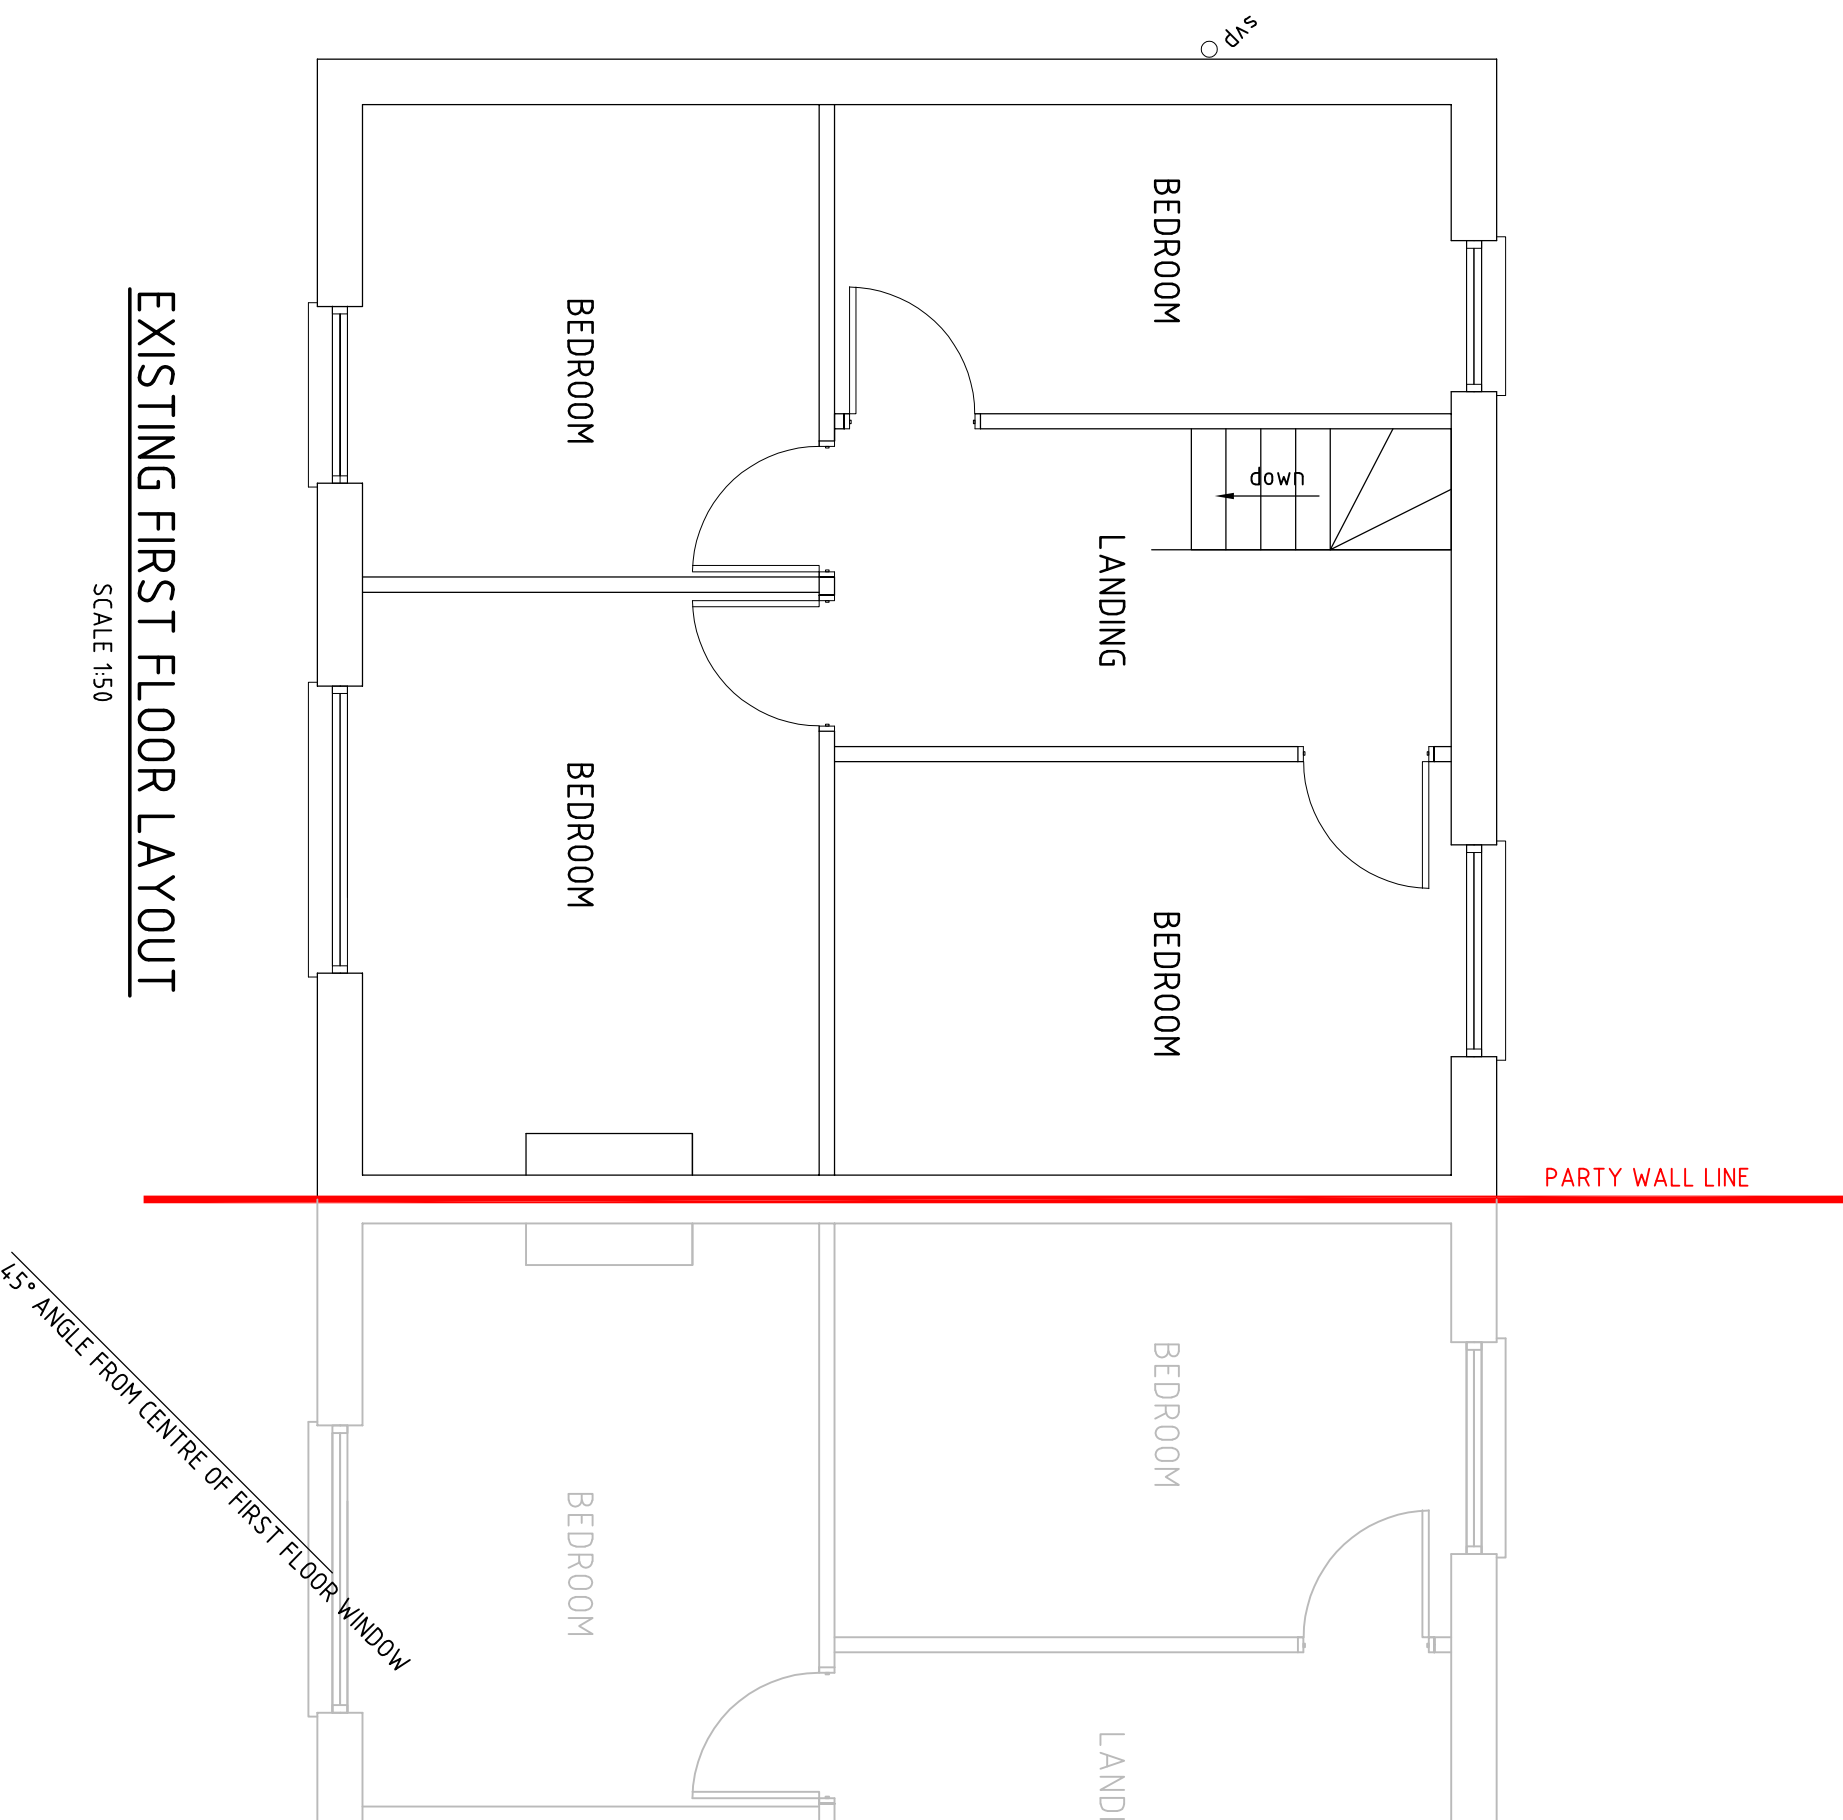


SCALE 1:50

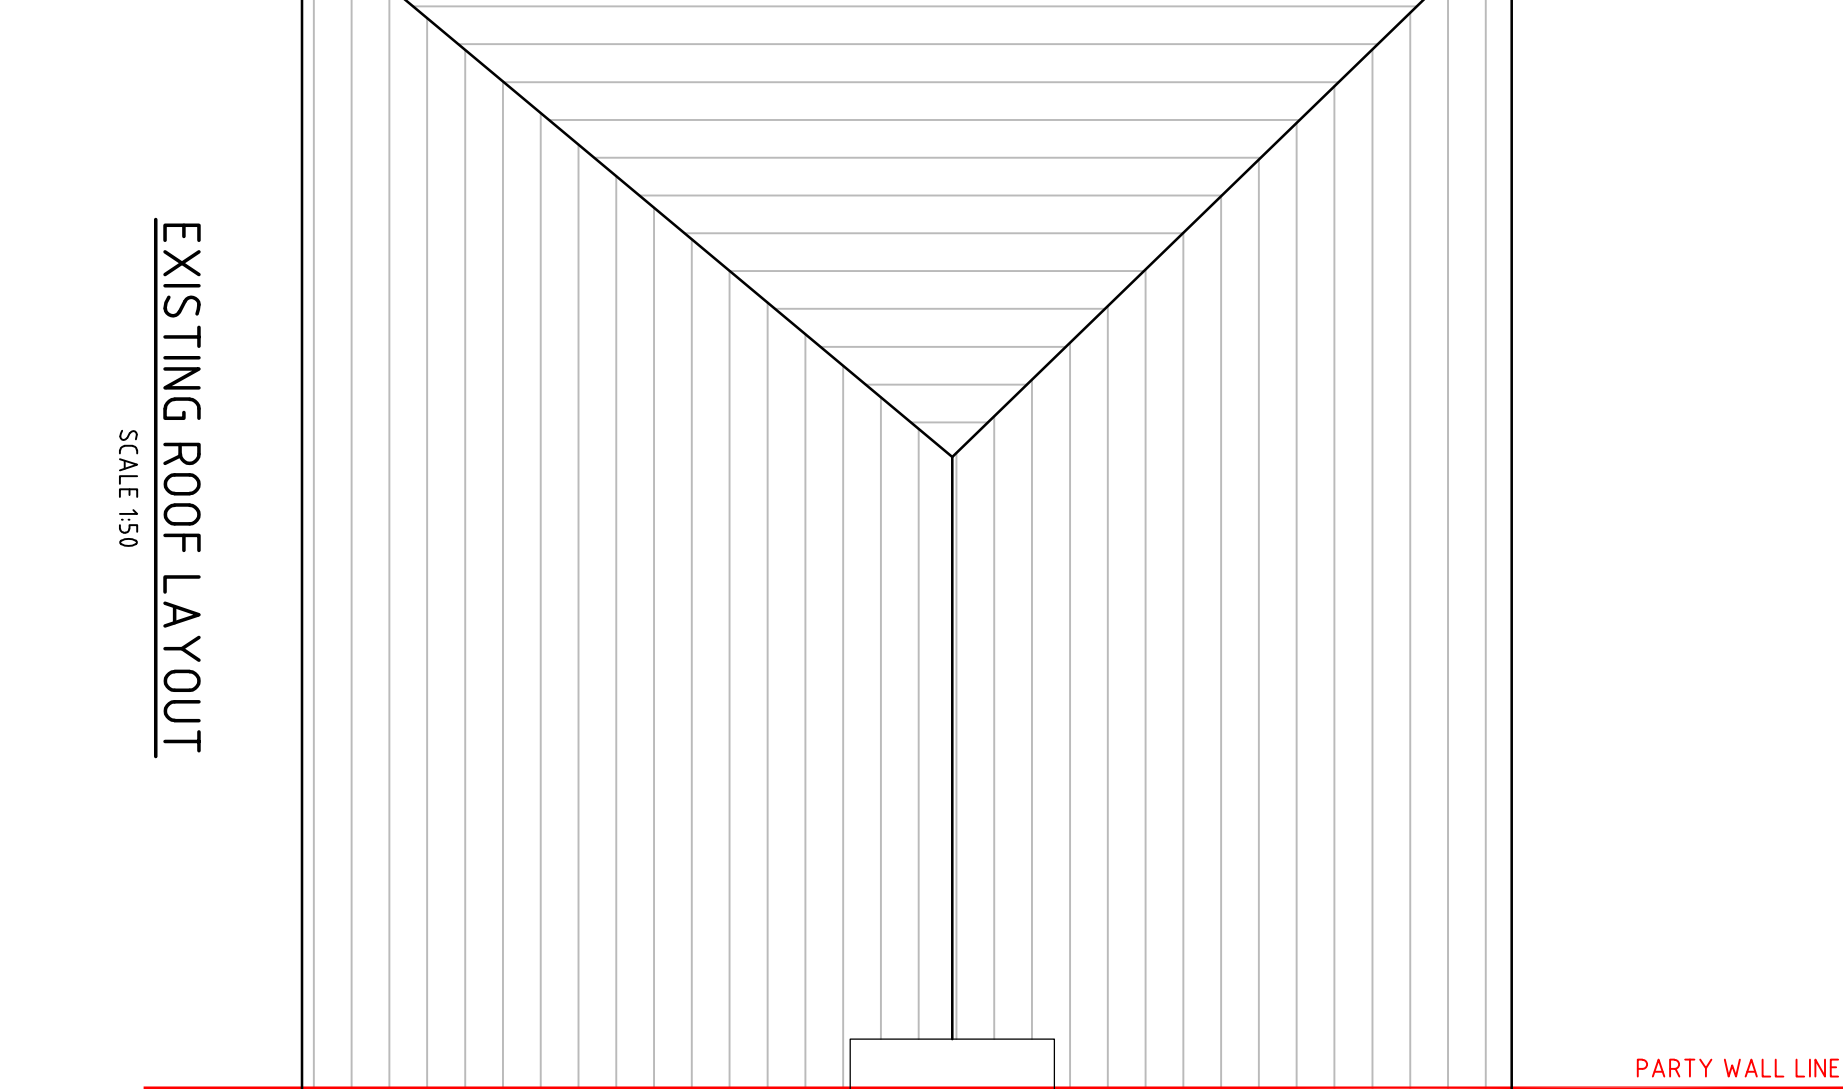


SCALE 1:50




SCALE 1:50

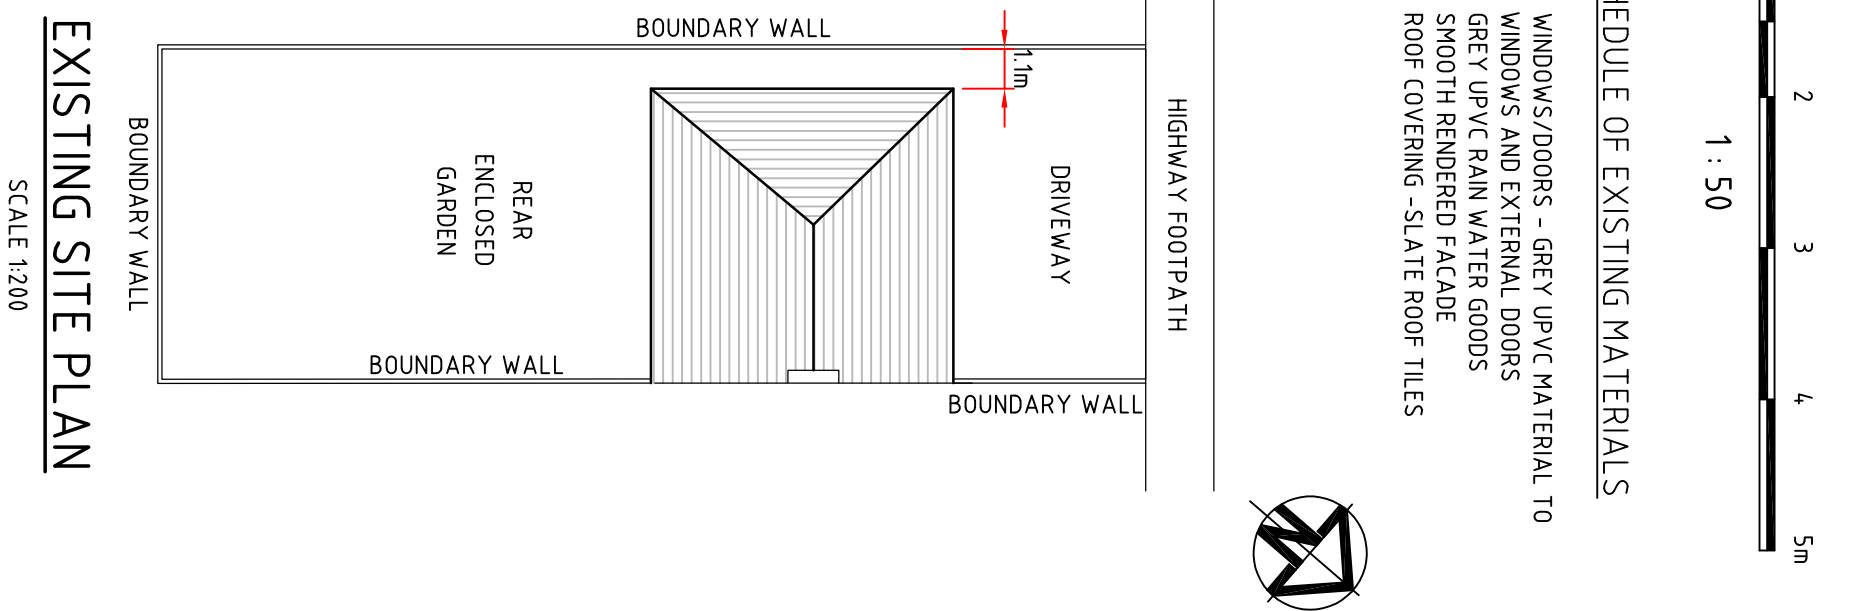


SCALE 1:200

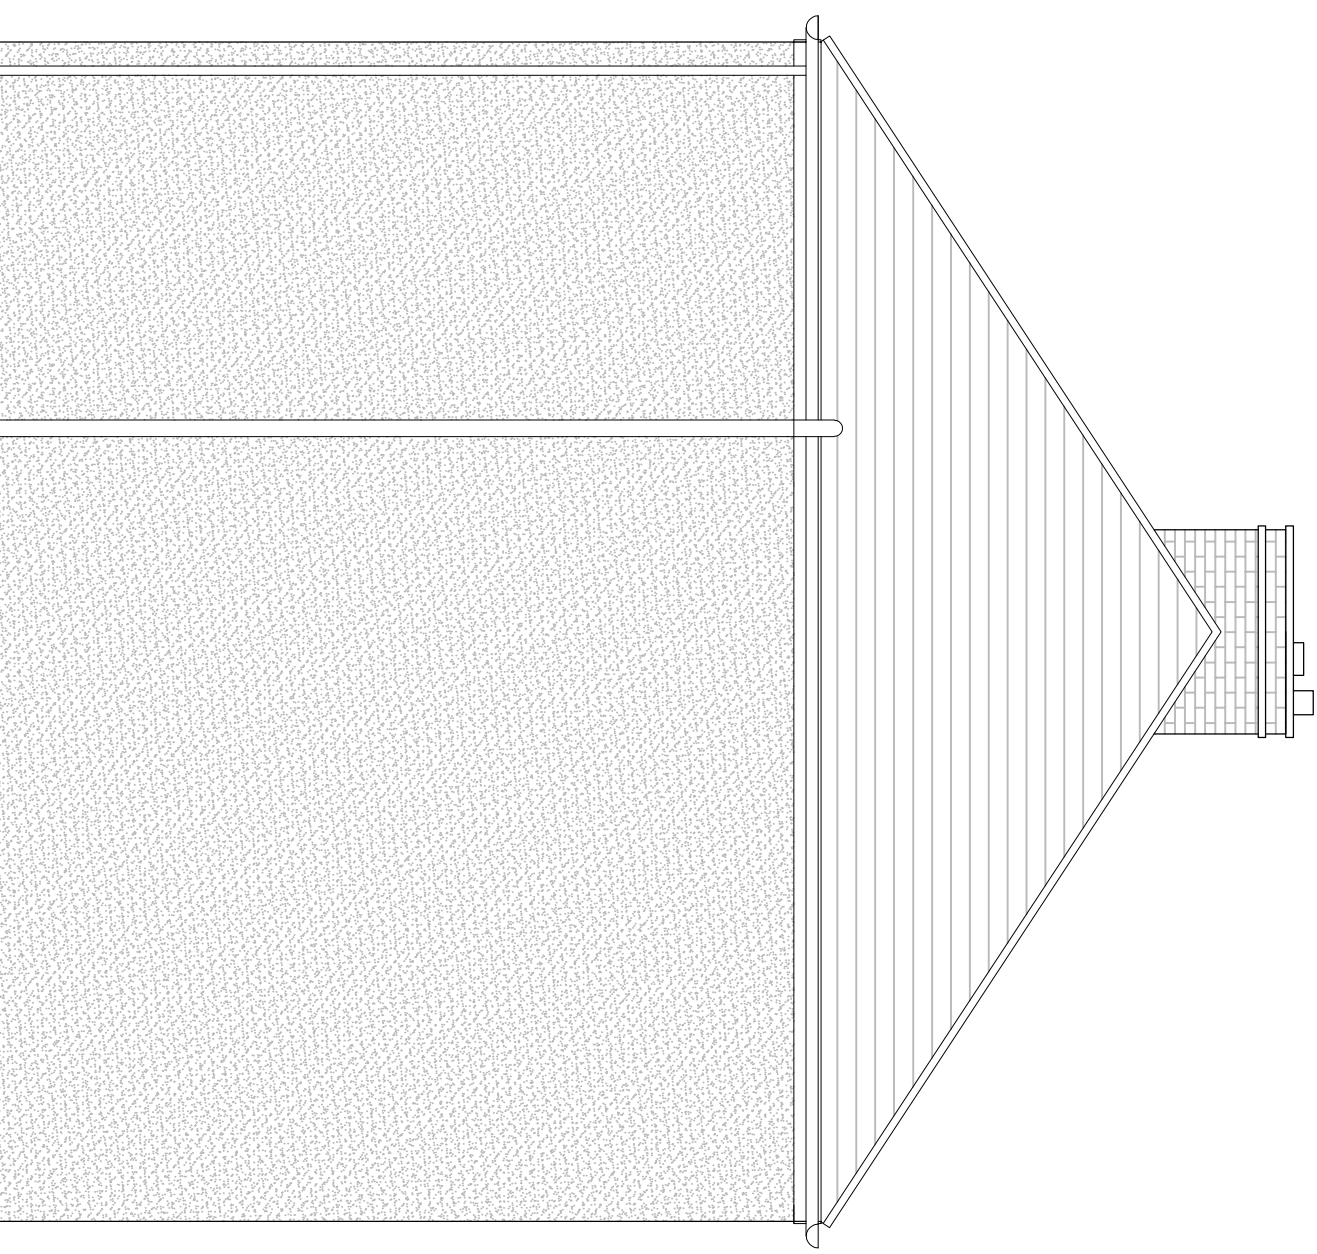


SCALE 1:50

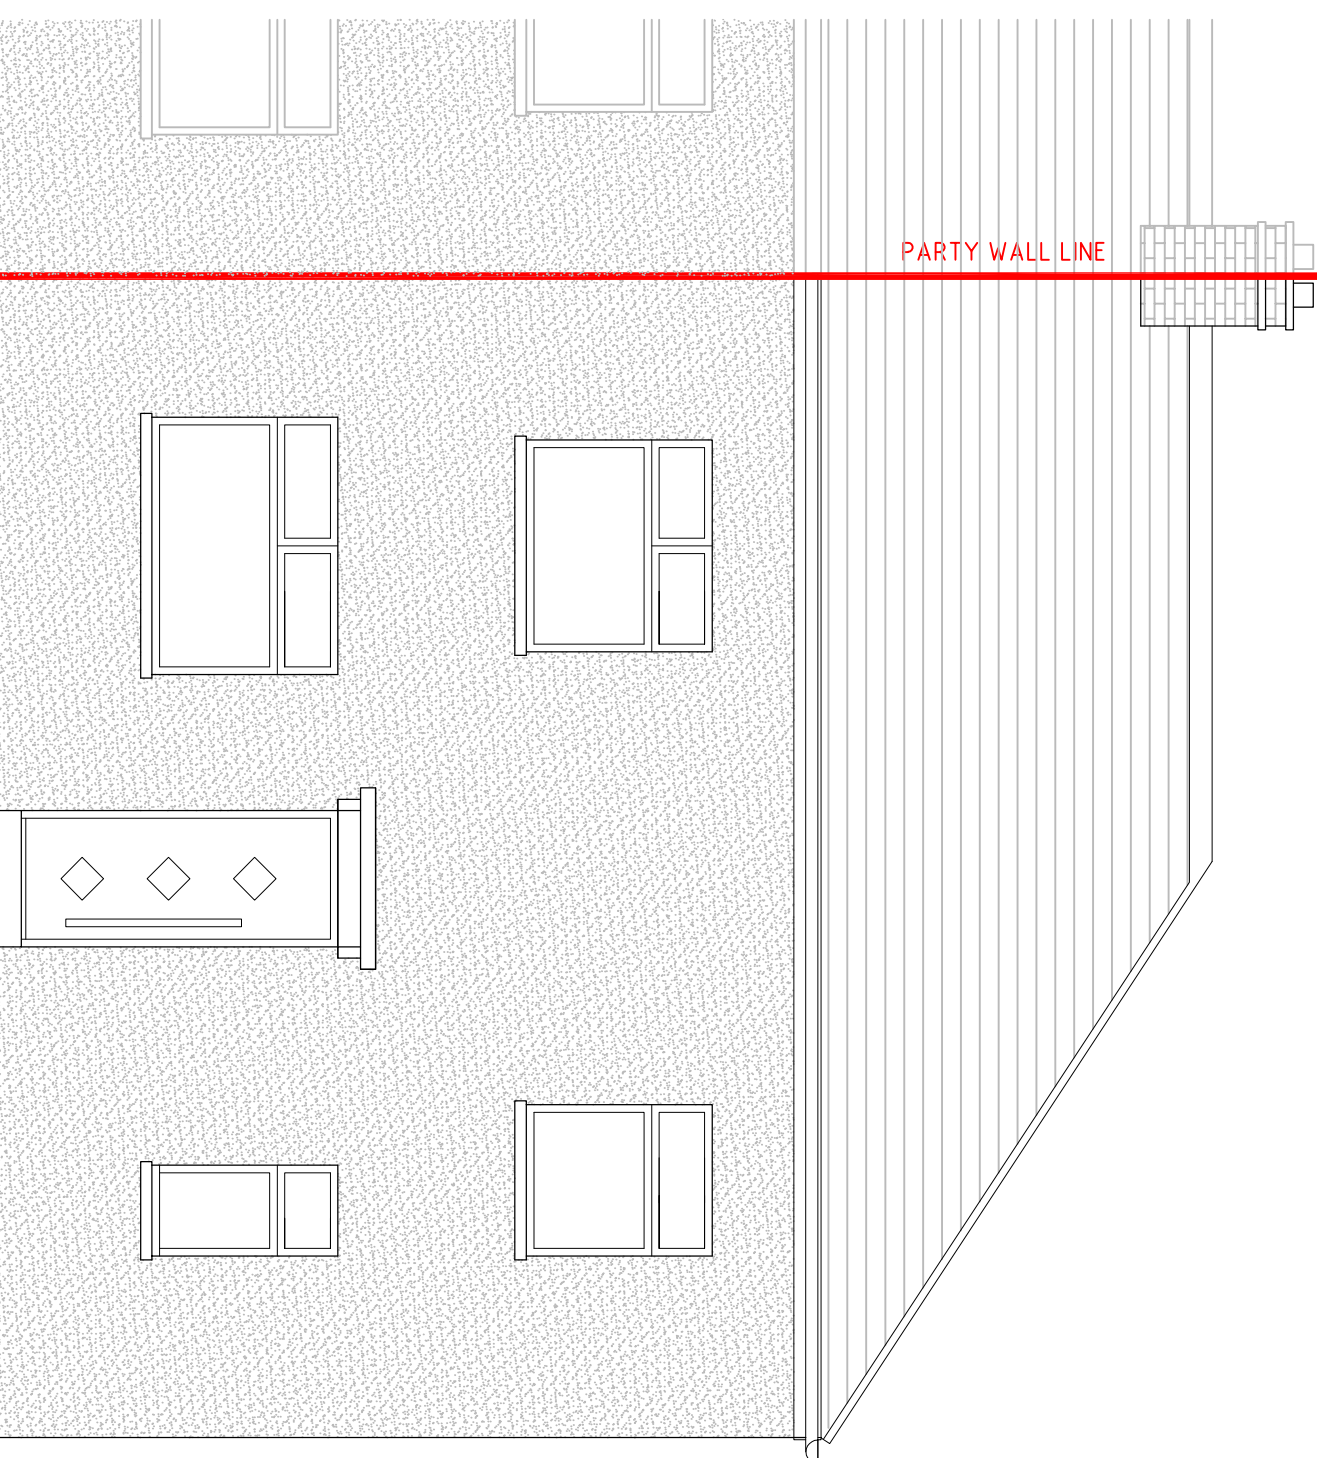

SCALE 1:51

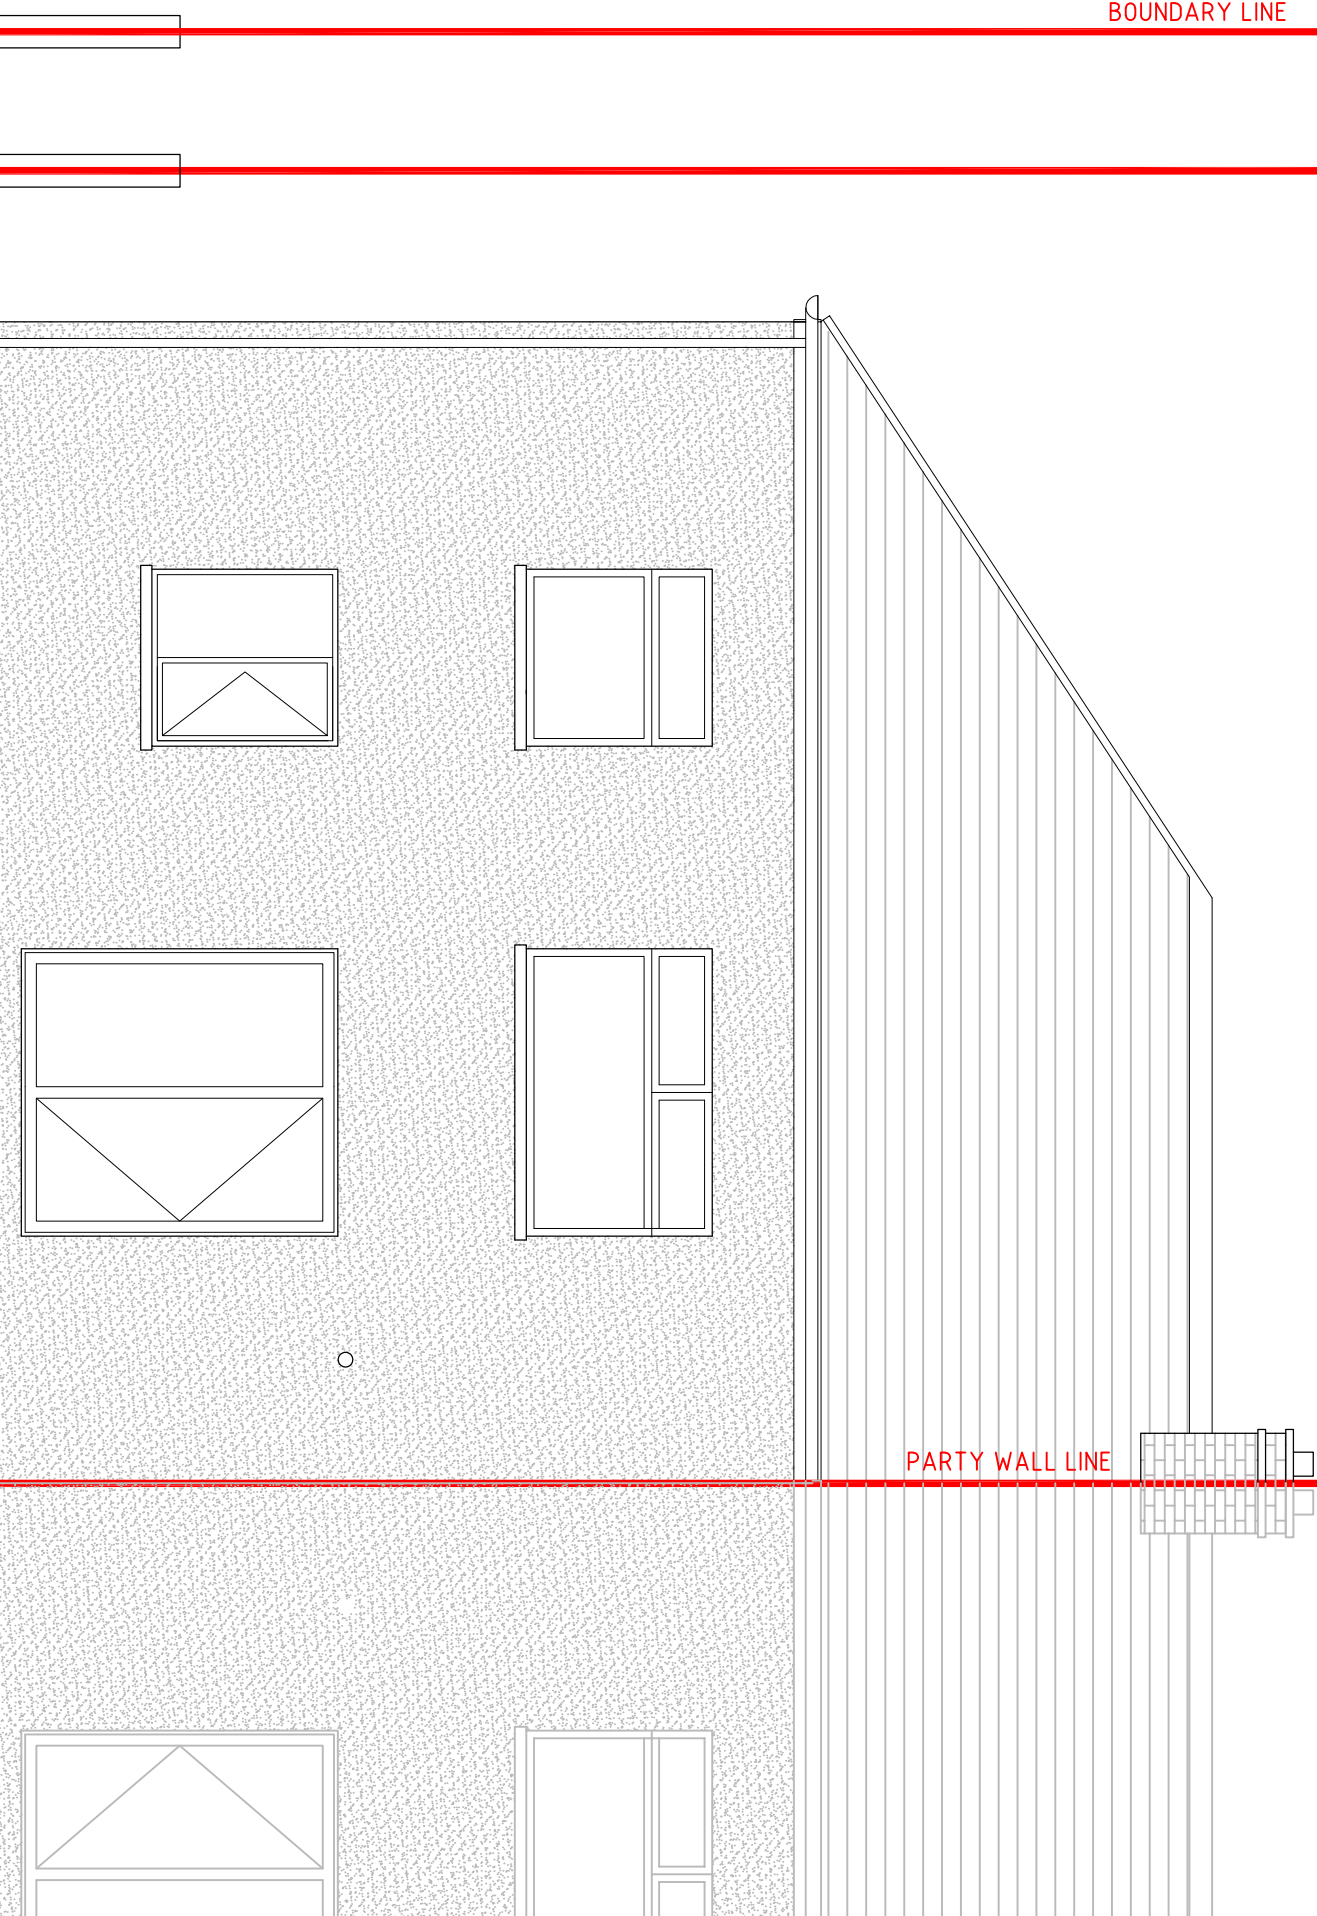

SCALE 1:50

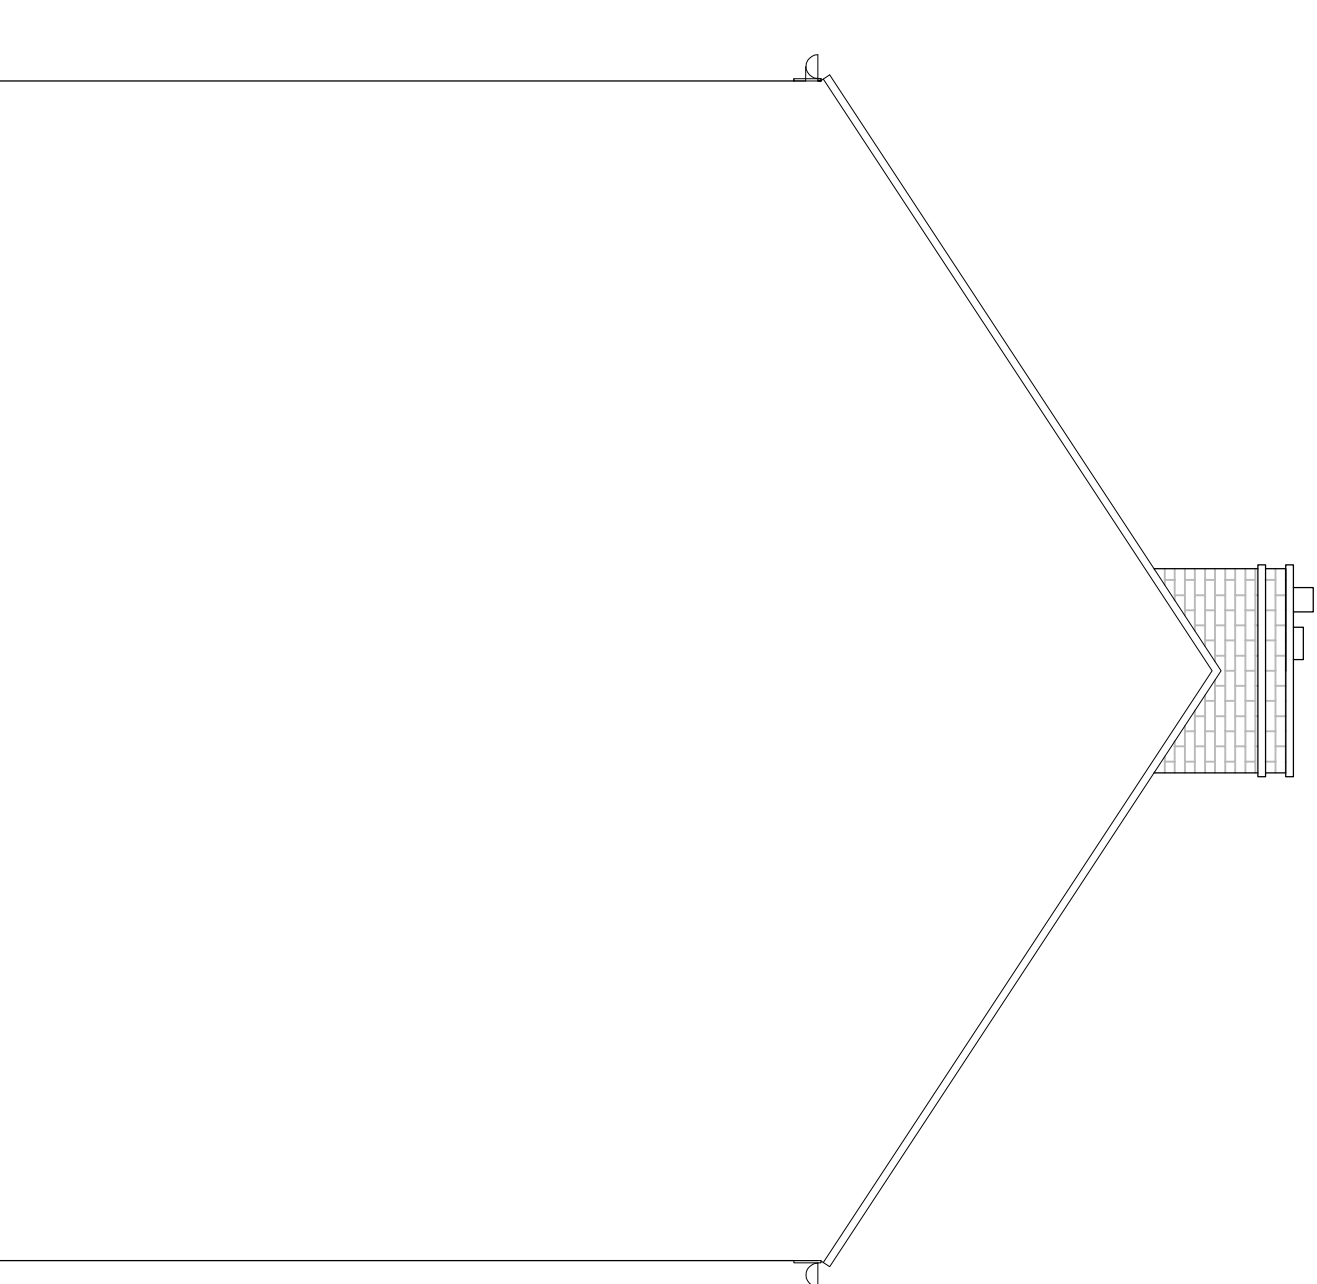

SCALE 1:50

[illegible]

REV	Drawing Number	REVISIONS
B	GA__P101	

PROPOSED REAR ONE/TWO
STOREY EXTENSION AT
7 GREENFIELD AVENUE
MARGAM, PORT TALBOT,
SA13 2LW.

EXISTING GROUND, FIRST
FLOOR, ROOF LAYOUT AND
ELEVATIONS

A1 ORIGINAL DRAWING SIZE (SCALE 1:50 @ A1 & 1:100 @ A3)