
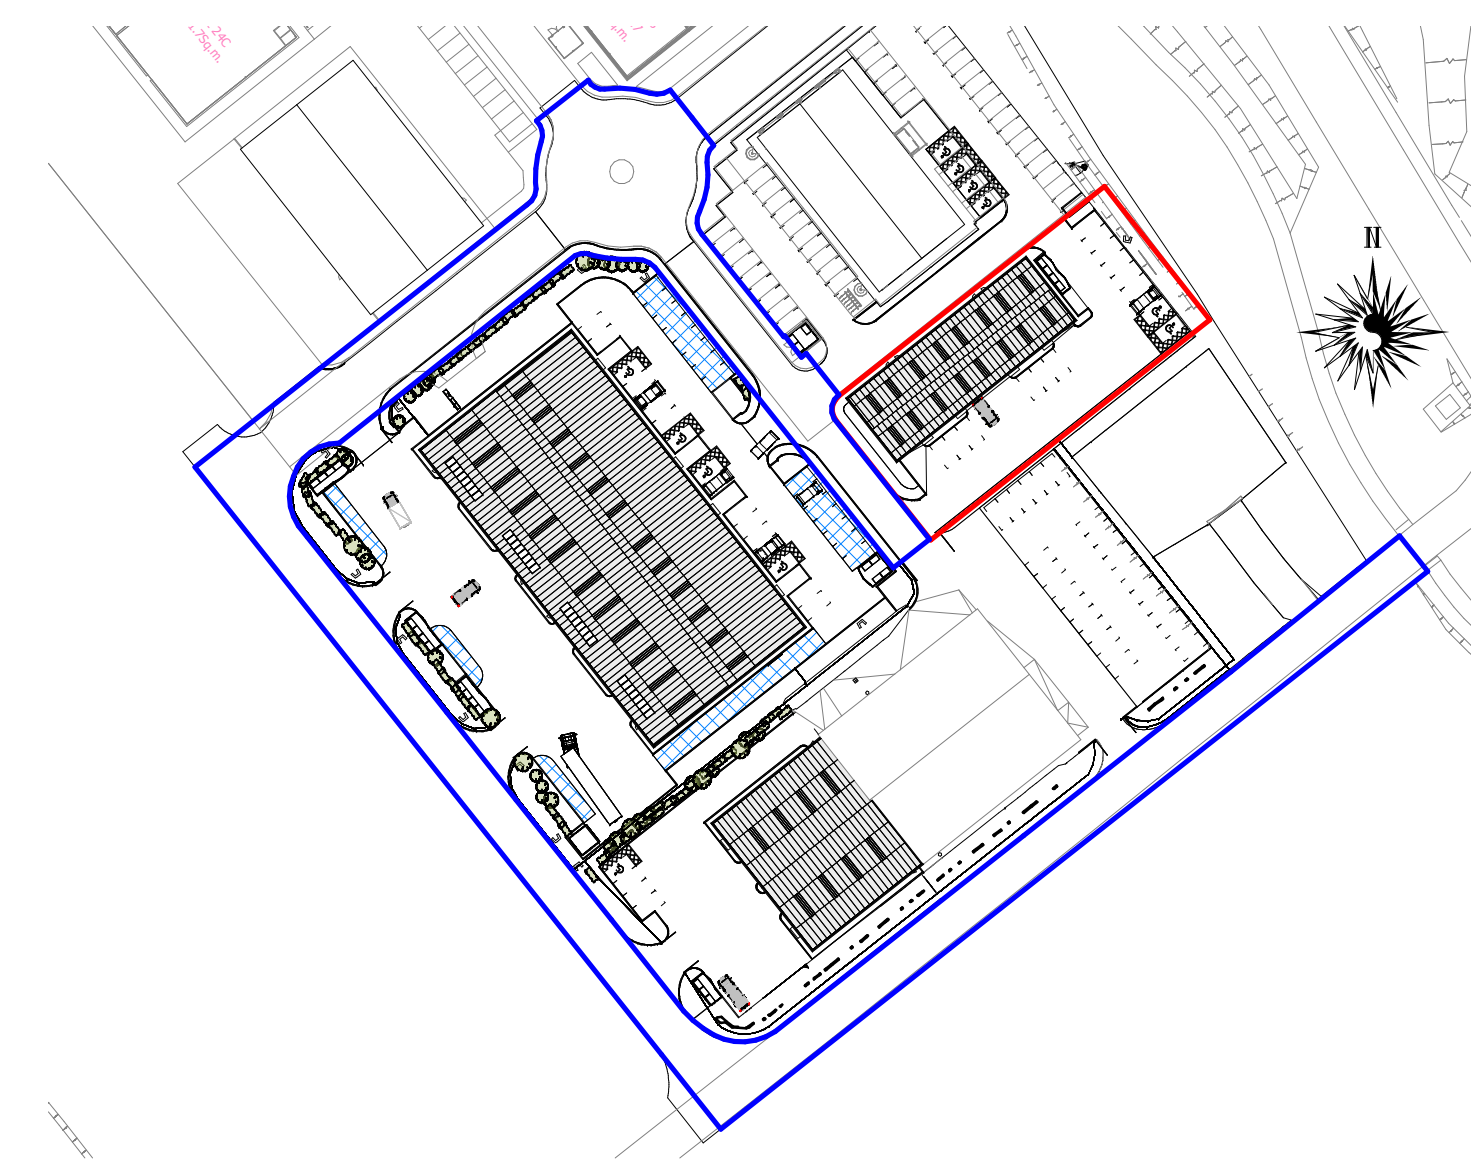
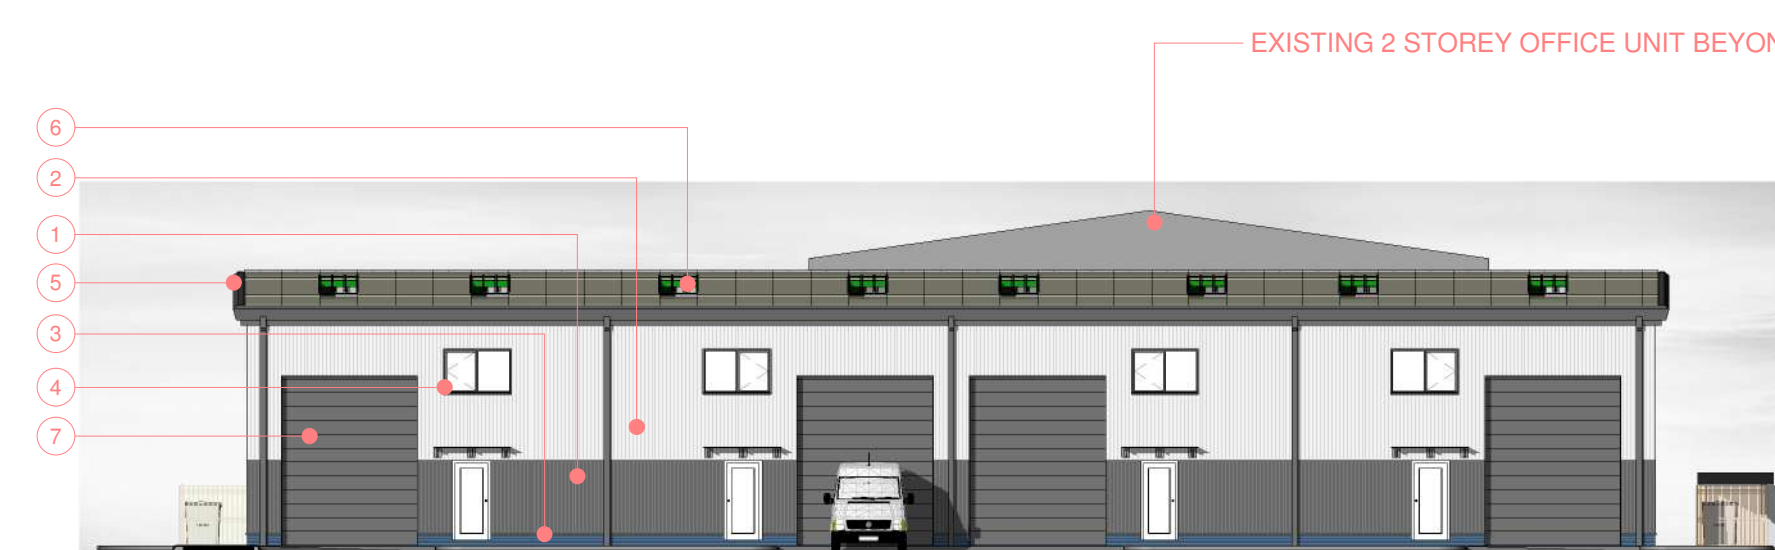
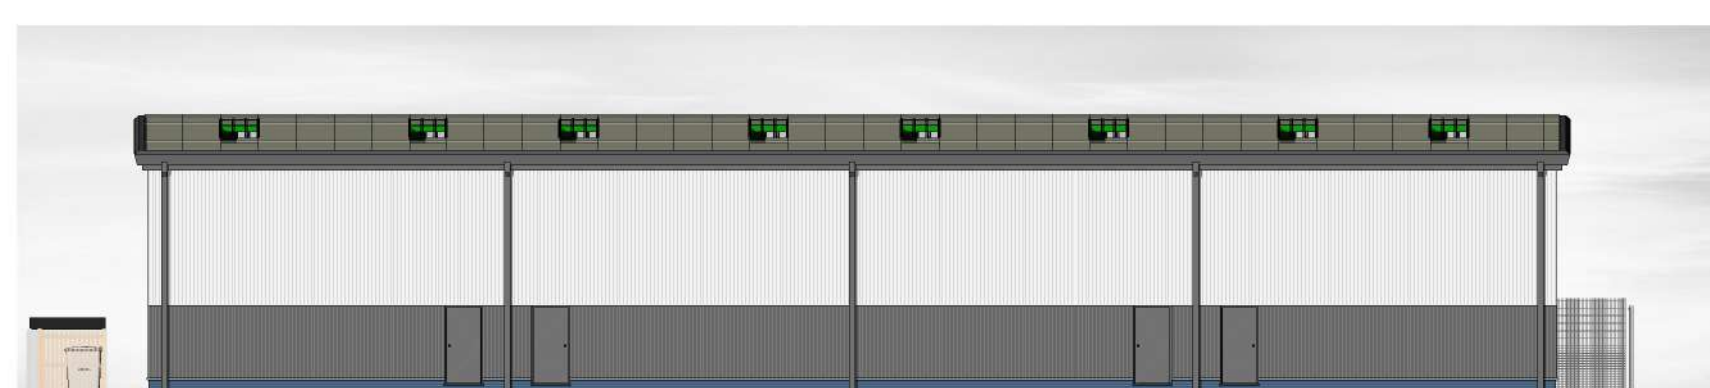


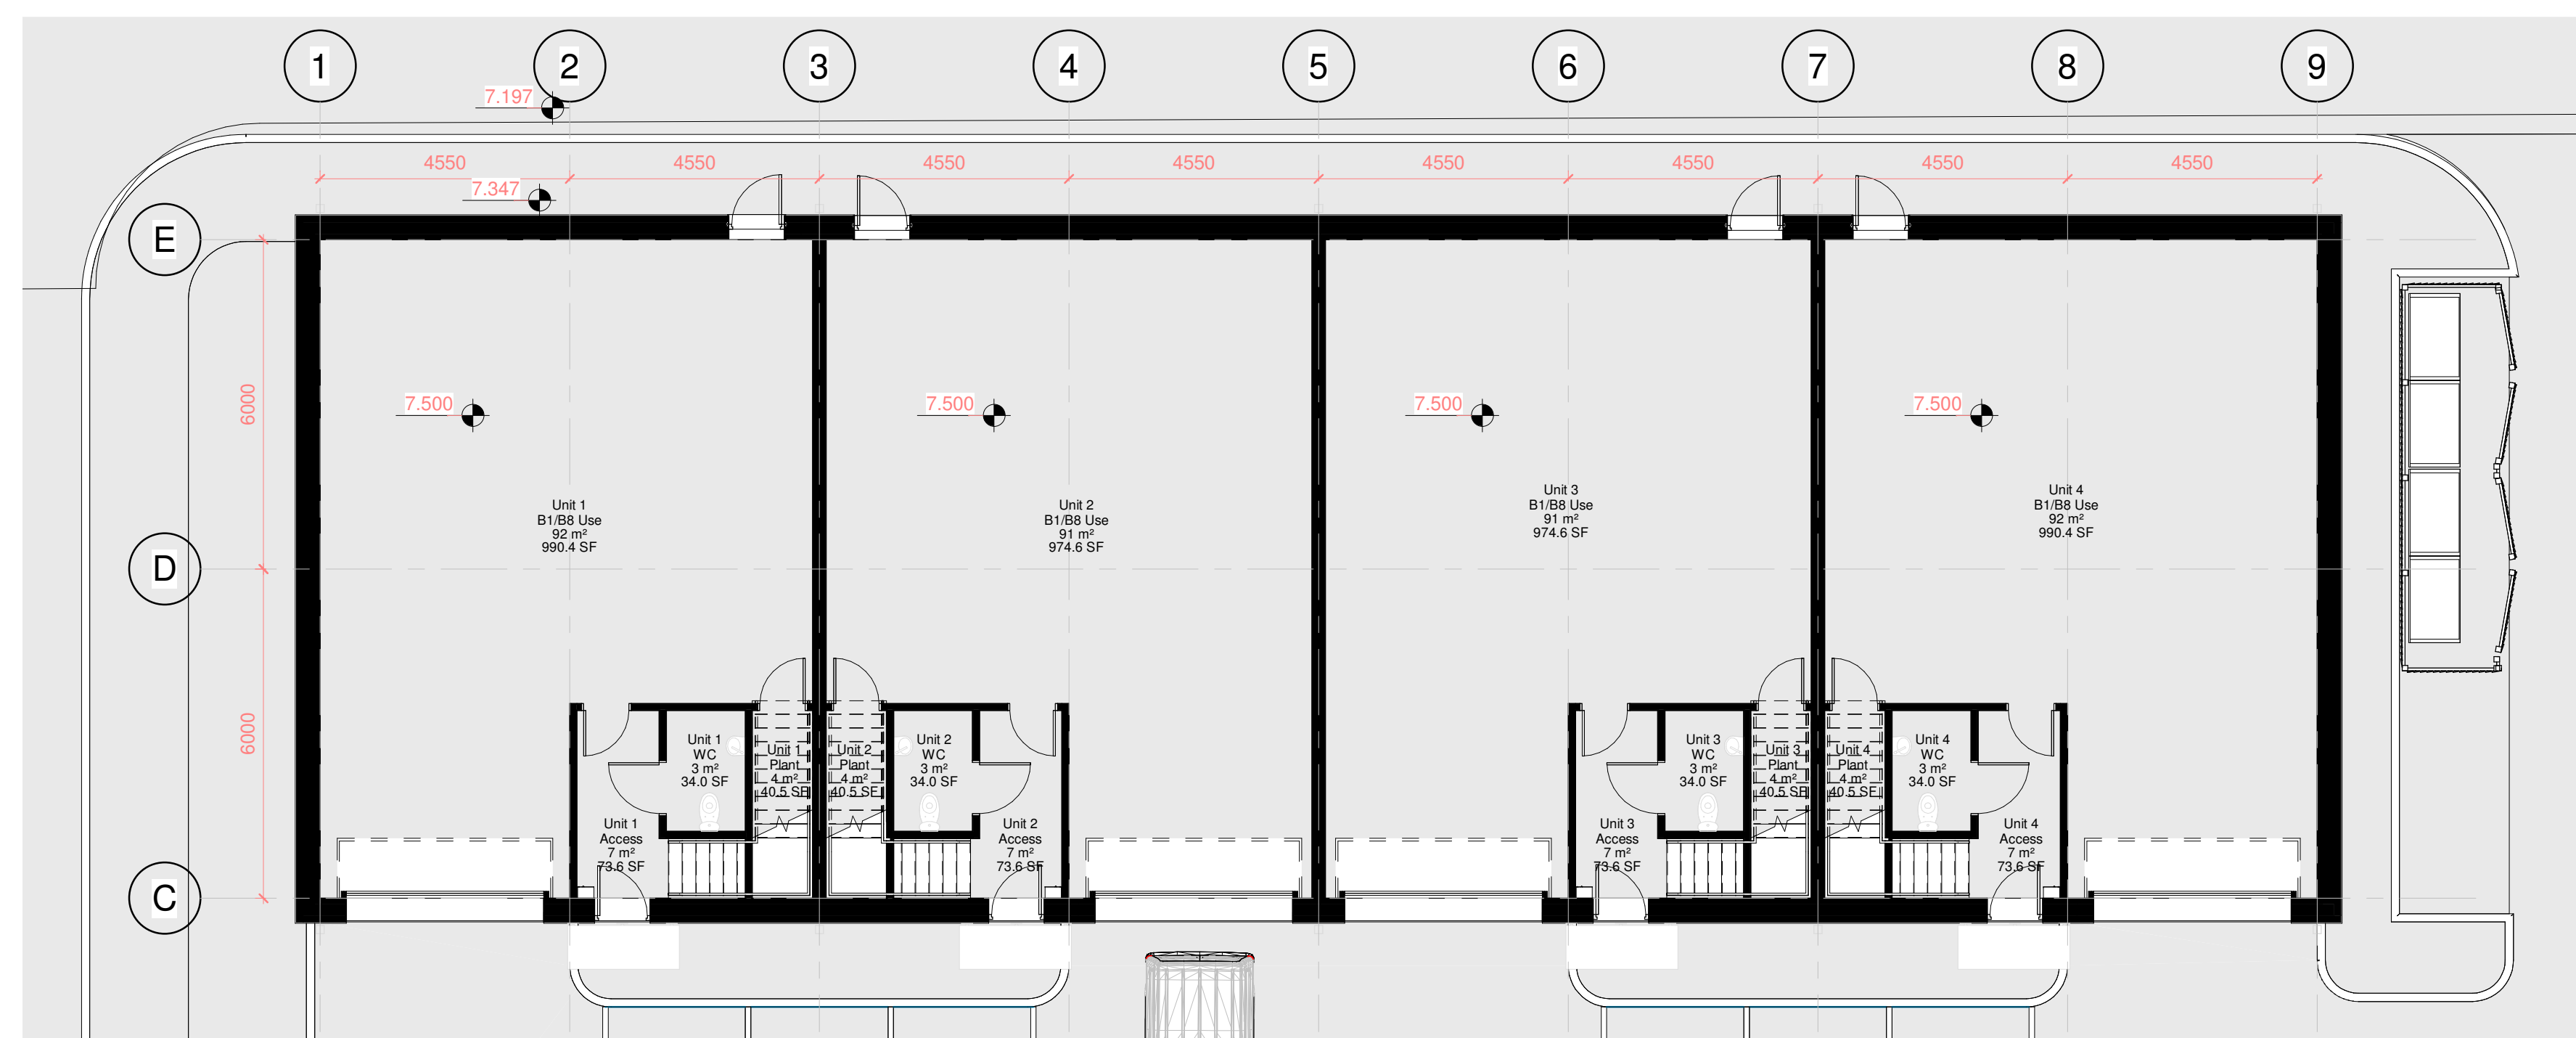

1. Kingspan KS1000 RW composite trapezoidal cladding vertically laid. Colour - Anthracite.
2. Kingspan KS1000 RW composite trapezoidal cladding vertically laid. Colour - Goosewing Grey.
3. Blue/Grey engineering brick plinth.
4. Windows /Doors/Double walling - Polyester powder coated, double glazed aluminium, colour - Anthracite.
5. Extensive green roof.
6. Kingspan Day-lite Trapezoidal multi-wall polycarbonate rooflights.
7. Sectional overhead loading bay door, colour - Anthracite grey

[illegible]

STATUS	PURPOSE OF ISSUE
--------	------------------

i.m. *Design Studio*

 Chartered Institute of
Architectural Technologists
Registered Practice

27 Park Avenue,
Skewen, SA106RU

PROJECT

Mardon Park
Baglan Energy Park,
South Wales

TITLE
UNIT B

CLIENT
Aim2Sustain Properties Ltd

DRAWN BY IM	CHECKED BY Checker	DATE 10/13/21
----------------	-----------------------	------------------

SCALE (@ A1)	PROJECT NUMBER
As indicated	Project Number

DRAWING NUMBER	REV
A1 - A701	C