


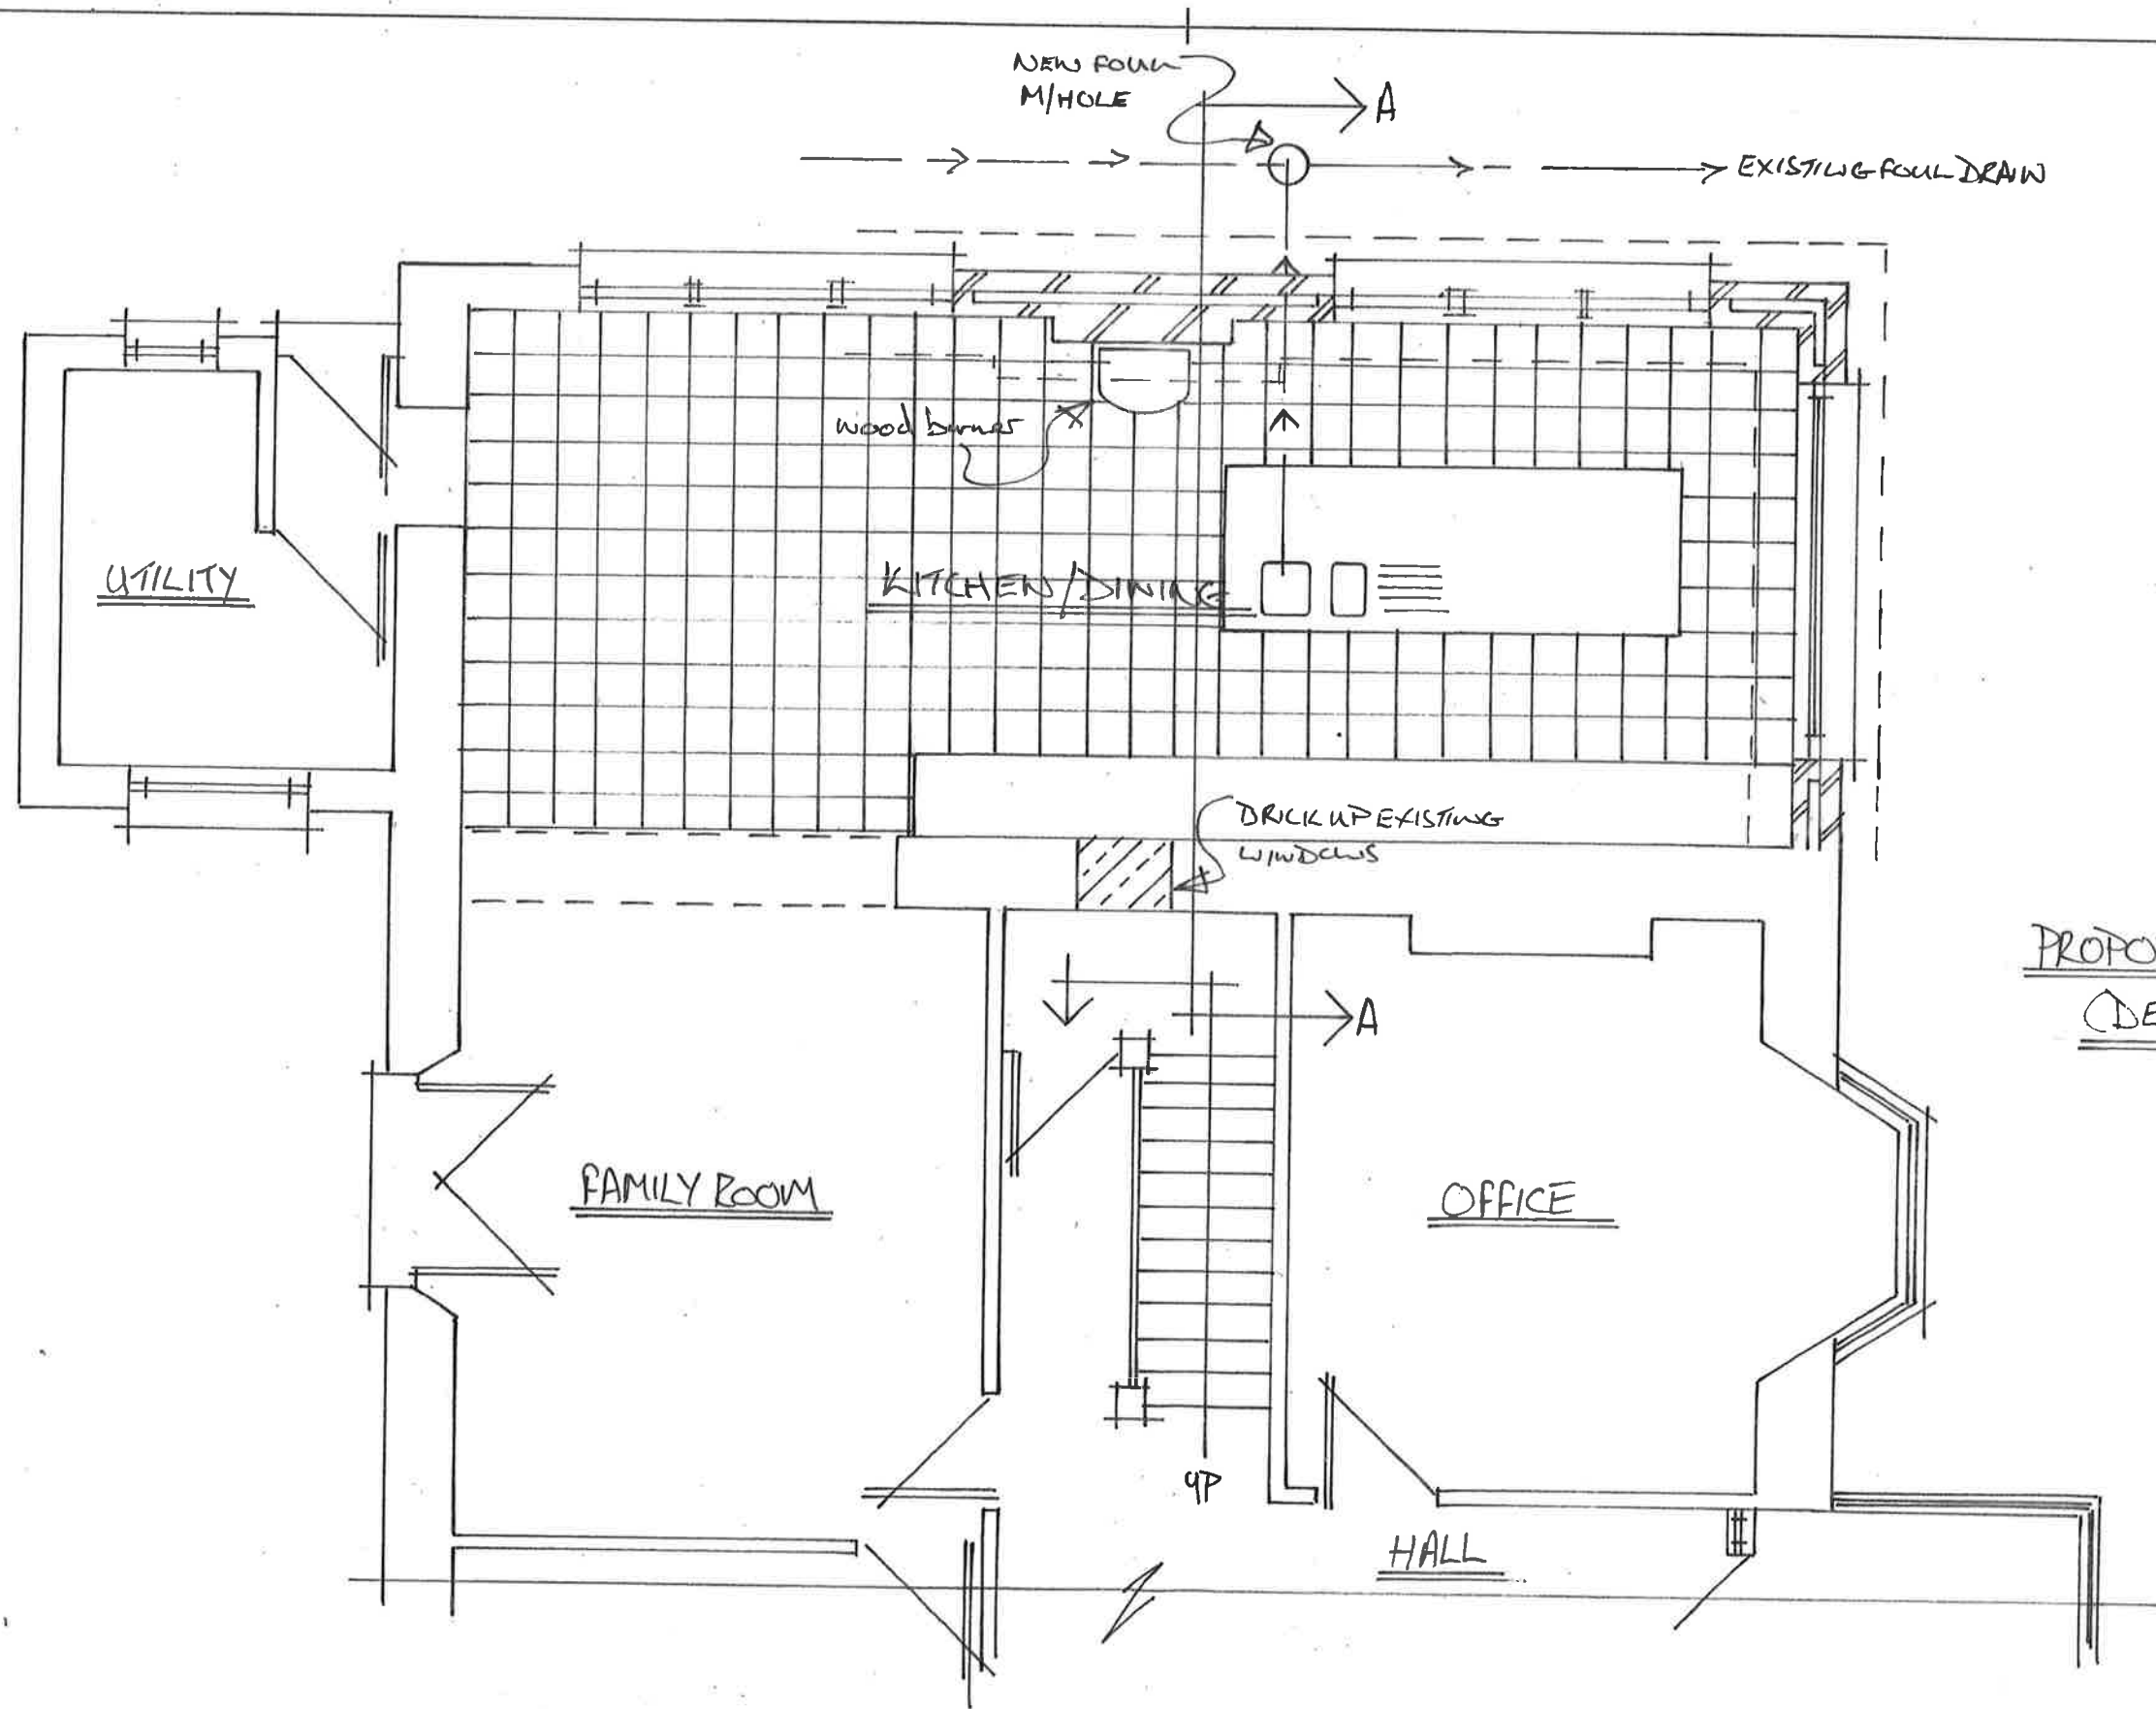

PROPOSED GROUND FLOOR
(DETAIL N°1)

NOTES:

All dimensions must be checked on site and not scaled from this drawing.

Client

Mr & Mrs R ASTON

Job Title

DETAIL N°1

Scale

1:50

Drawn by

Date

Drawing Title

Drg No.

Rev