


PROPOSED GROUND FLOOR

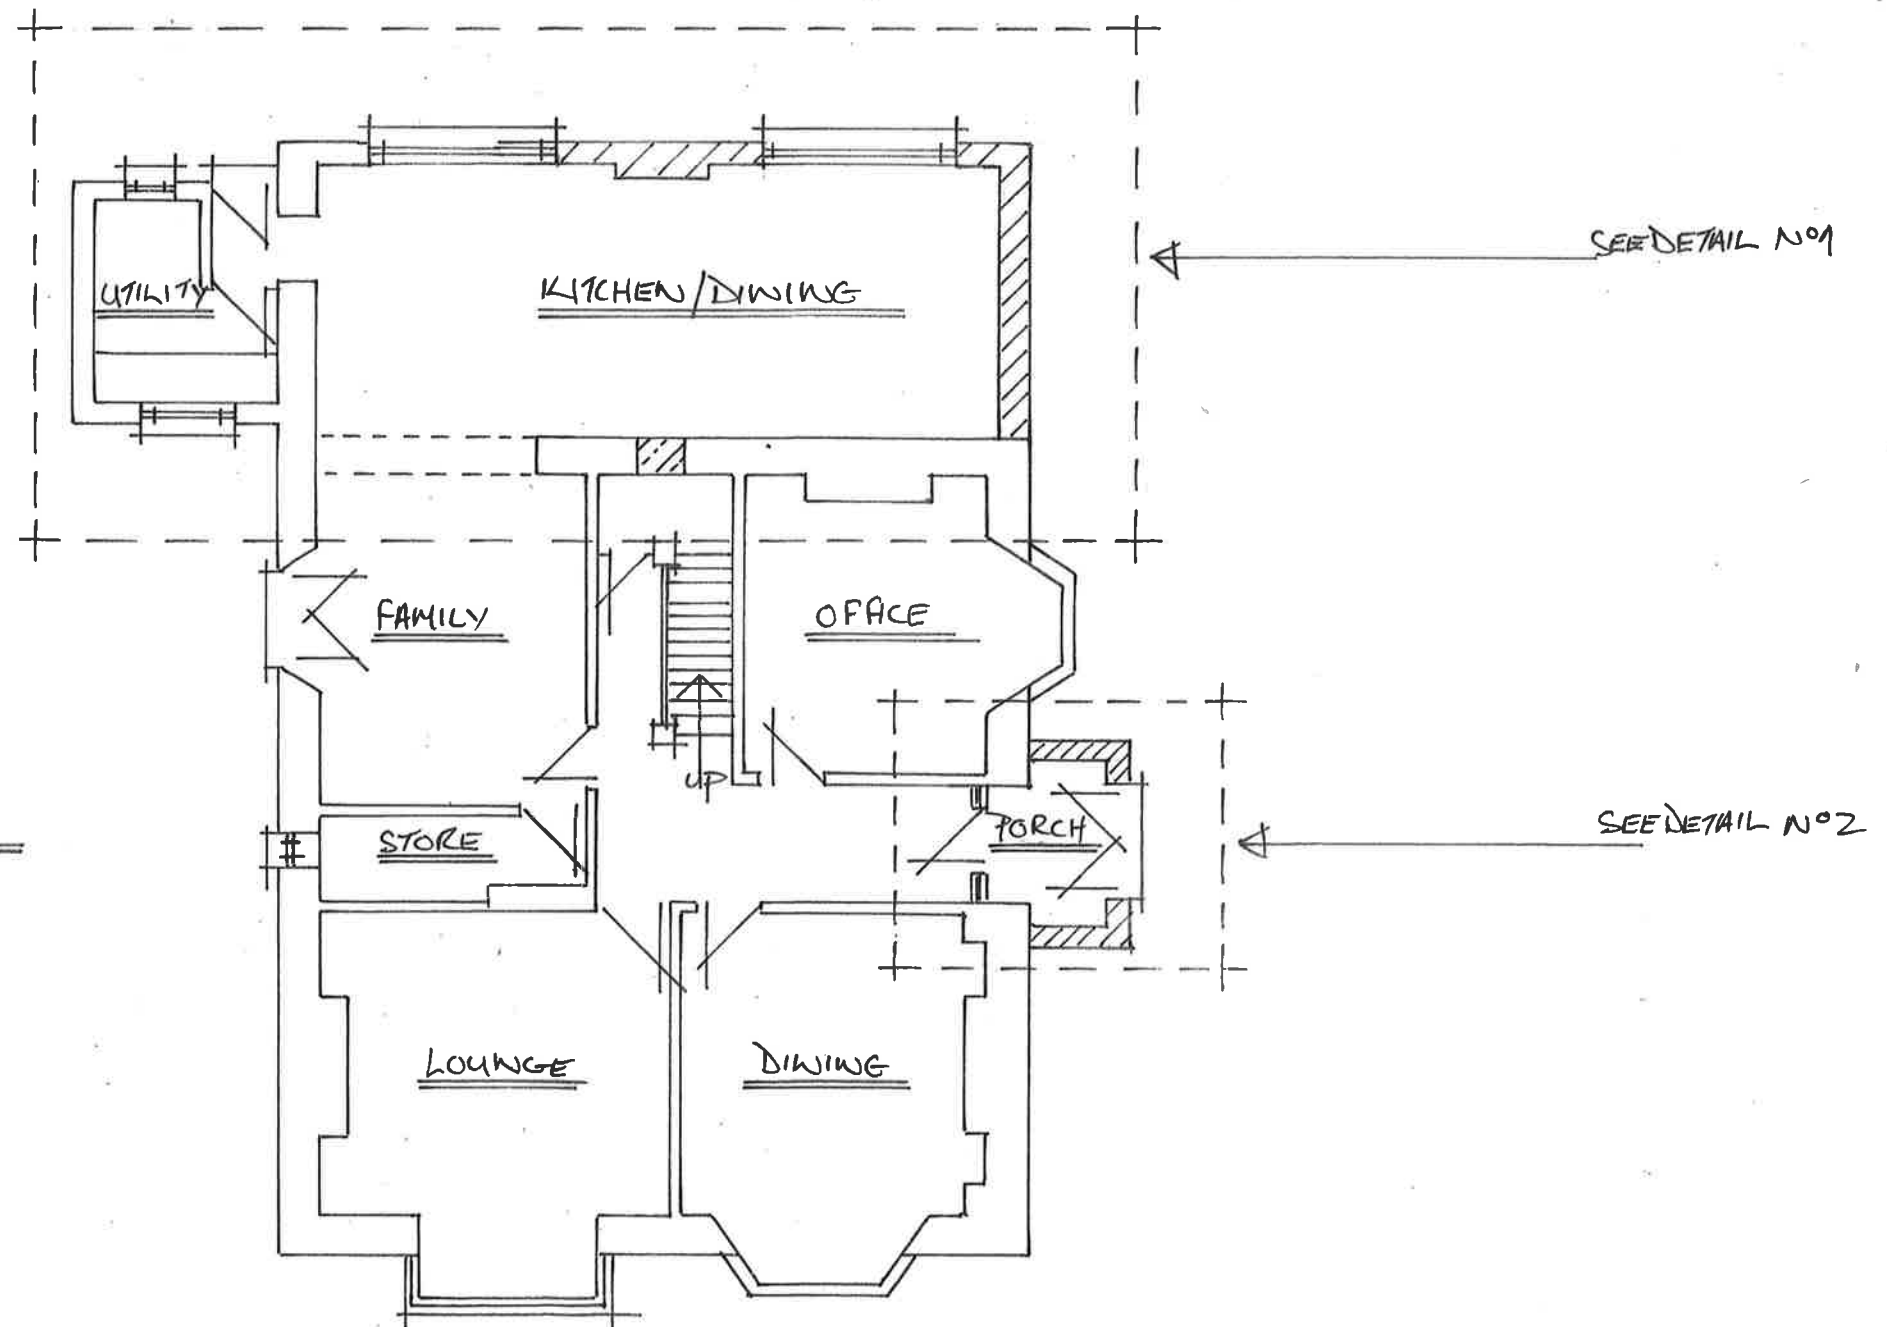

NOTES:

All dimensions must be checked on site and not scaled from this drawing.

Client

Mr & Mrs R ASTON

Job Title

PROPOSED GROUND FLOOR

Scale

1:100

Drawn by

Date

Drawing Title

Drg No.

Rev