


EXISTING GROUND FLOOR

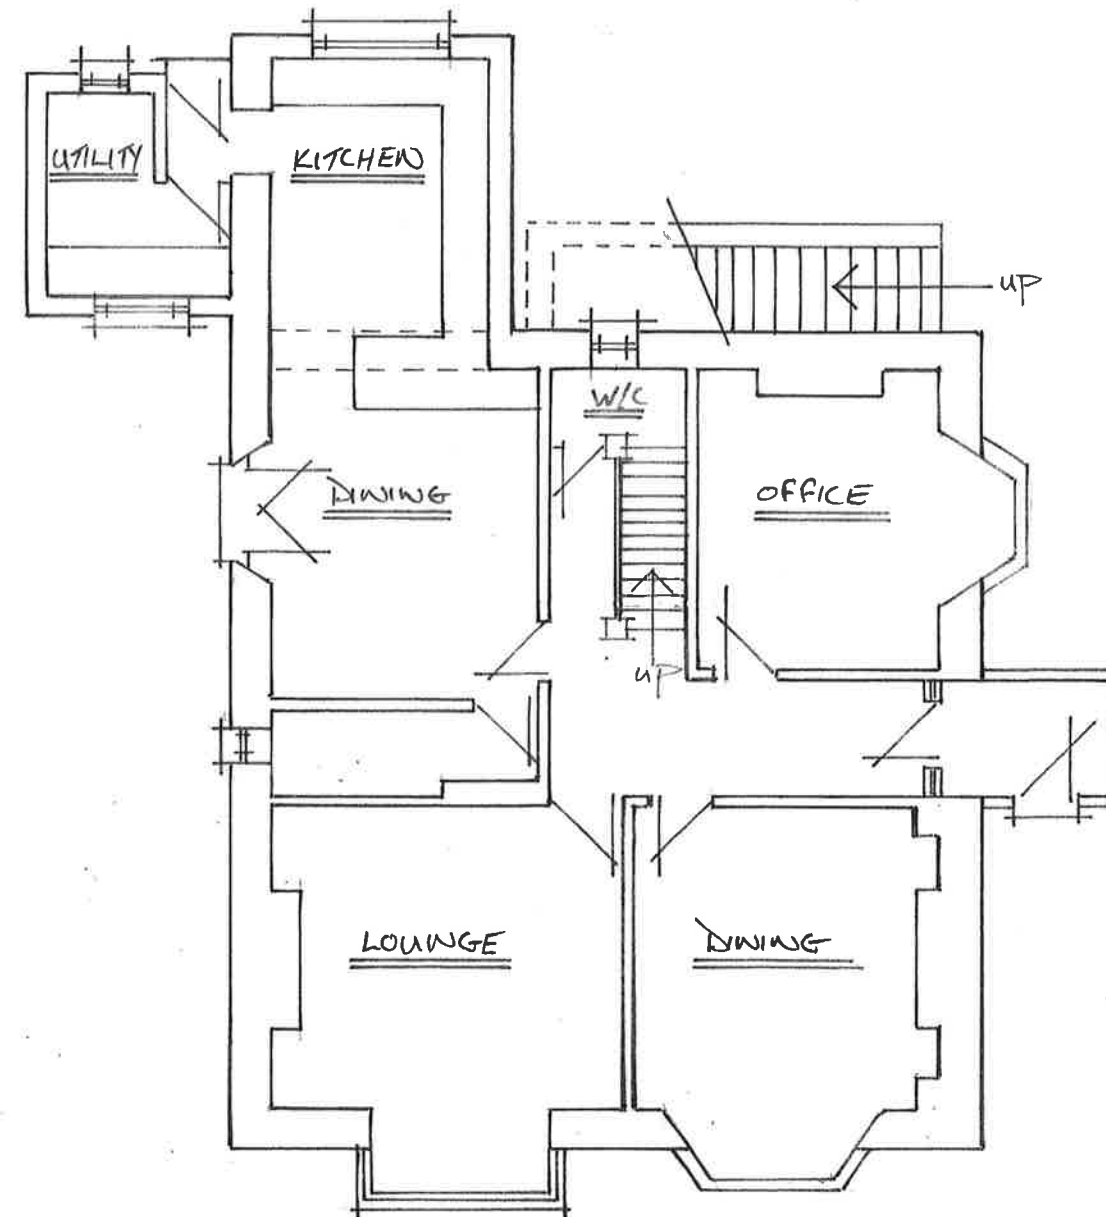

	NOTES: All dimensions must be checked on site and not scaled from this drawing.	Client Mr & Mrs R ASTON	Scale 1:100	Drawing Title	
		Job Title EXISTING GROUND FLOOR	Drawn by	Drg No.	Rev
			Date		