


THIS IS A C.A.D. PRODUCED DRAWING AND SHOULD NOT BE AMENDED BY HAND.

NOTES

1 All dimensions in millimetres unless otherwise stated.

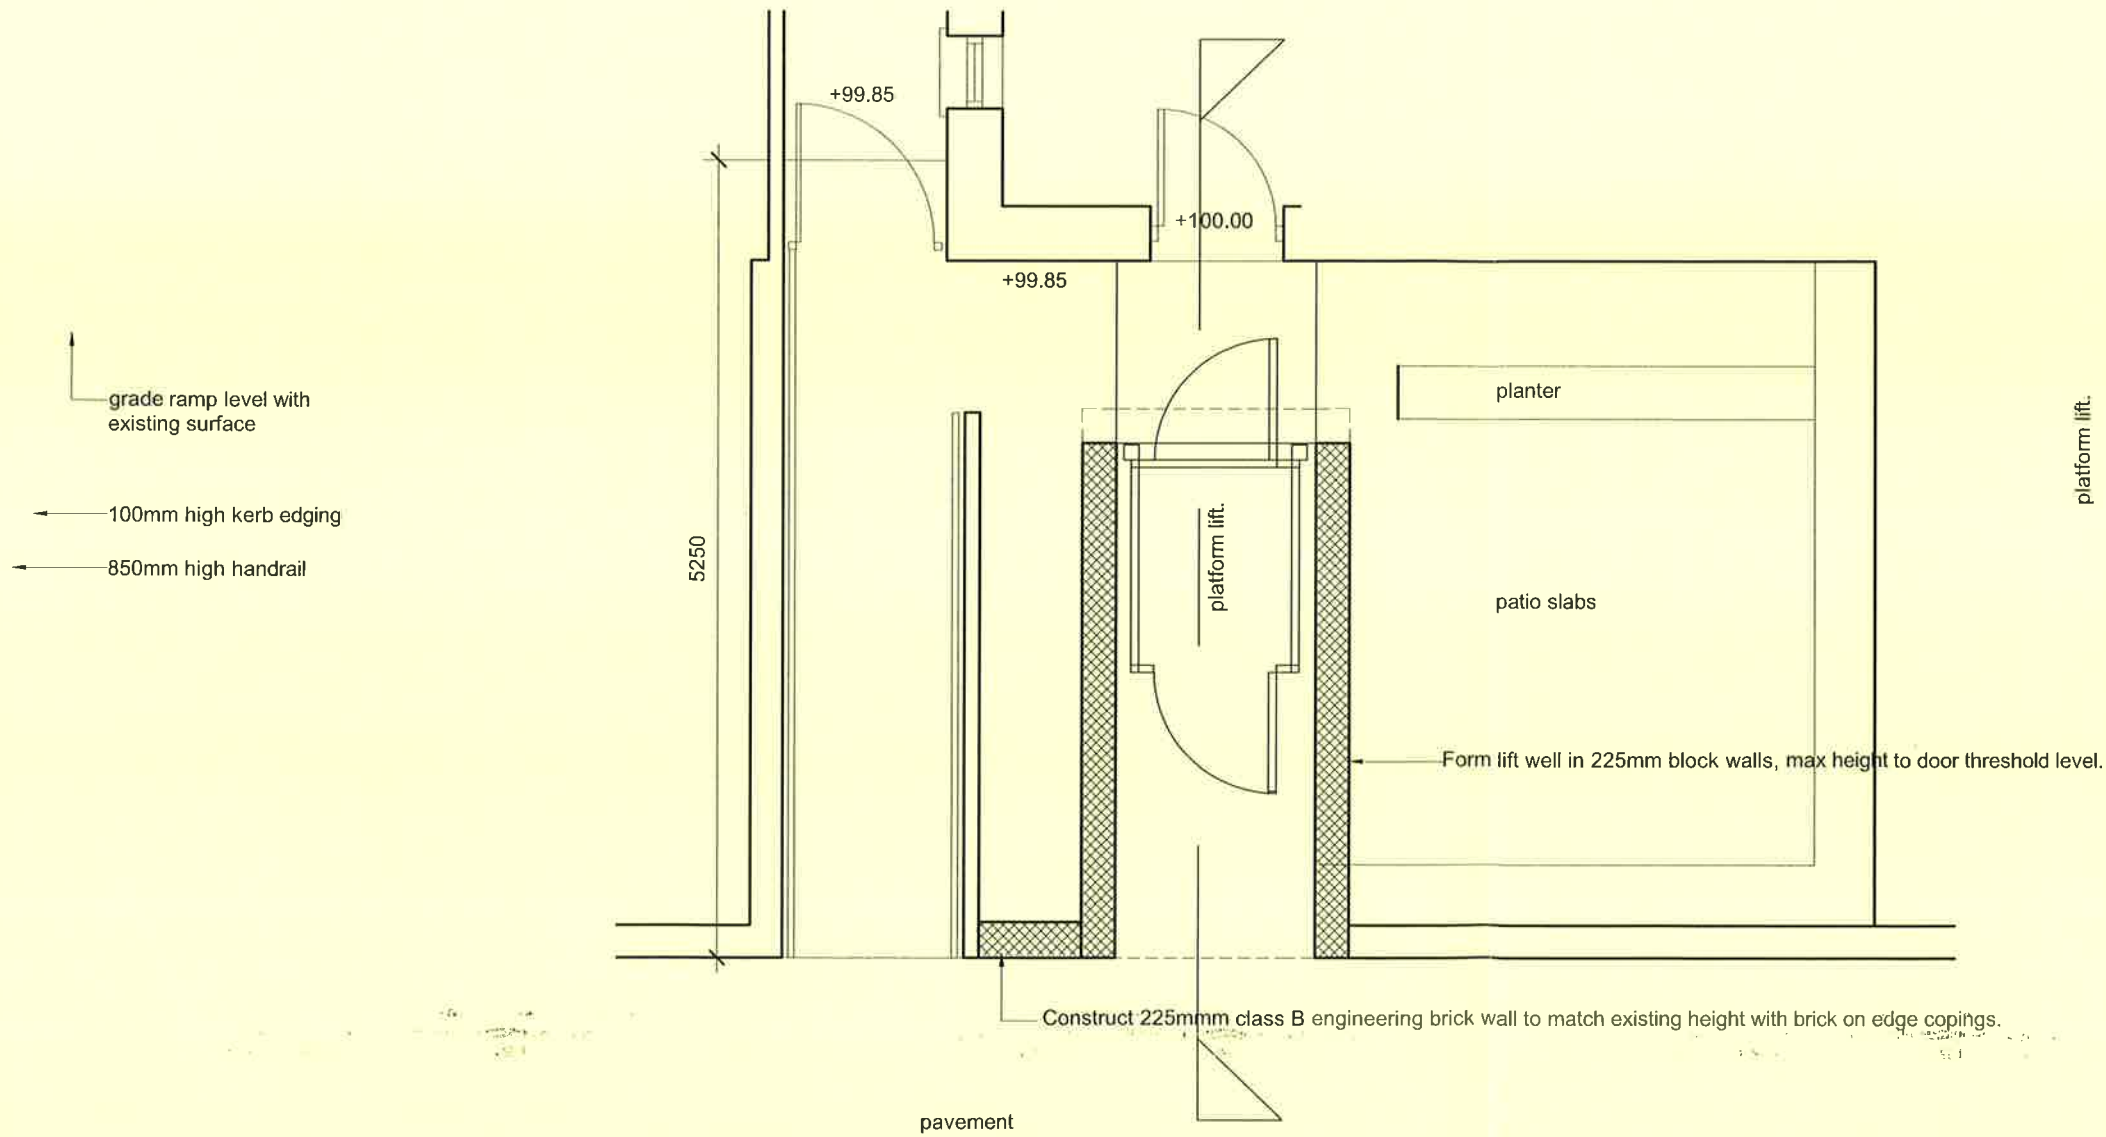

| Rev | Details | Dr | Date |
|-----|---------|----|------|
|-----|---------|----|------|



**Neath Port Talbot**  
**Castell-nedd Port Talbot**  
County Borough Council Cyngor Bwrdeistref Sirol

Neath Port Talbot Castell-nedd Port Talbot  
County Borough Council Cyngor Bwrdeistref Sirol  
**GRANTS AGENCY**  
Social Services, Health and Housing  
Housing Renewal and Adaptations Service  
Civic Centre  
Port Talbot  
SA13 1PJ

Project  
12 Brynna Road  
Cwmafan  
Port Talbot  
PLATFORM LIFT  
Proposed Plan

|       |           |         |  |          |
|-------|-----------|---------|--|----------|
| Drawn | SFC       | Checked |  | Approved |
| Date  | 2.02.2022 | Date    |  | Date     |

Scales 1:50

Drawing No DFG5183/02