


THIS IS A C.A.D. PRODUCED DRAWING AND SHOULD NOT BE AMENDED BY HAND.

NOTES

- 1 All dimensions in millimetres unless otherwise stated.
- 2 Do not scale off drawing. All dimensions to be checked on site.

Proposed Plan

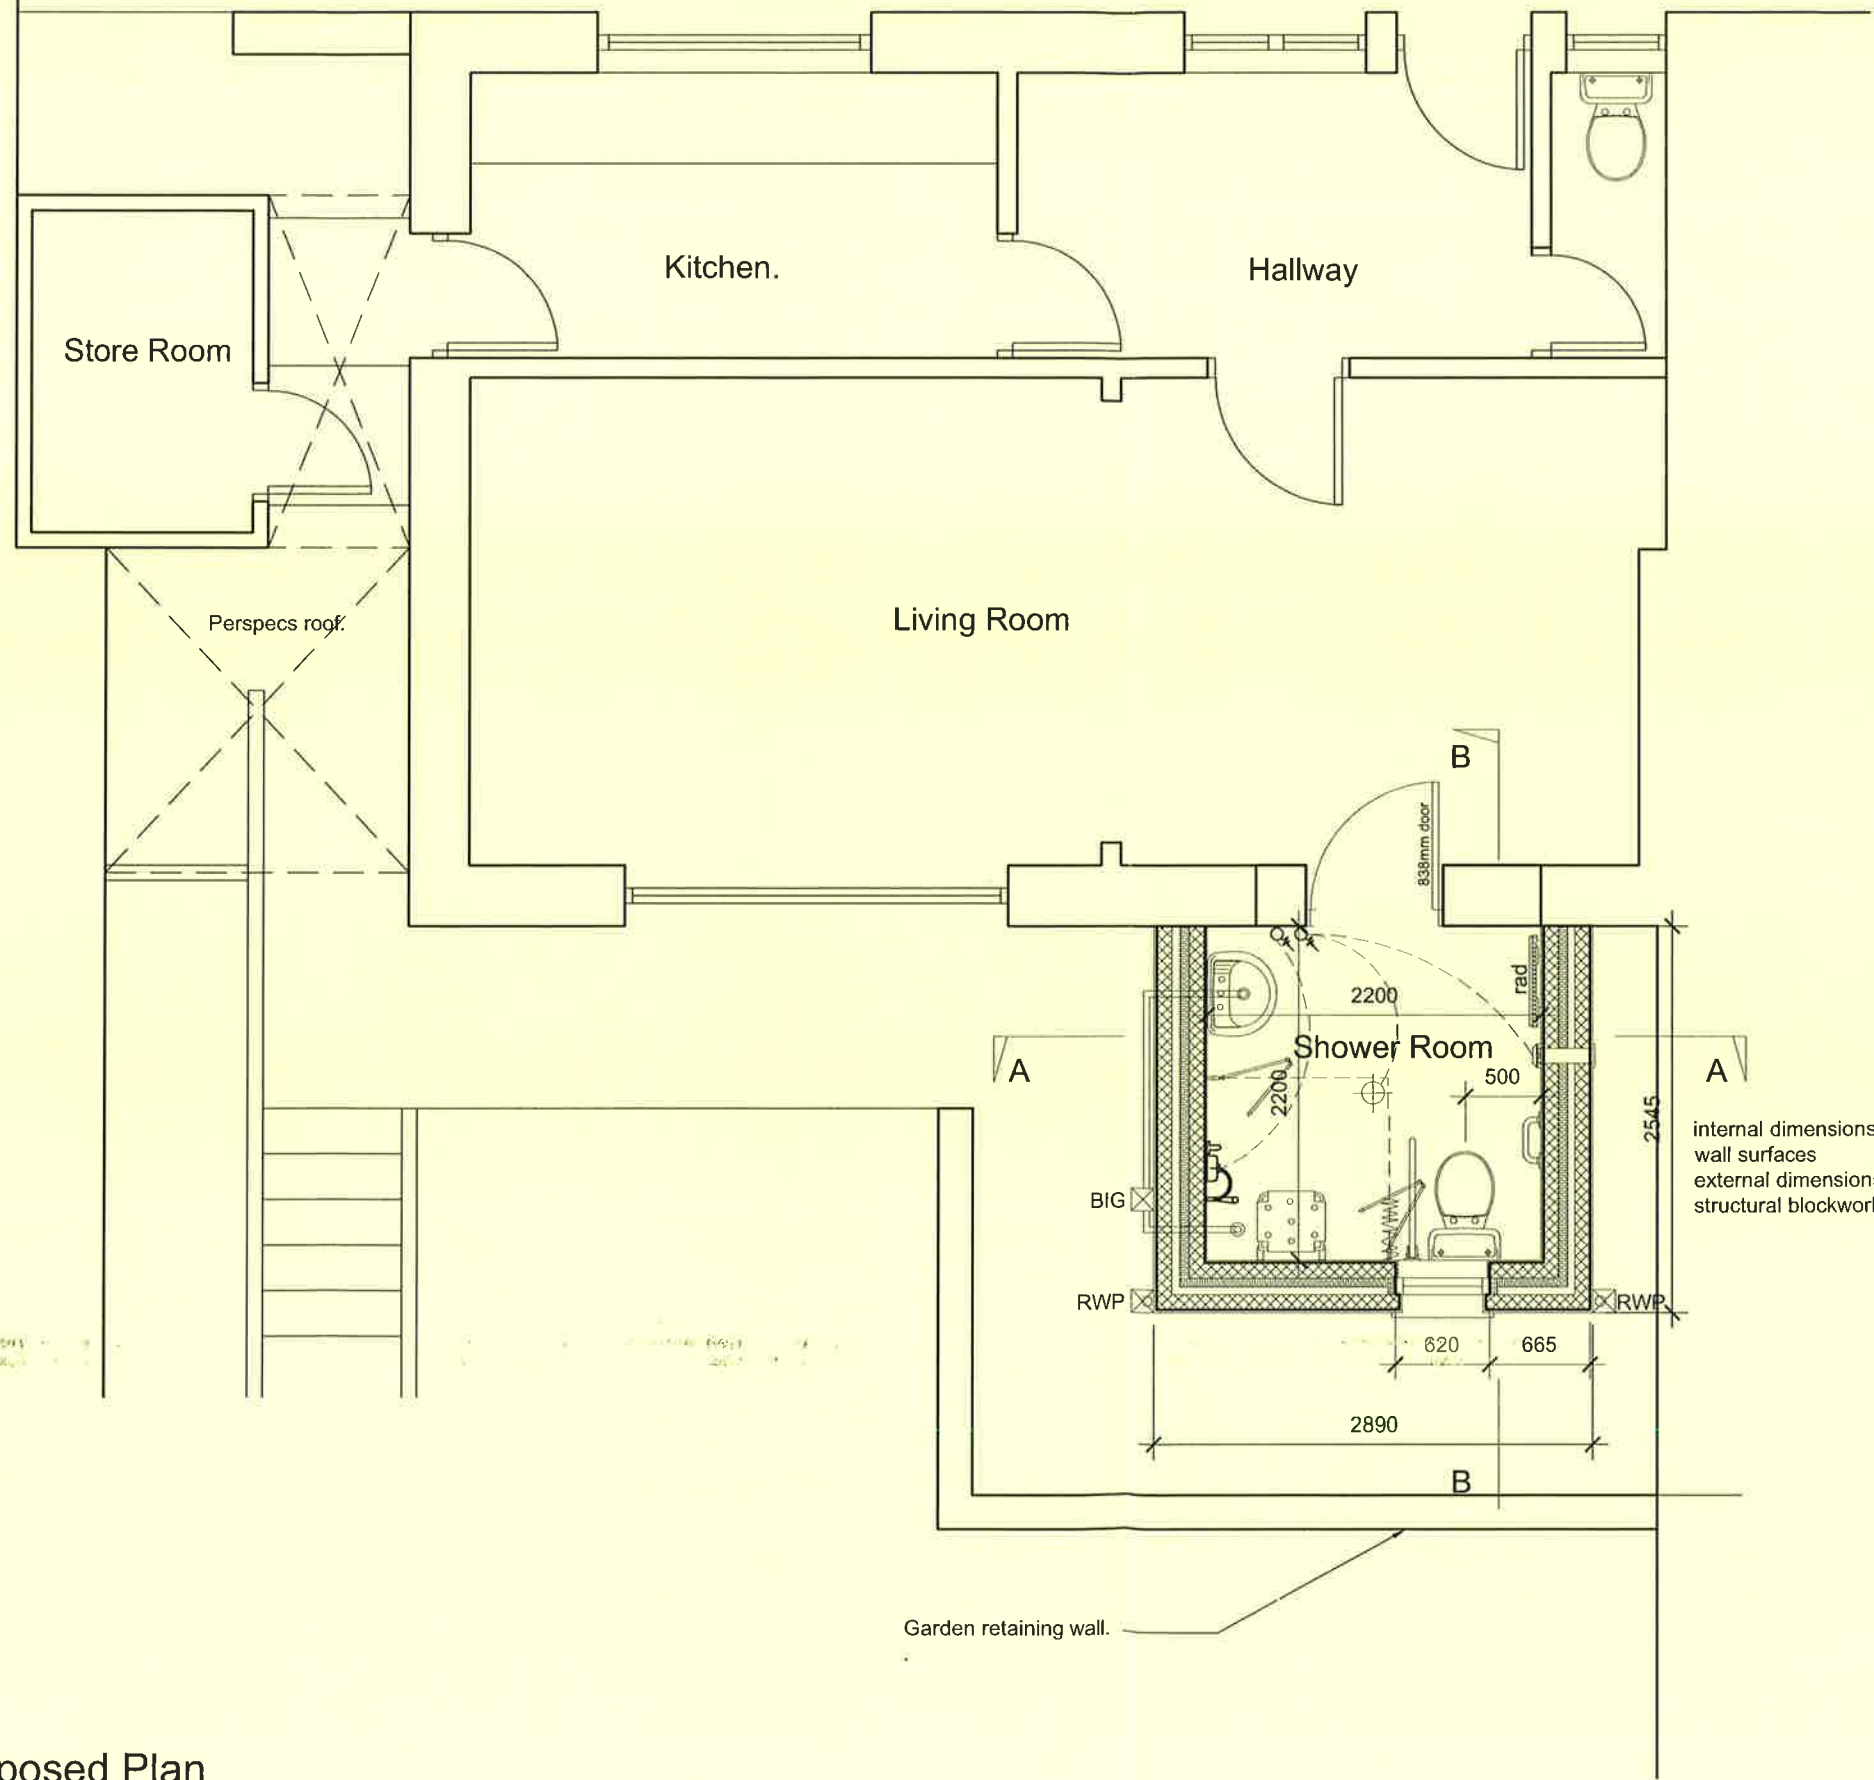

Rev	Details	Dr	Date
-----	---------	----	------

Cyngor Castell-nedd Port Talbot
Neath Port Talbot Council

Cyngor Castell-nedd Port Talbot
Neath Port Talbot Council
Social Services, Health and Housing
Housing Renewal and Adaptations Service
Civic Centre
Neath
SA11 3QZ

Project
**43 Dan Y Coed
Tonmawr**

Shower Room Extension

Proposed Plan

Drawn	sfc	Checked	Approved
Date	15.2.21	Date	Date

Scales 1:50

Drawing No. **NPT5403/02**