
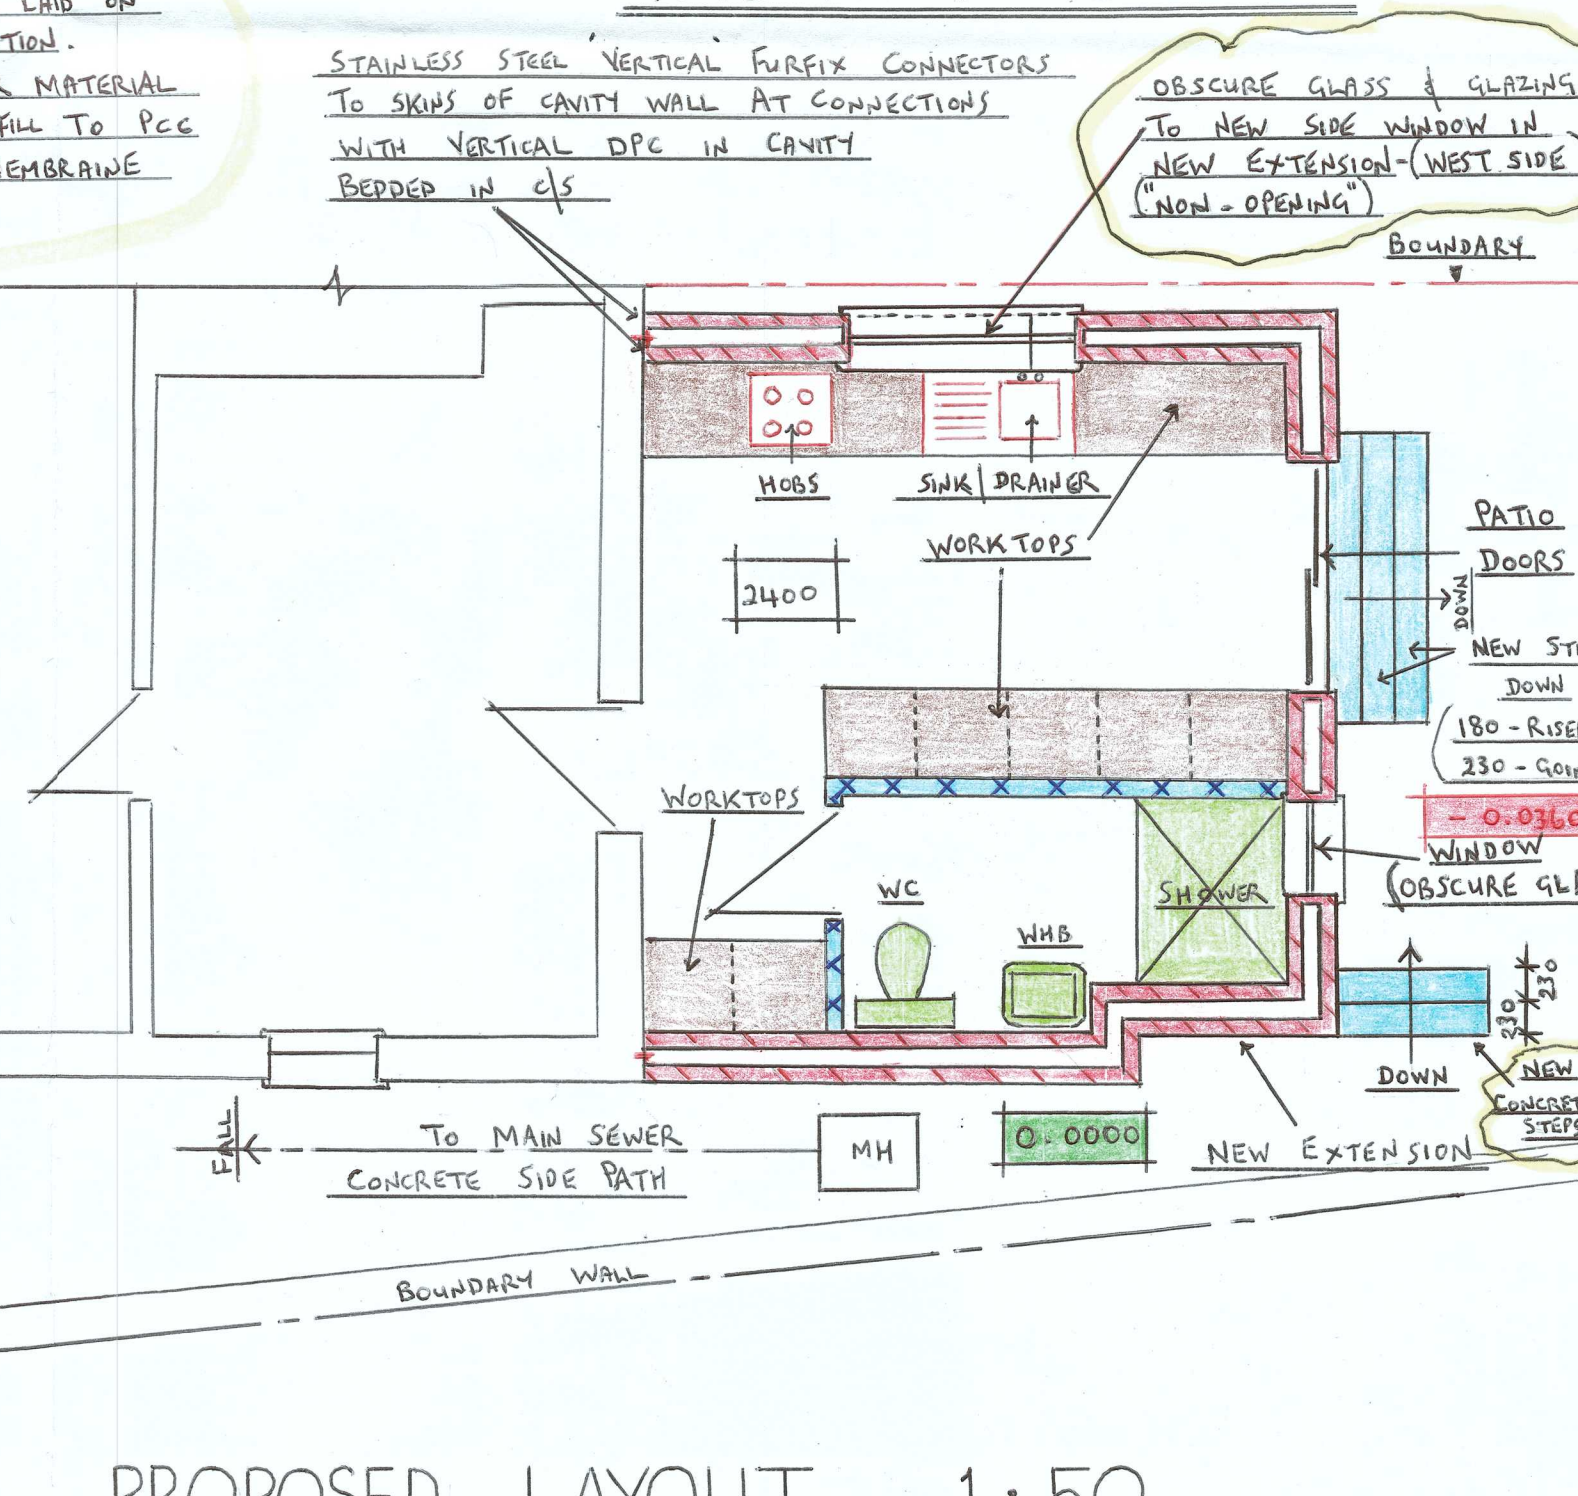
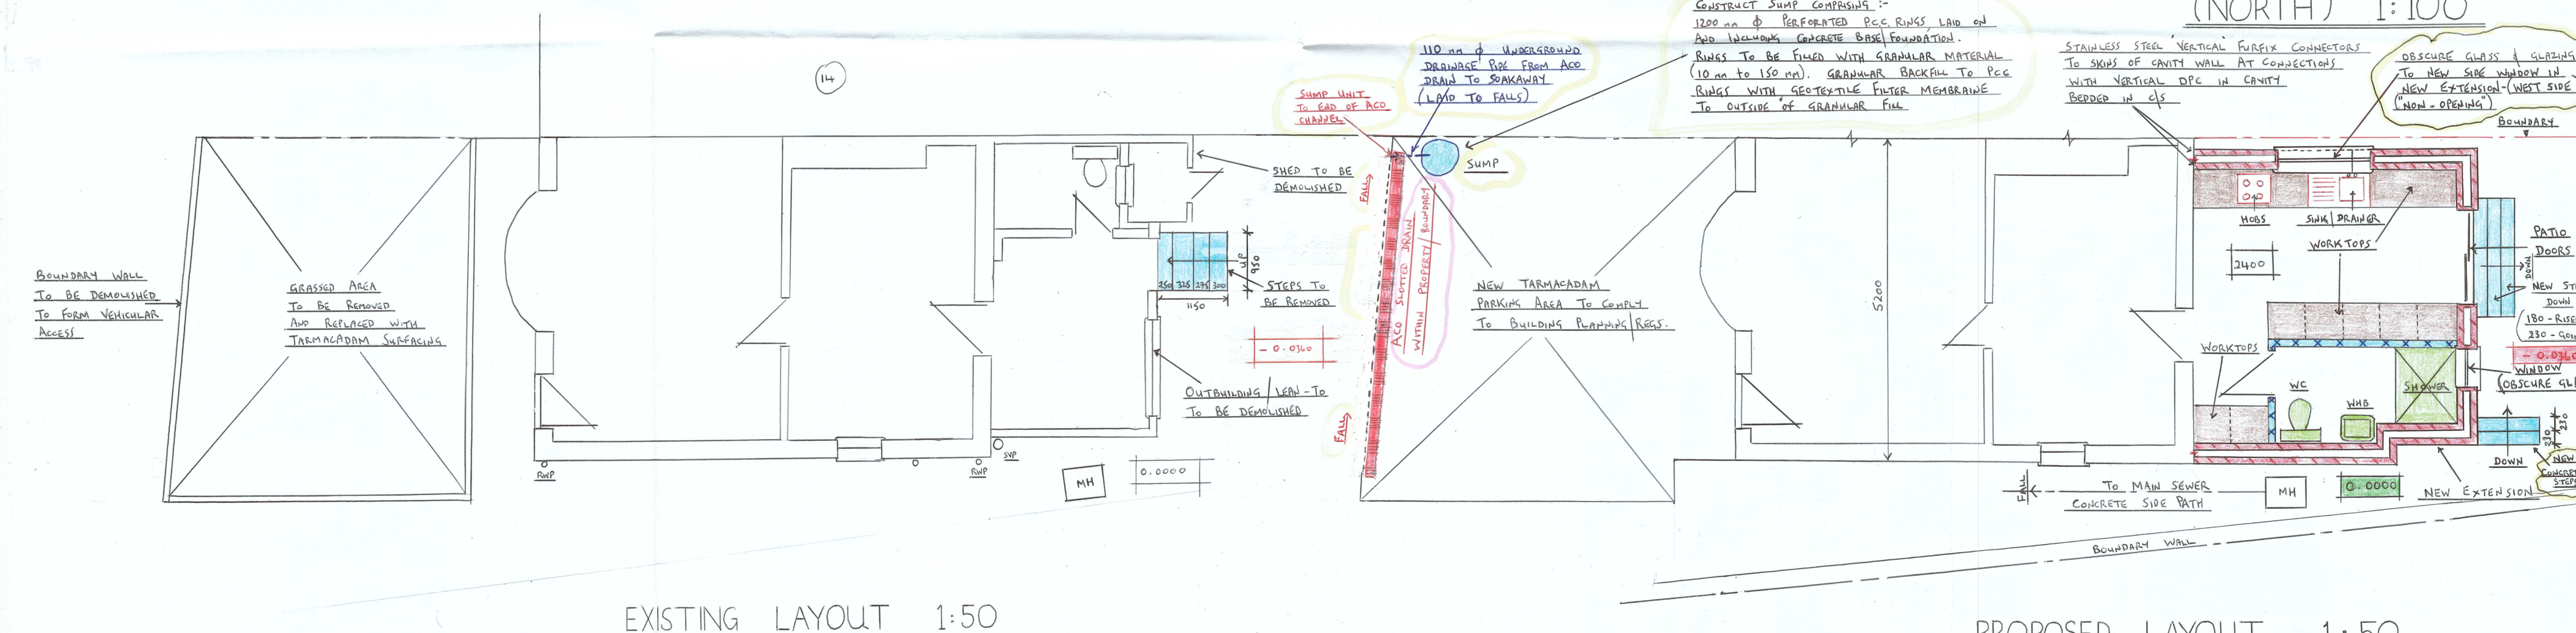
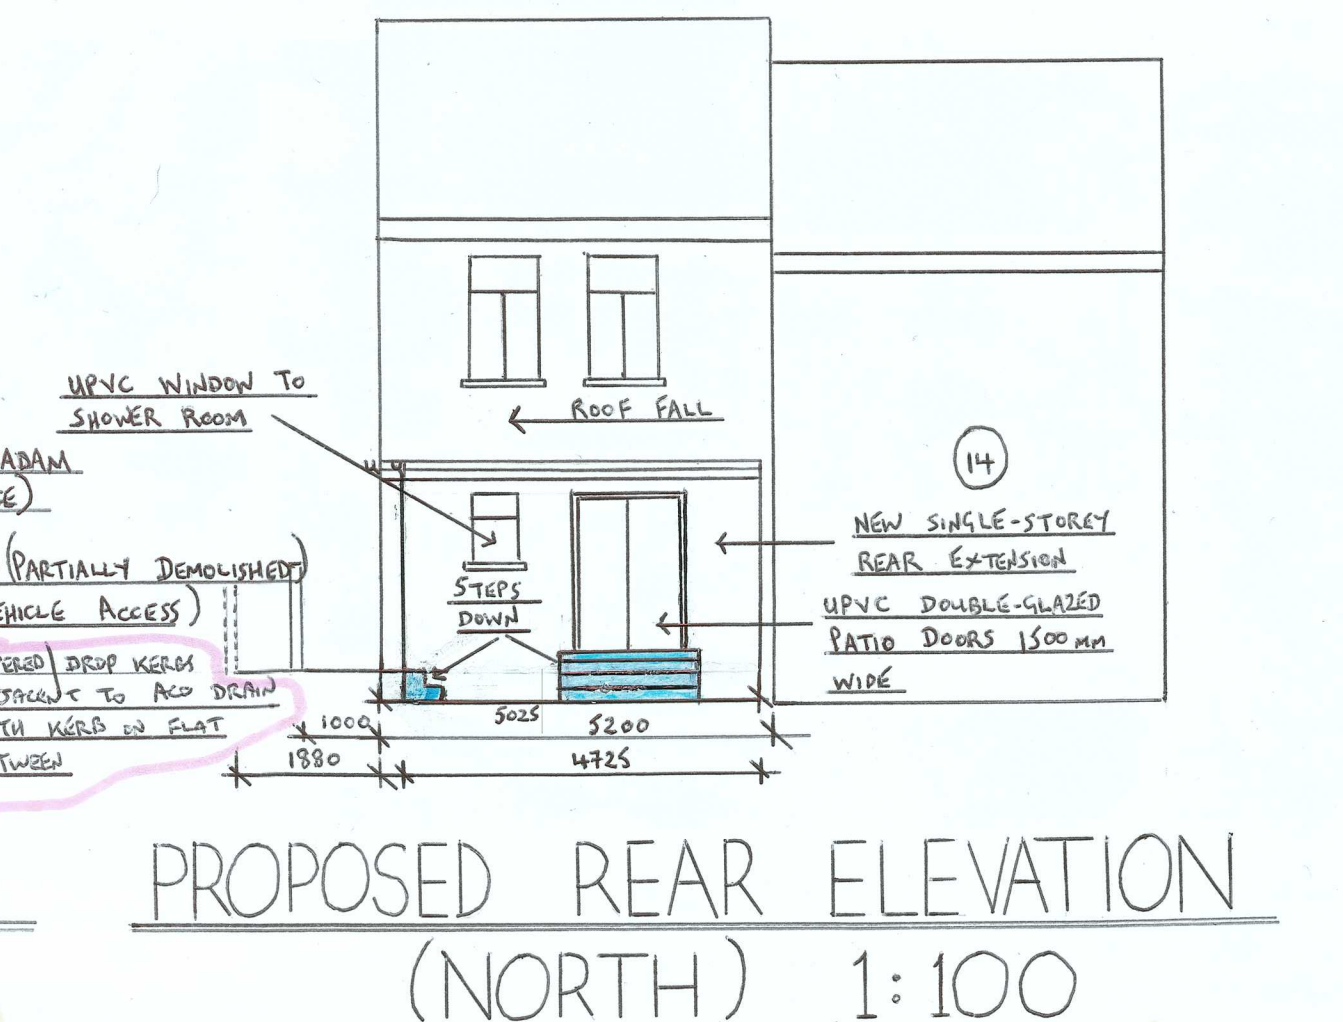
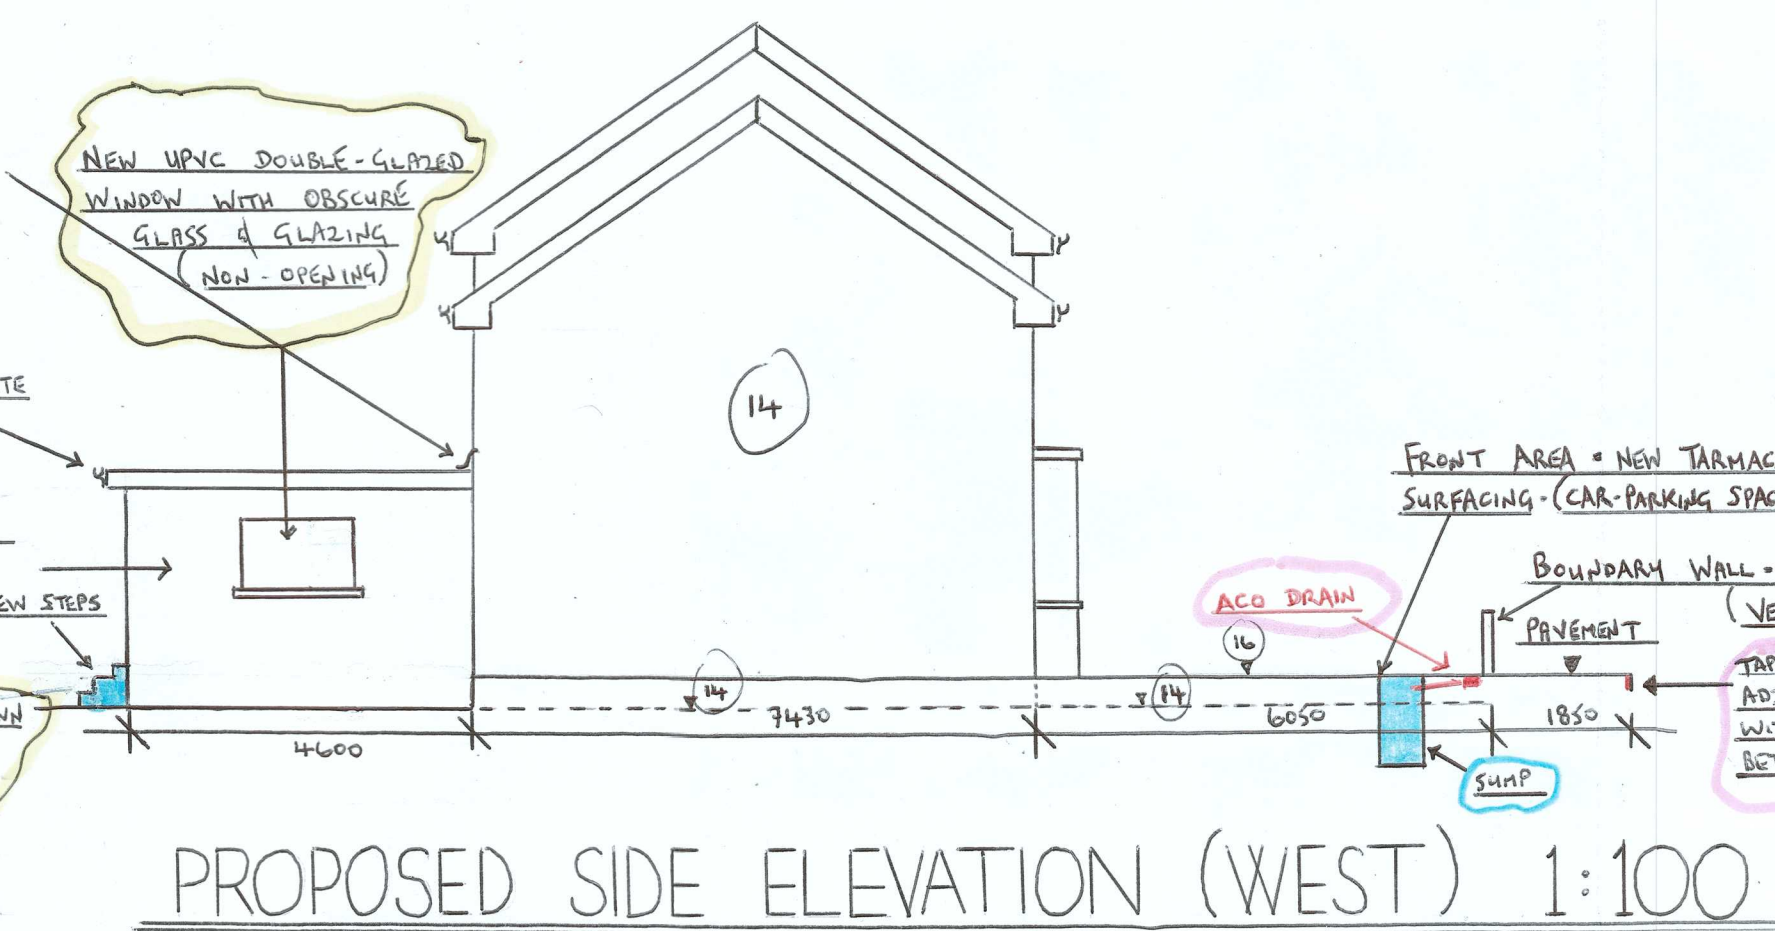
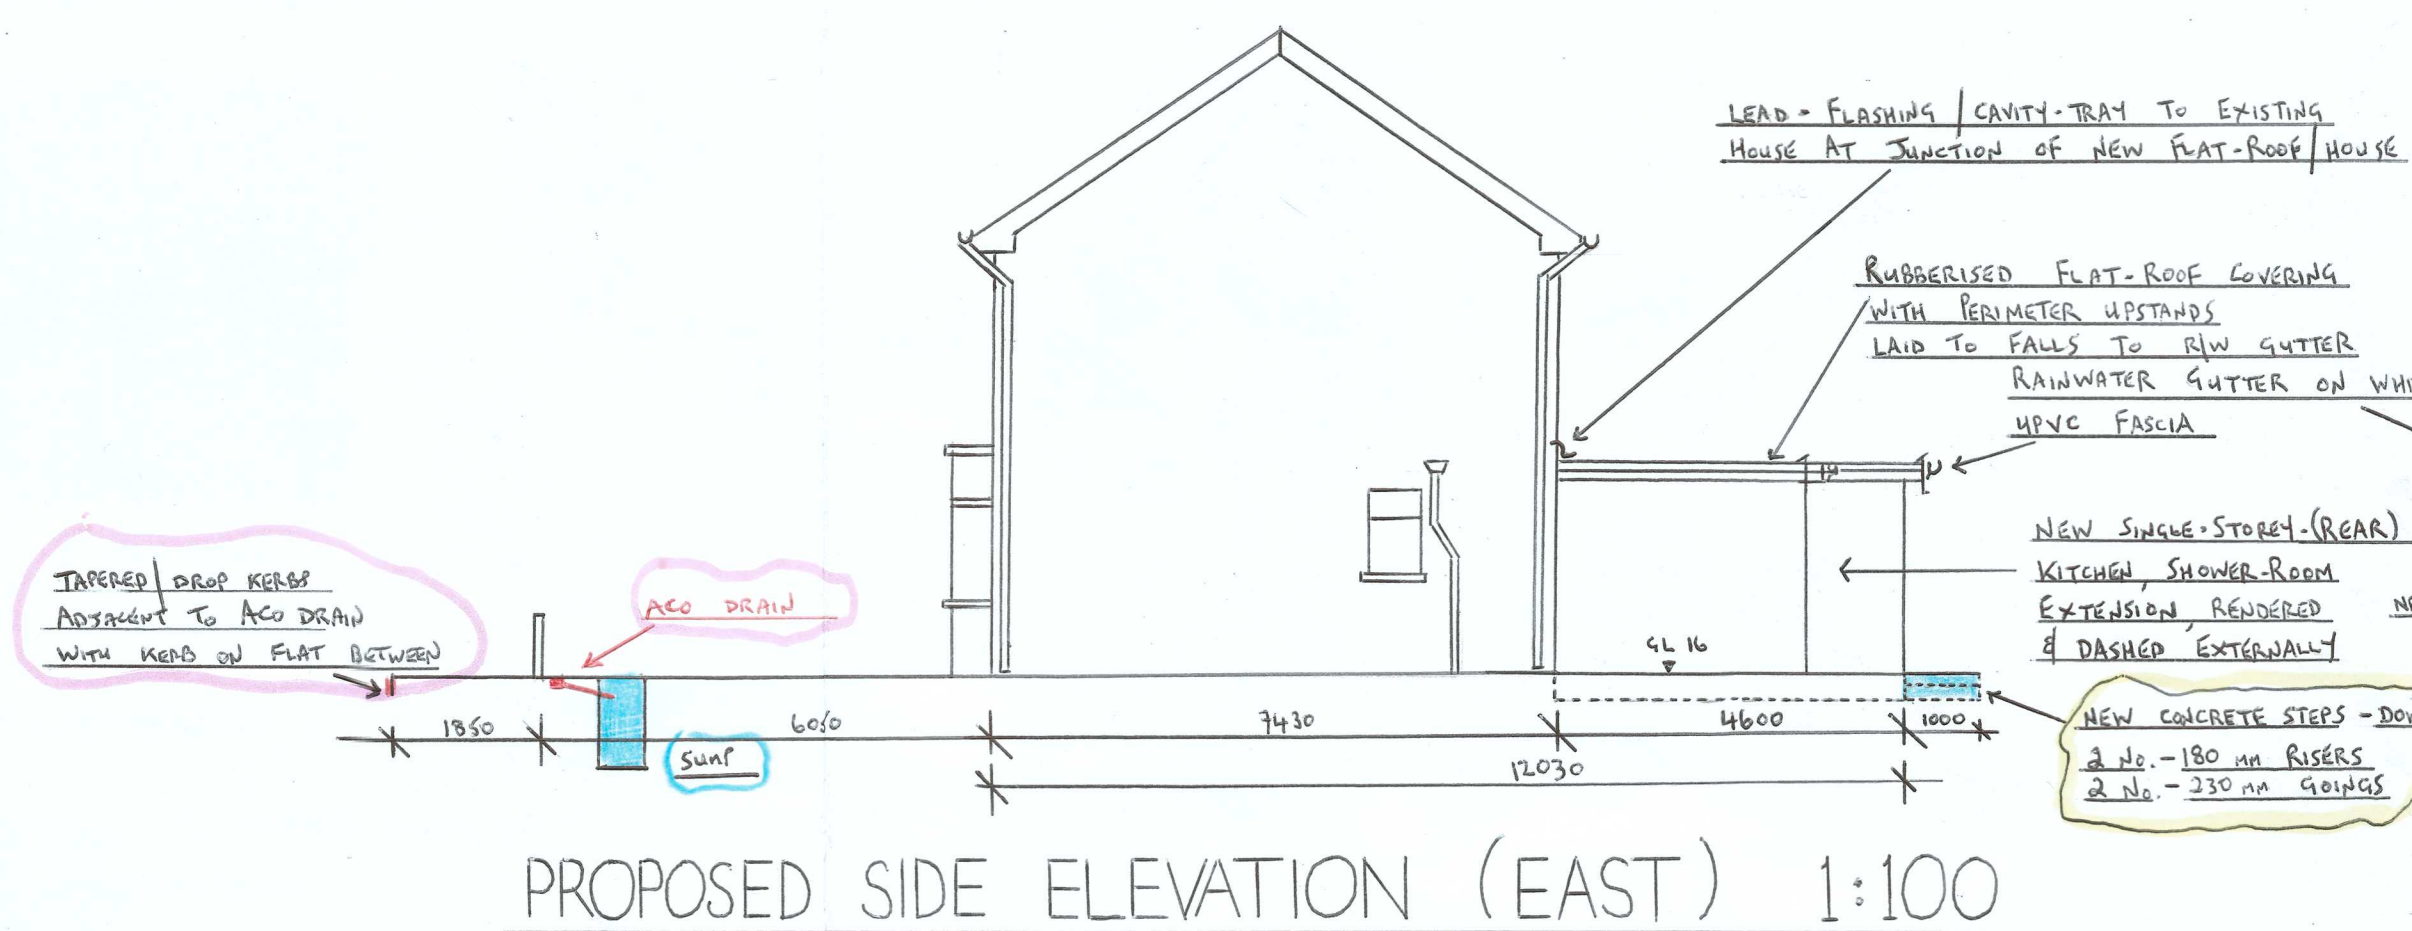
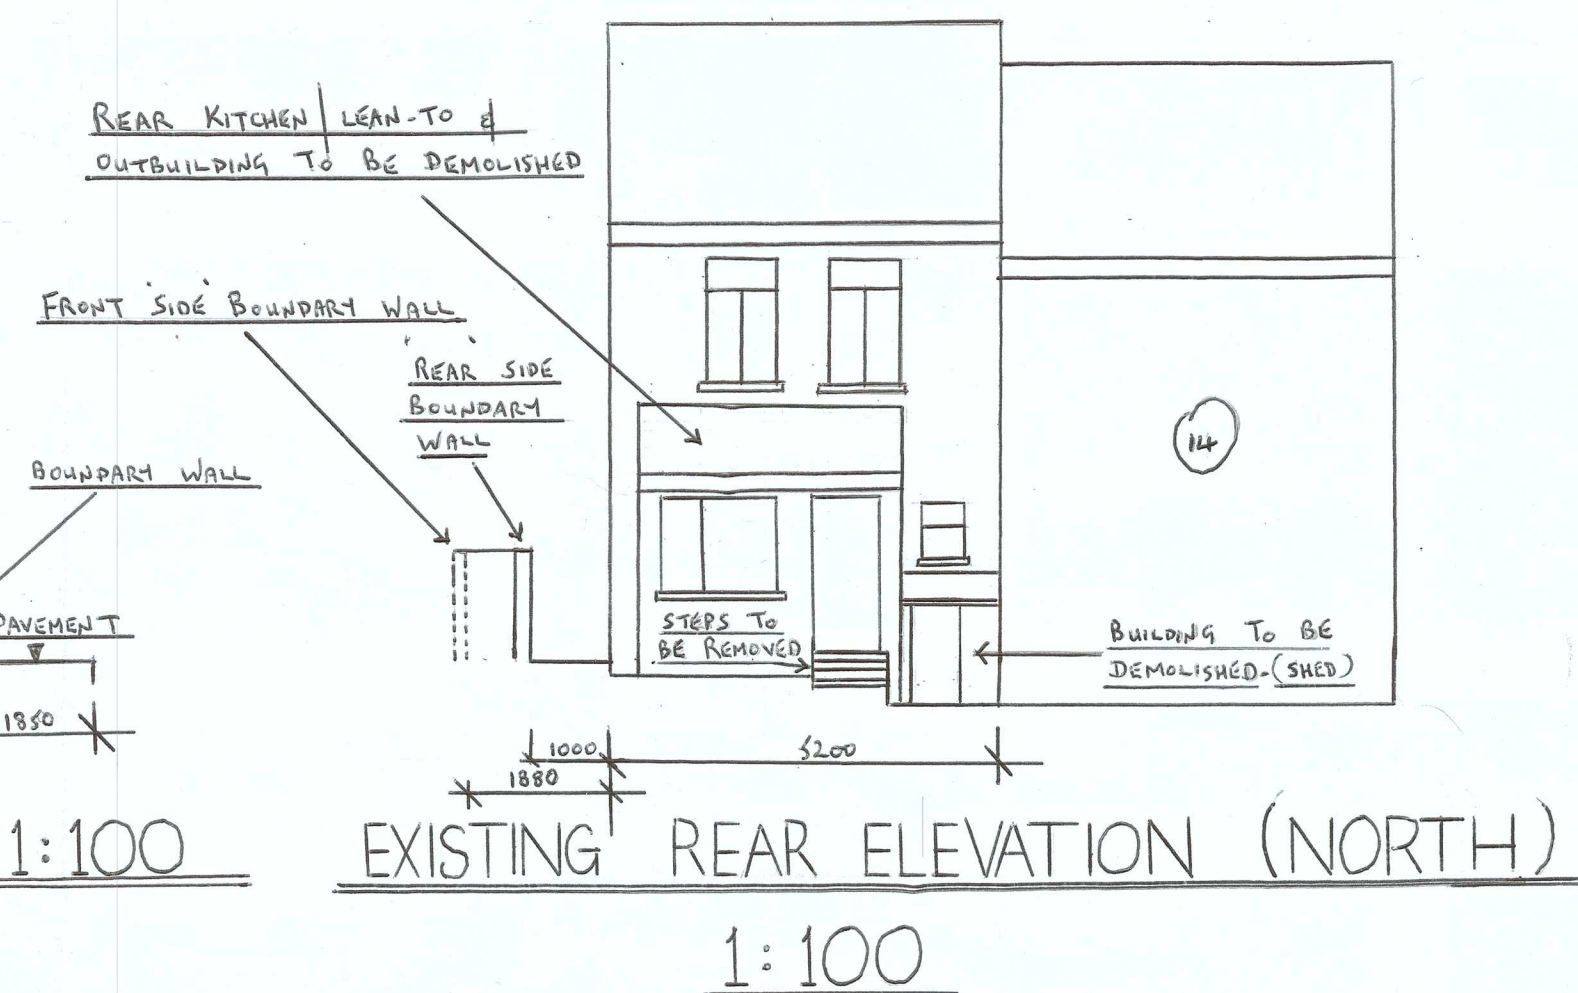
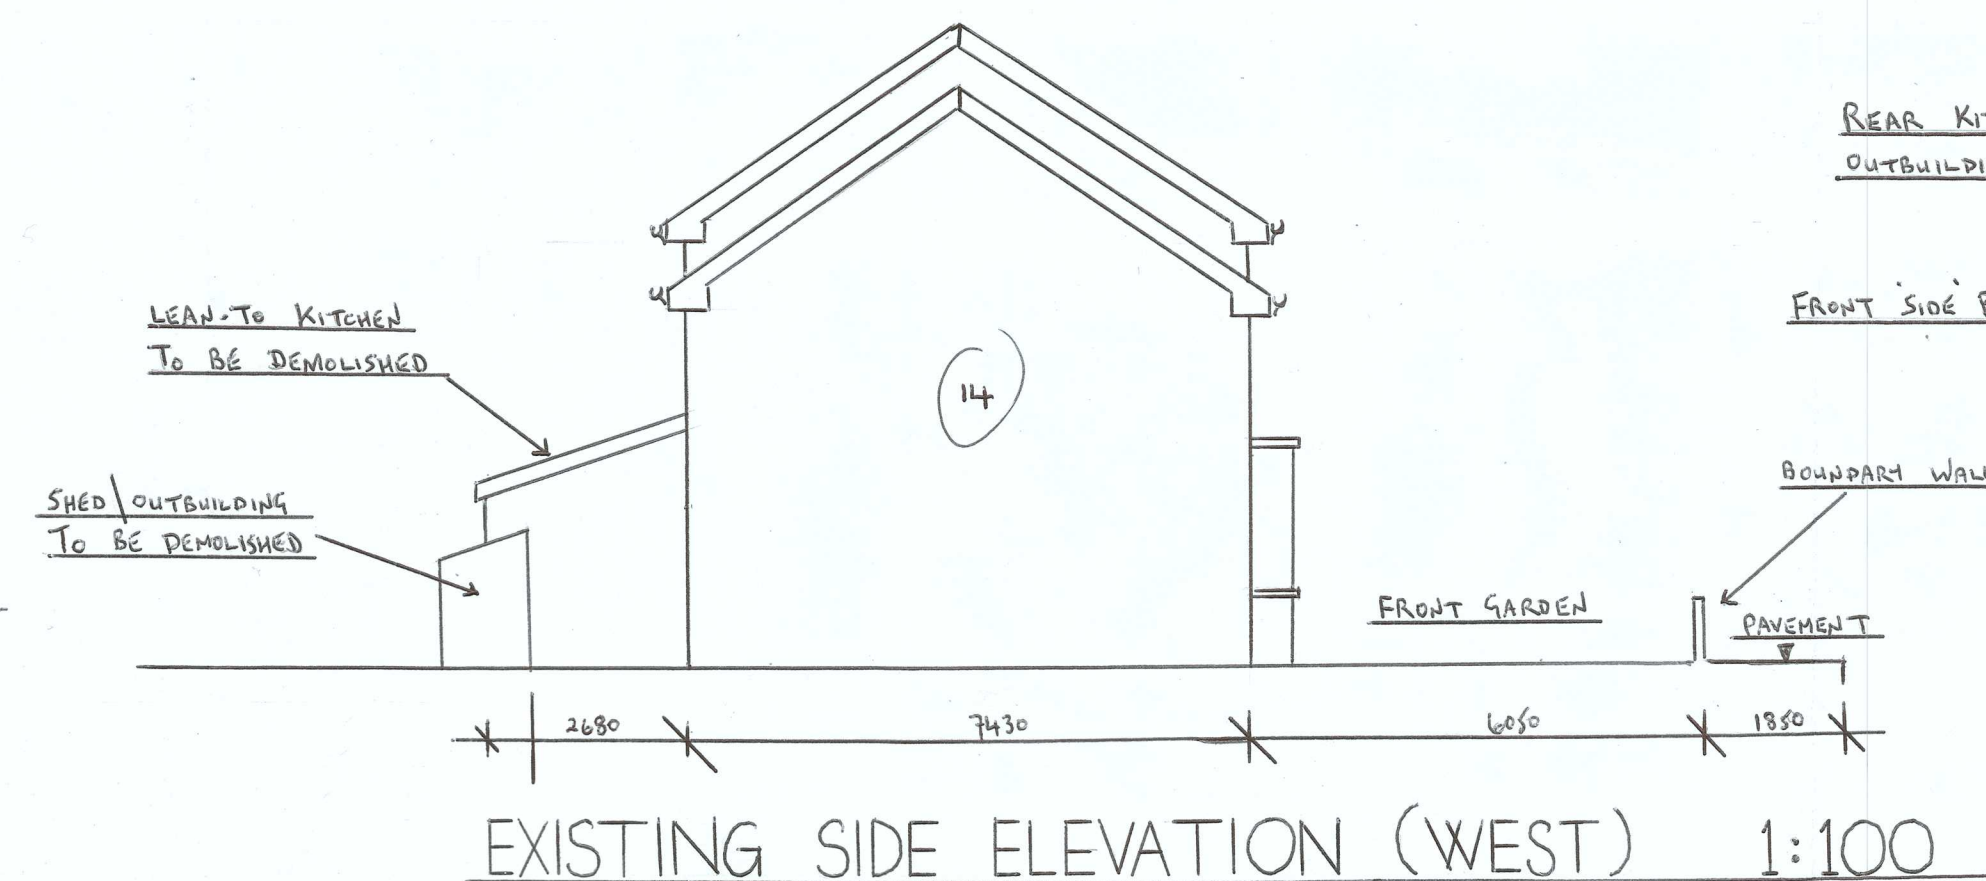


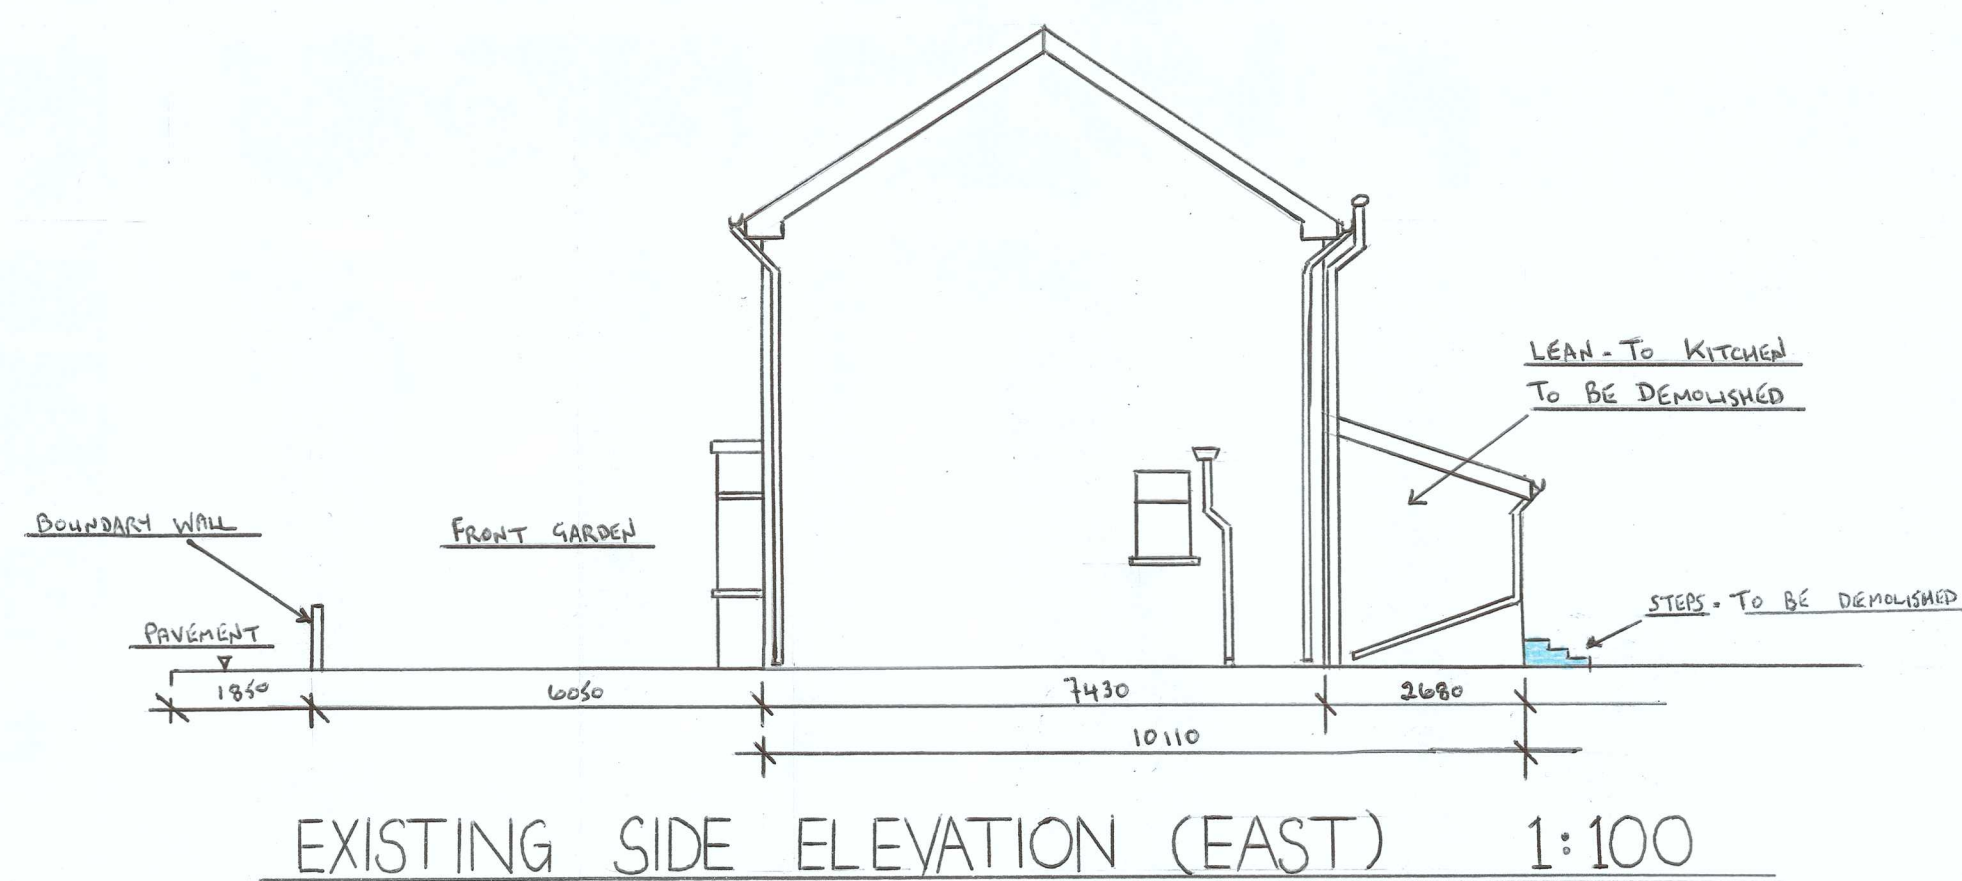

SHEET 1 of 2

PROPOSED REAR SINGLE-STOREY KITCHEN/SHOWER/W.C./W.H.B. EXTENSION AND FRONT PARKING AREA AT 16 GOWER CRESCENT, BAGLAN, PORT-TALBOT, SA12 8BT FOR MR. & MRS. L. REES SCALES: AS SHOWN