


Garden.

THIS IS A C.A.D. PRODUCED DRAWING AND SHOULD NOT BE AMENDED BY HAND.

NOTES

- 1 All dimensions in millimetres unless otherwise stated.
- 2 Do not scale off drawing. All dimensions to be checked on site.

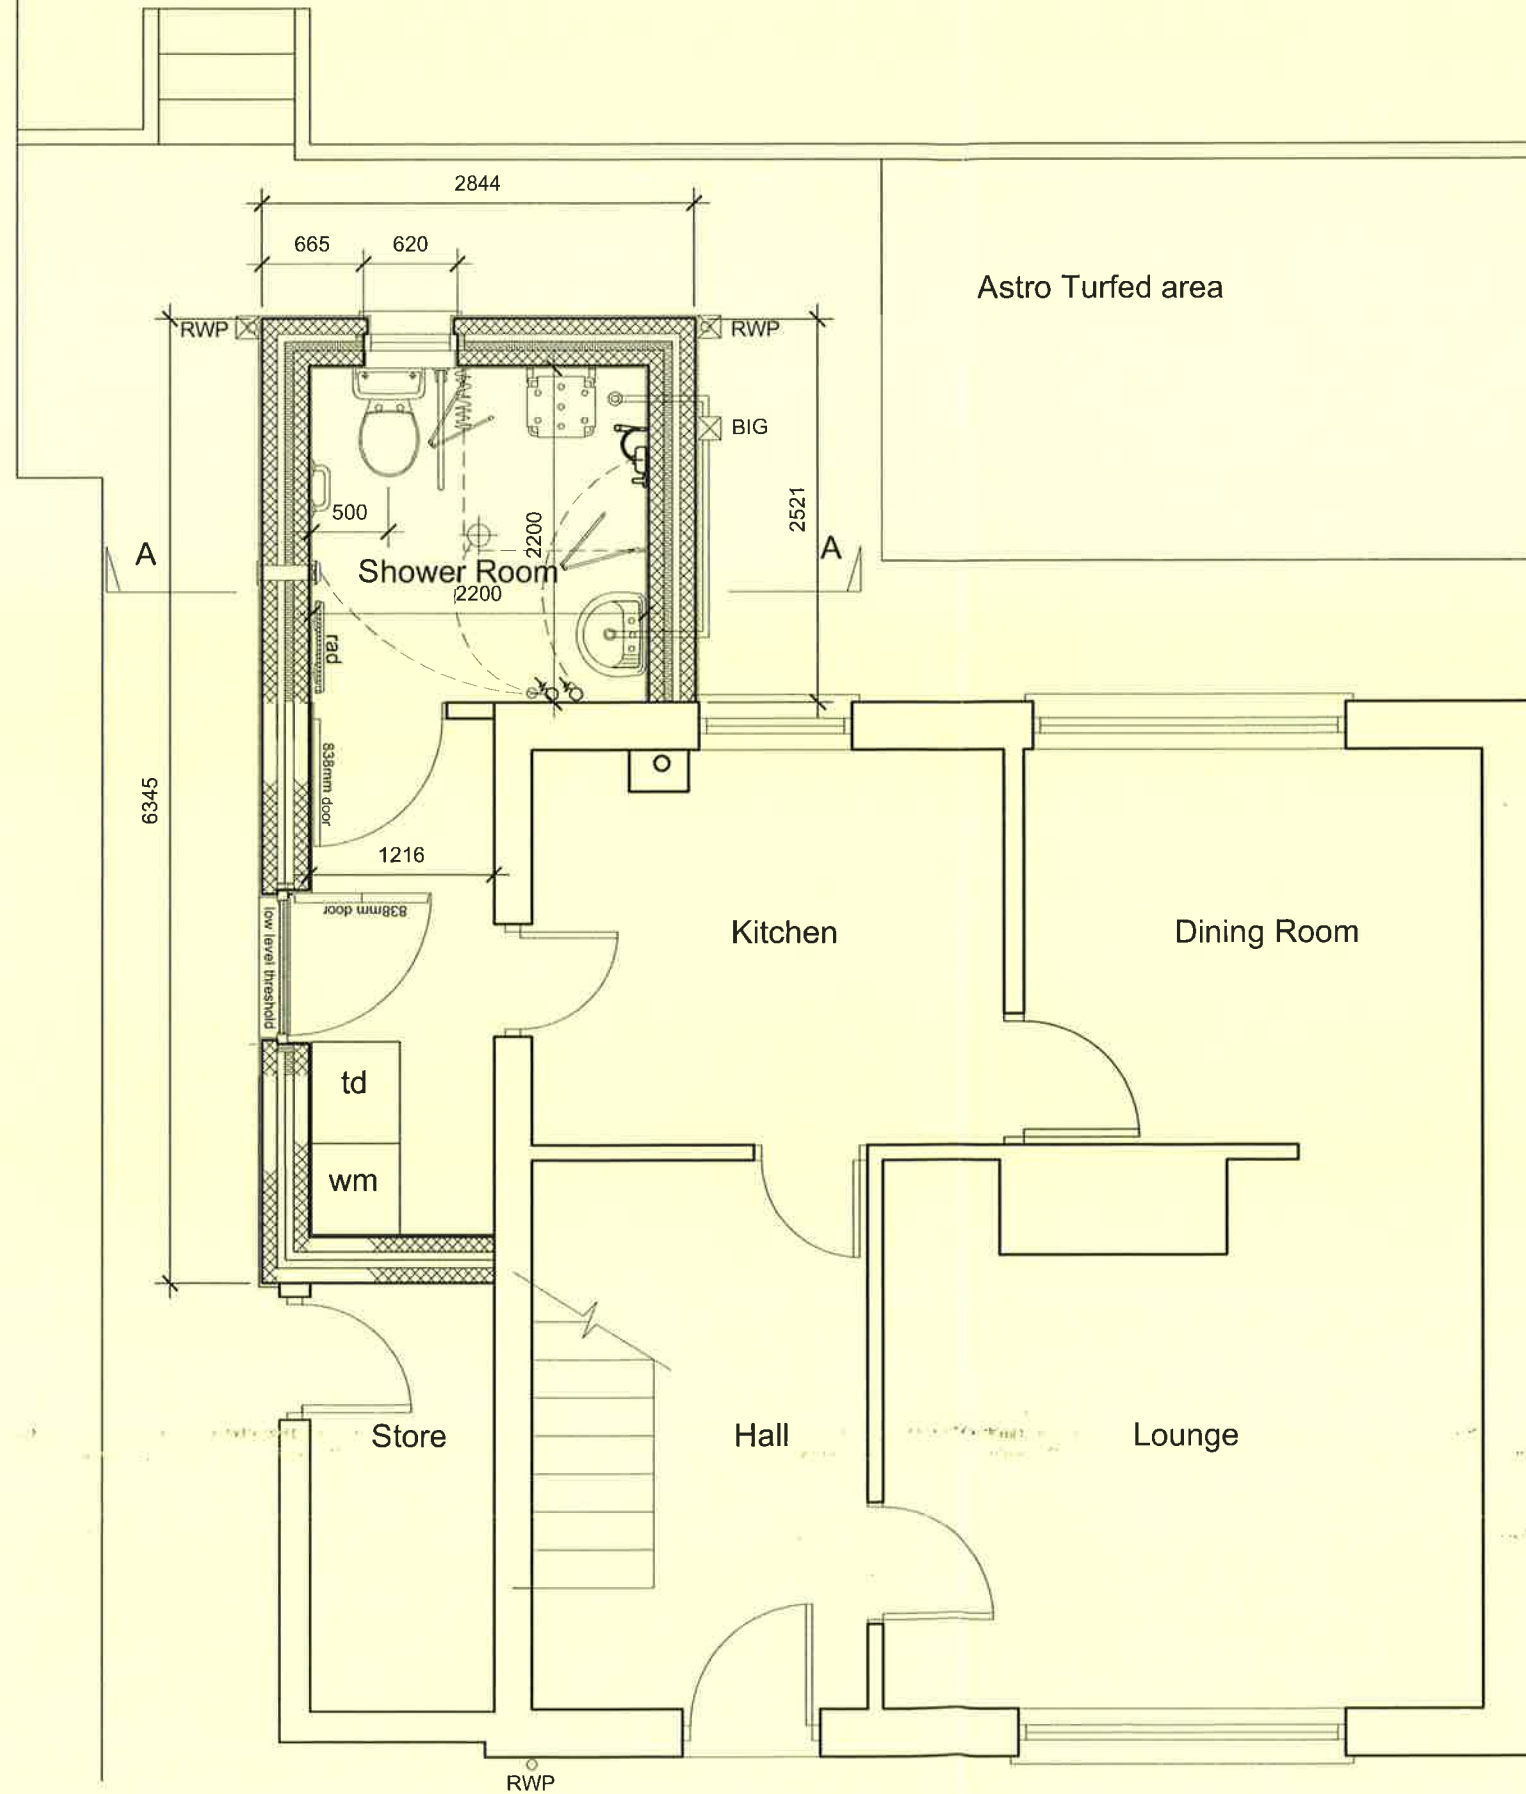

Proposed Plan

Rev	Details	Dr	Date
 Neath Port Talbot Castell-nedd Port Talbot County Borough Council Cyngor Bwrdeistref Sirol			
Neath Port Talbot Castell -nedd Port Talbot County Borough Council Cyngor Bwrdeistref Sirol Social Services, Health and Housing Housing Renewal and Adaptations Service Tregelles Court Neath Abbey Road Neath Neath SA10 7DF			
Project 22 Ynys Fach Avenue Resolven Neath Shower Room Extension Proposed Plan			
Drawn	sfc	Checked	Approved
Date	16.2.21	Date	Date
Scales	1:50		
Drawing No.	NPT5251/02		