


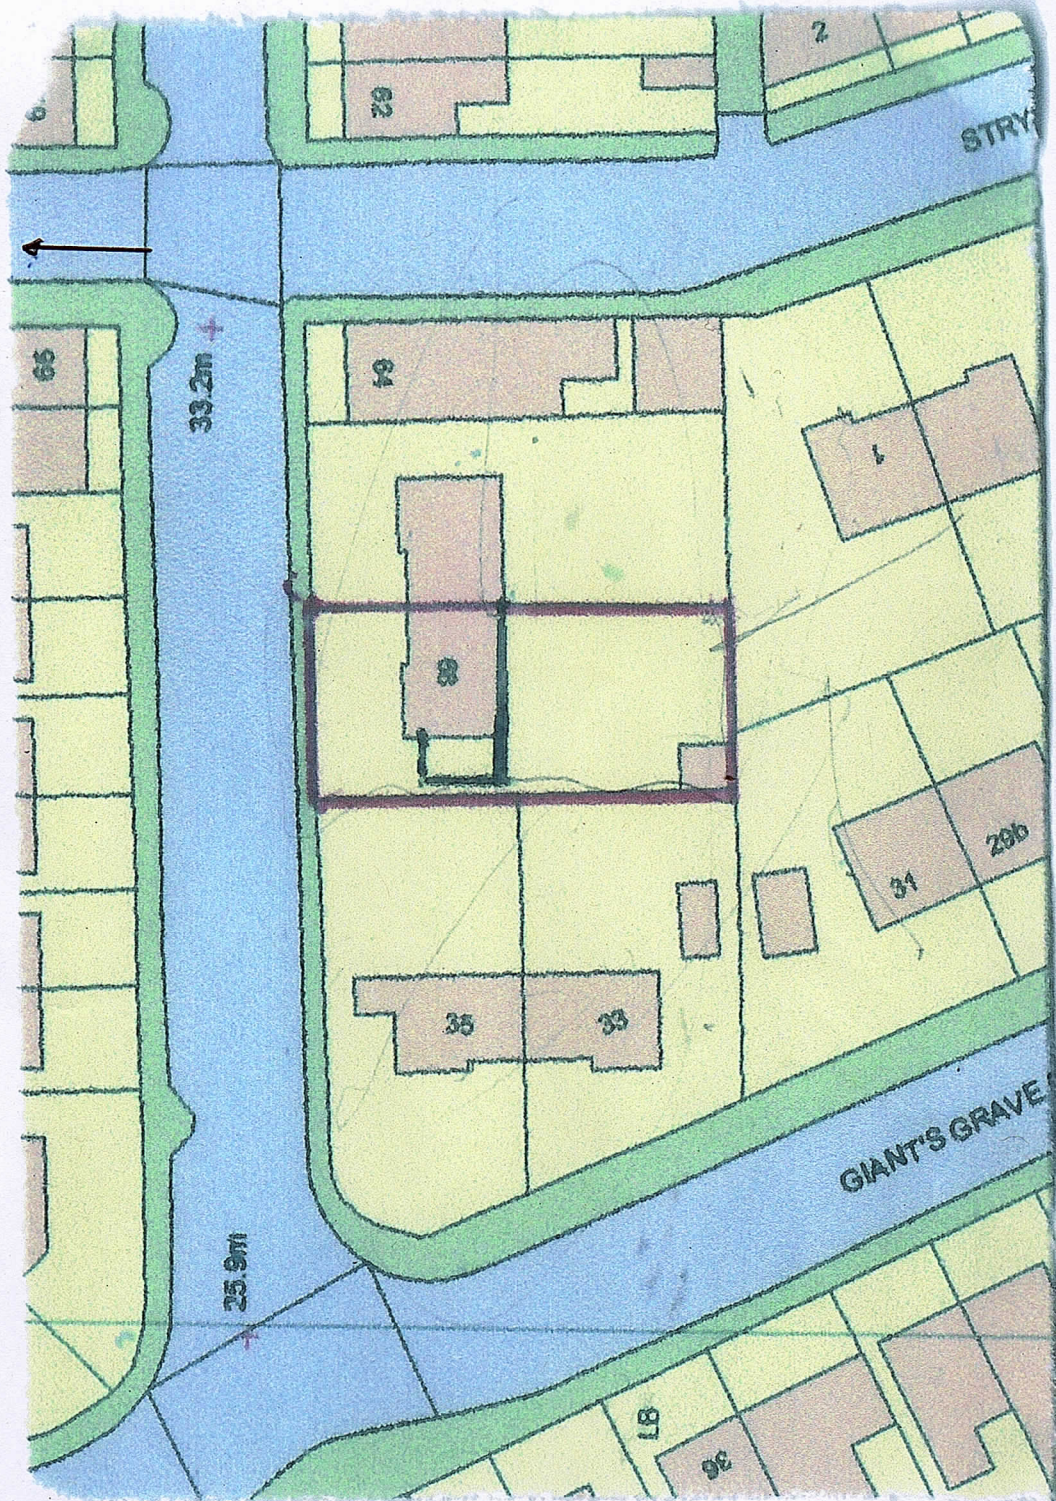

1:500

SITE/BLOCK PLAN