



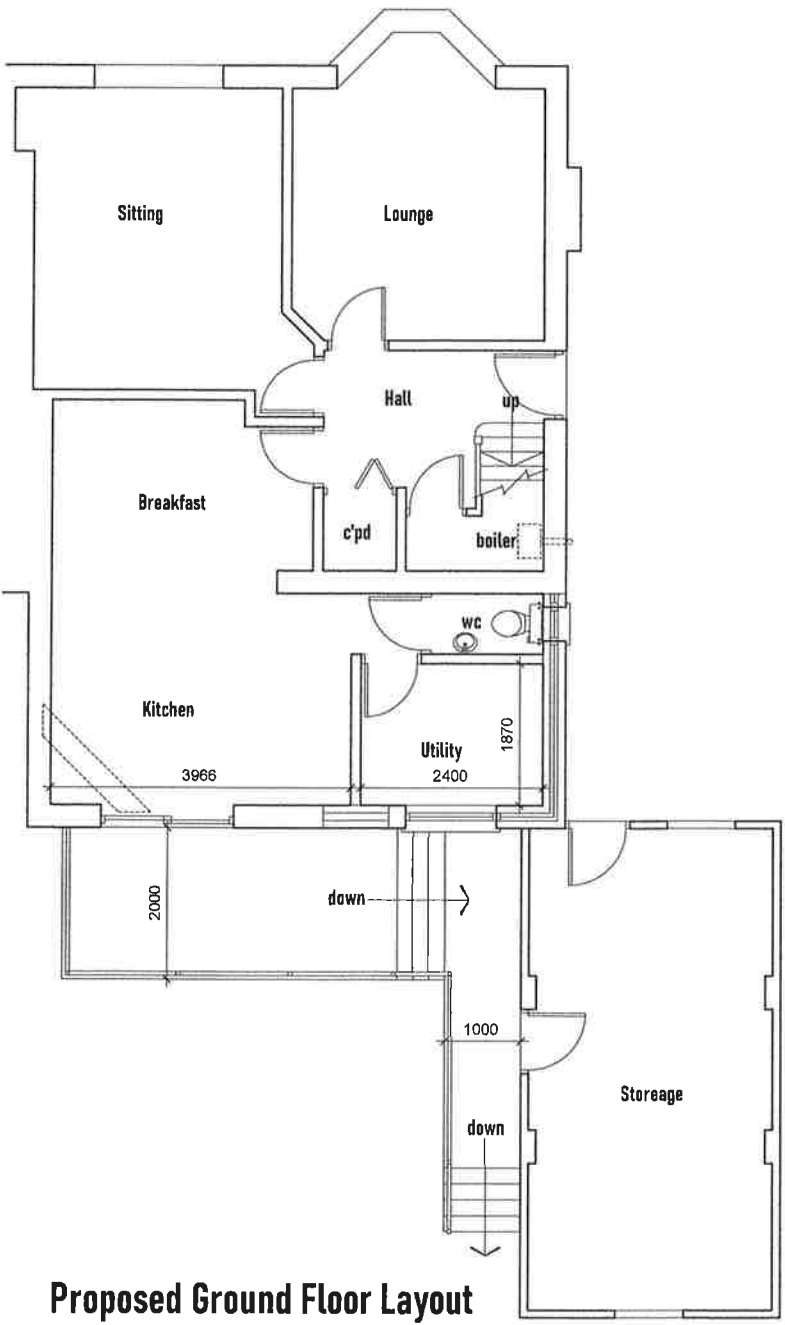

Location Plan 1 : 1250

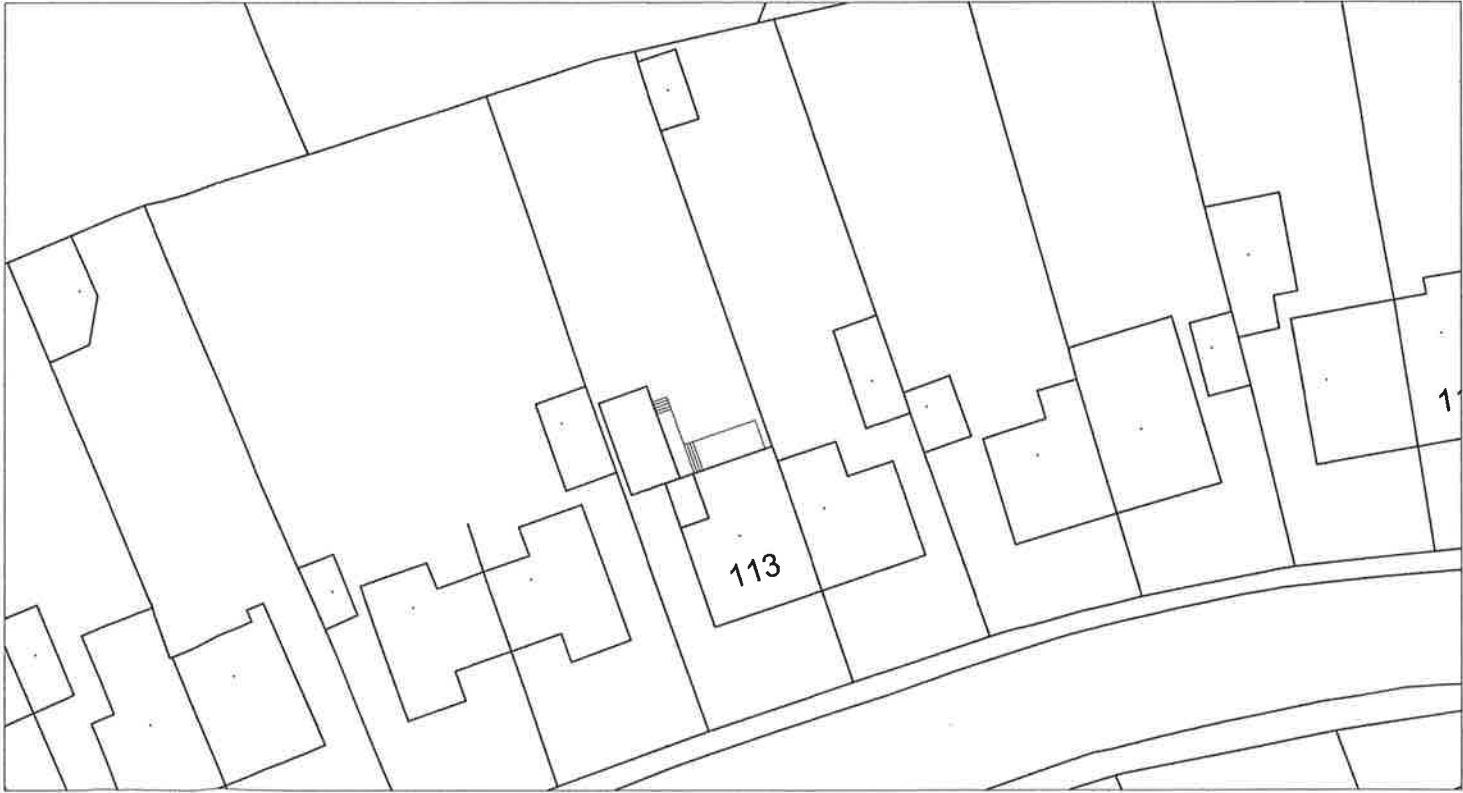

Block Plan 1 : 500

|        |                                                                                                  |             |         |                |
|--------|--------------------------------------------------------------------------------------------------|-------------|---------|----------------|
| Client | Project                                                                                          |             |         |                |
|        | Proposed Part Ground Floor / First Floor Rear Extension at : 113 Crymllyn Road, Skewen, SA10 6DT |             |         |                |
|        | Drawn                                                                                            | Date        | Scale   | Drawing No.    |
|        | Mr. P. Hughes                                                                                    | January '22 | 1 : 100 | 2022 / 02 / 04 |