



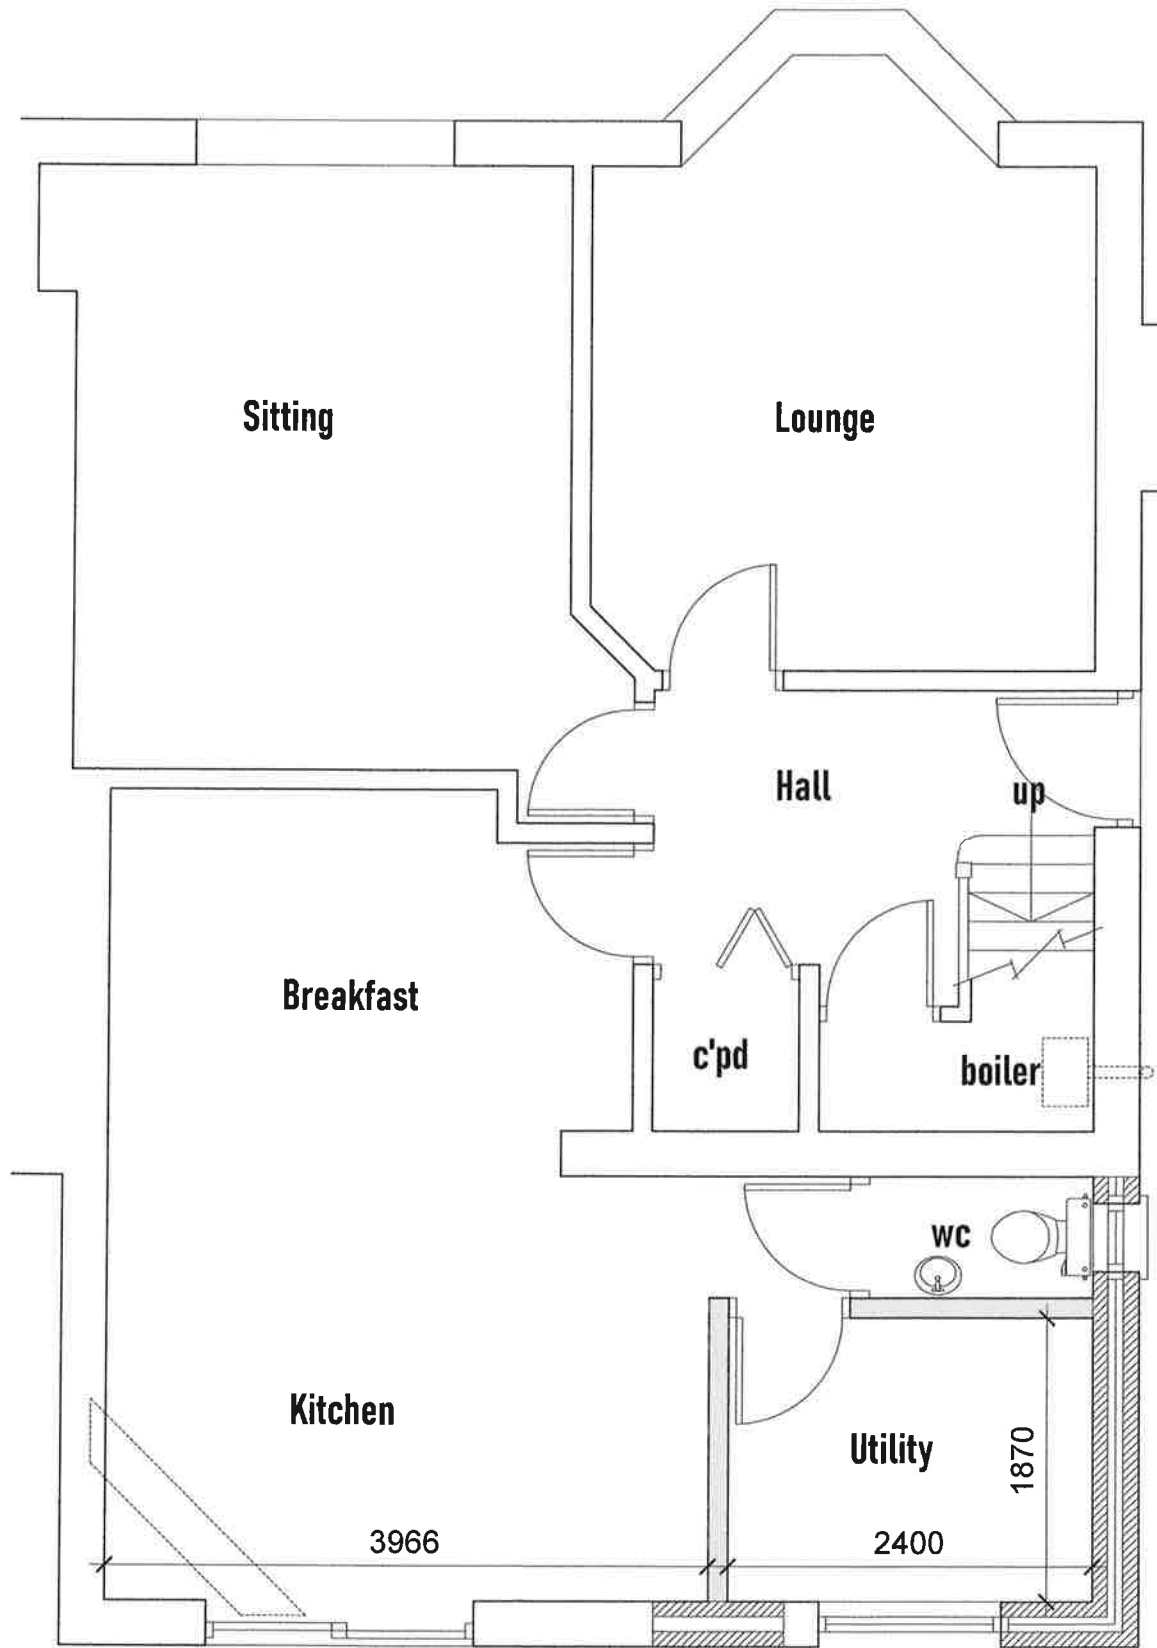

Proposed Ground Floor Extension

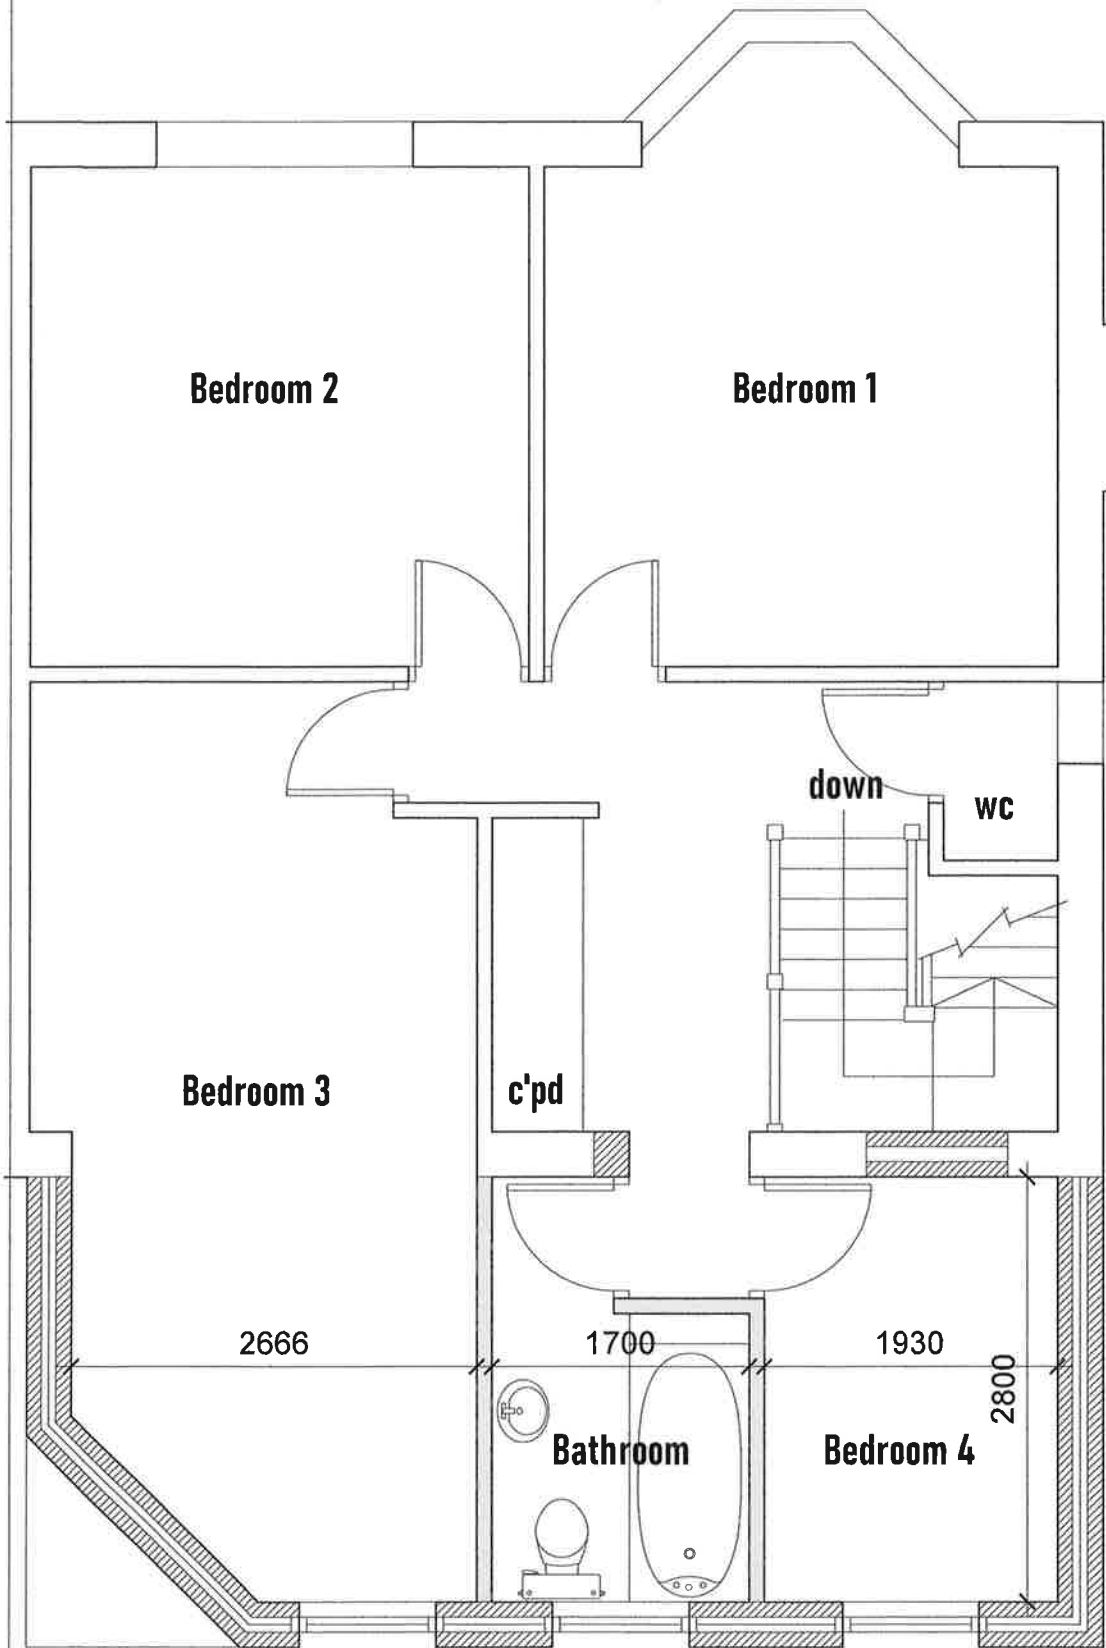

Proposed First Floor Extension