DAVID RICE FORESTRY
Forestry Consultancy
Cefnllwydcoed Salem Road Penybanc Llandeilo Carmarthenshire SA19 7LR
Telephone/Fax 01558 824019 E,mail davidrice2@talktalk.net

GRADE	A=Trees of high quality >40 years life expectancy
	B= Trees of moderate quality >20 years life expectancy
	C= Trees of low quality >10 years life expectancy
	U= Trees of low quality <10 years life expectancy
	1= Mainly arboricultural qualities
	2= Mainly landscape qualities
	3= Mainly cultural qualities including consrvation
	U= No value. Remove/Fell
Root protection area	RPA radius=Radius in metres of root protection area as per BS5837:2012

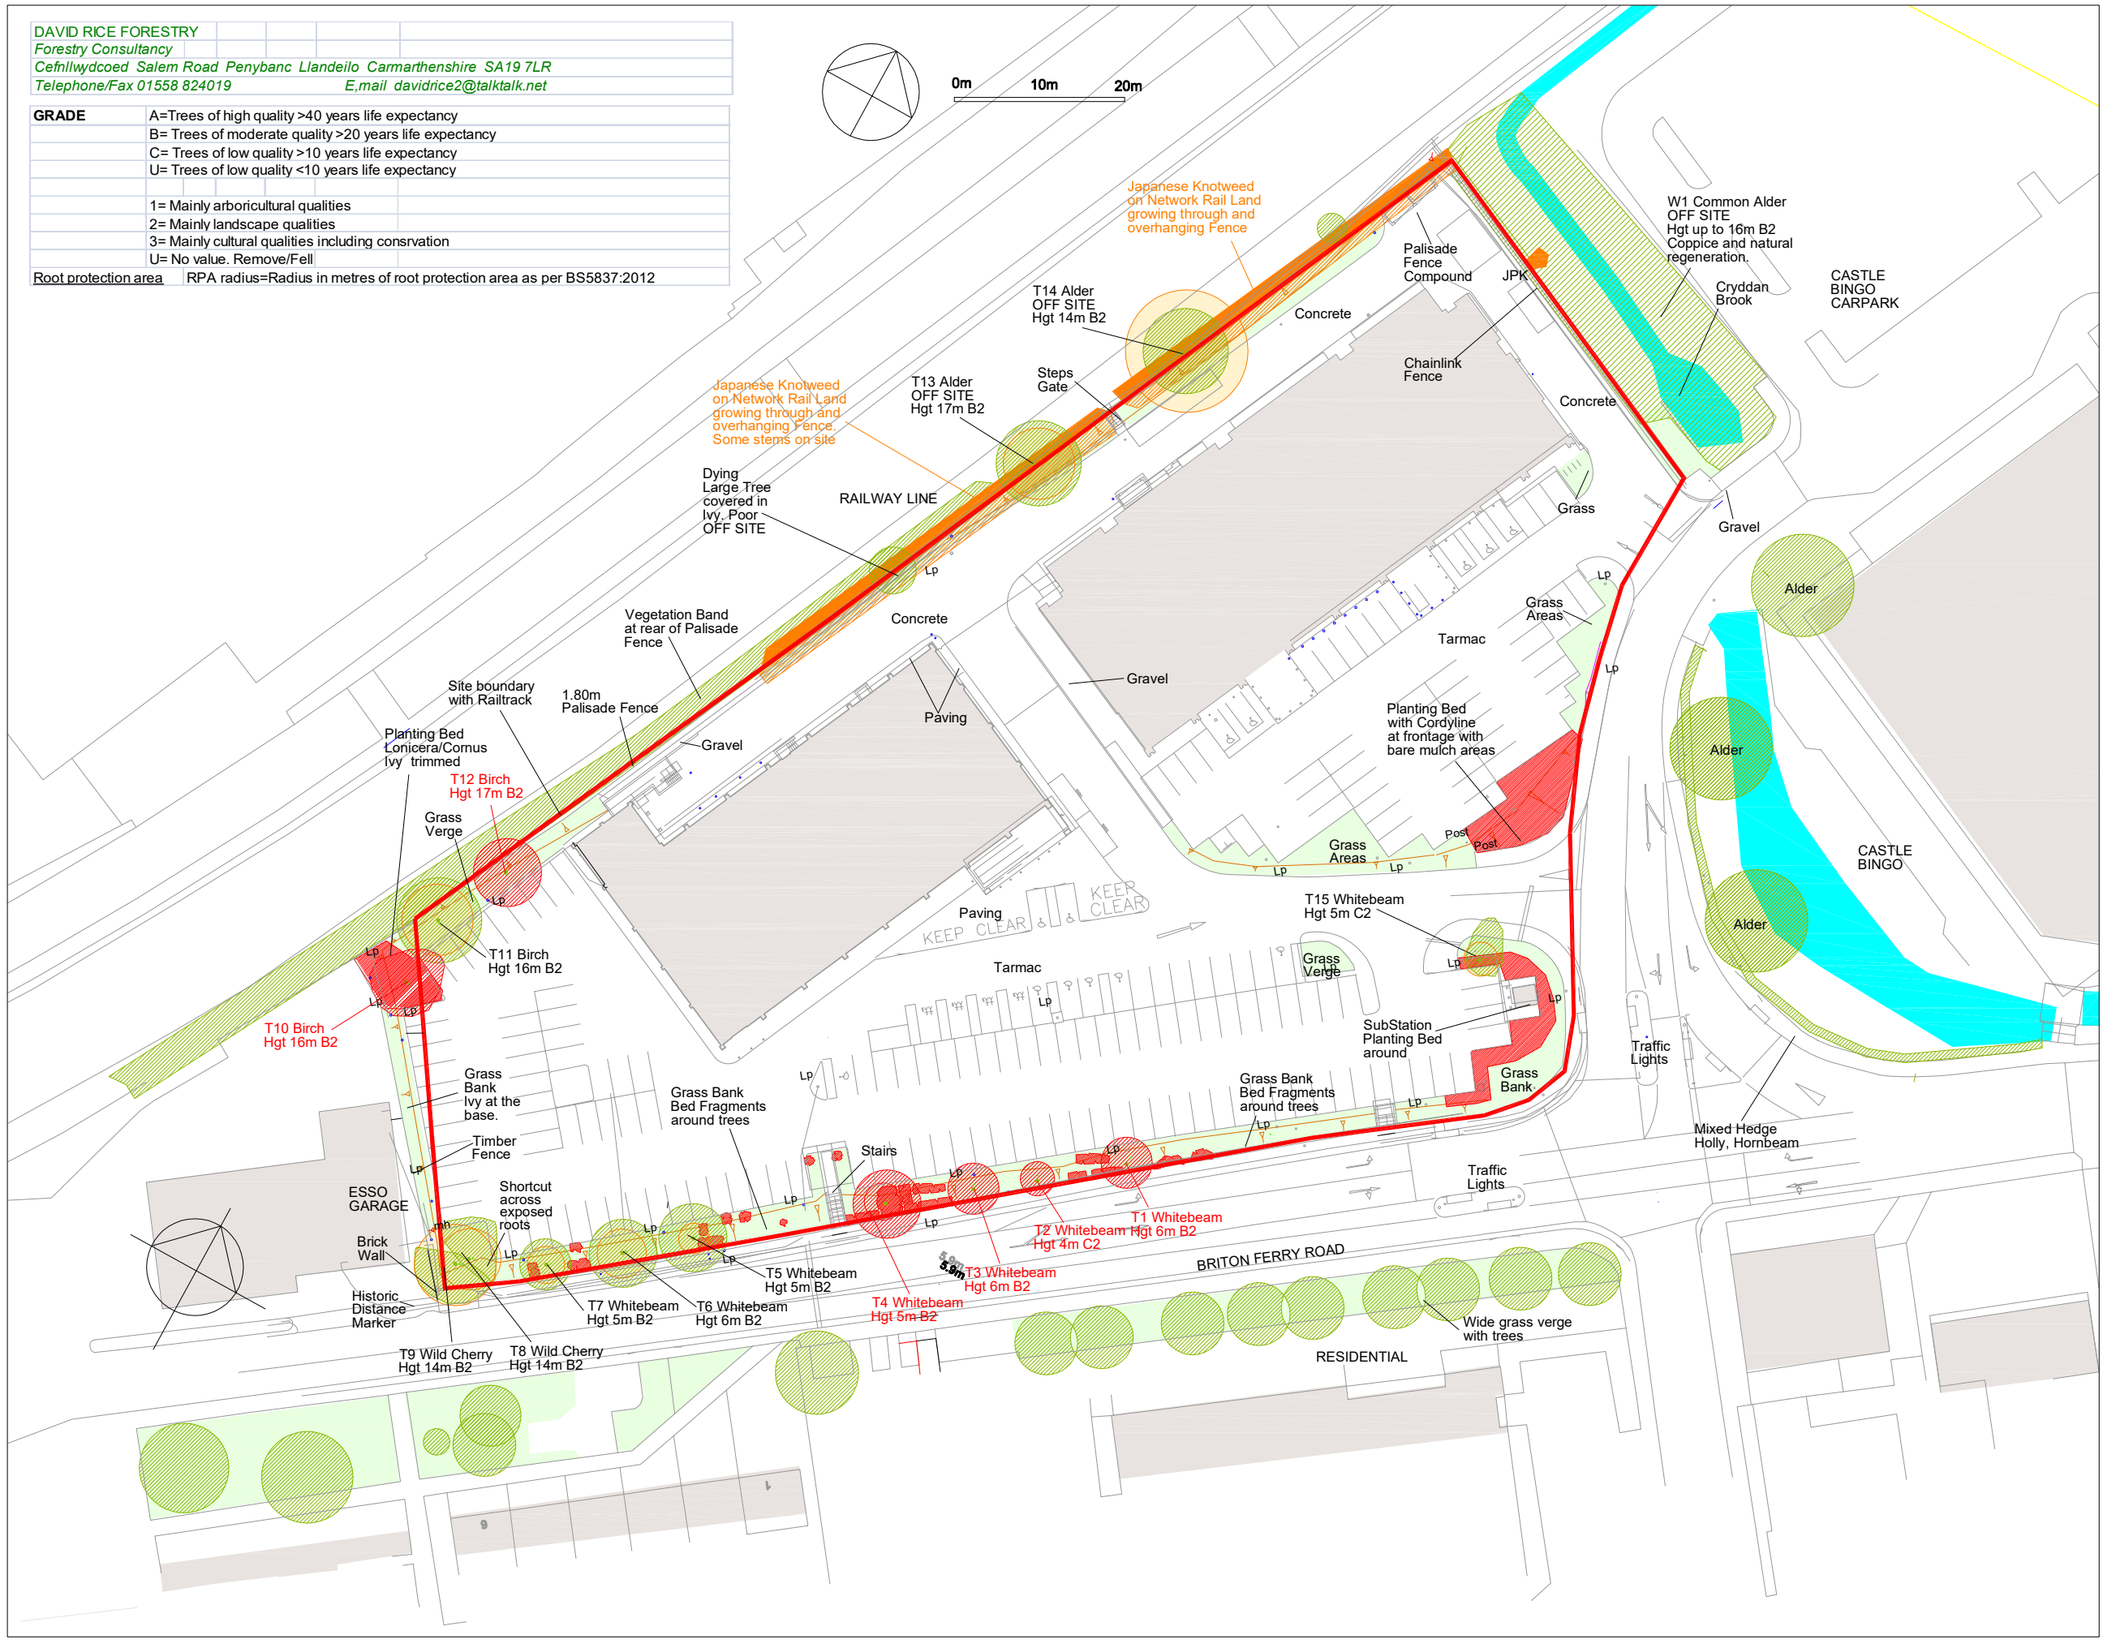

Root Protectiion Areas

Trees and Vegetation to be removed

Trees and Vegetation to be retained

Planting Beds to be removed

Grass Areas

Site Boundary

Japanese Knotweed Areas

Japanese Knotweed growing thro overhanging Network Rail fence. Some stems on site

CA BF 2022-01 rev A
9 January 2022
Minor revisions

David Rice Forestry
Cefnllwydcoed
Salem Road. Llandeilo
Carmarthenshire SA19 7LR
Tel 01558 824019
davidrice2@talktalk.net

Collated on to CAD base by
Corscadden Associates
77 Fairleigh Road
Cardiff. CF11 9JW
Tel 07966 423074
email ca@corscaddenassociates.com

Project
BRITON FERRY

Drawing Title
TREE SURVEY & EXISTING FEATURES

Scale
1:500 at A2

Date
31 Dec 2021

Drawing No
173 **CA BF 2022-01 rev A**