
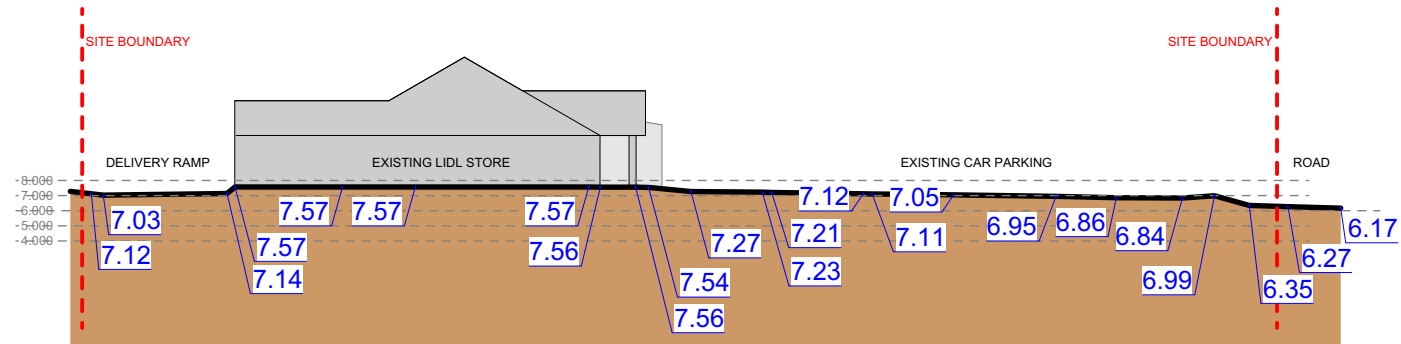
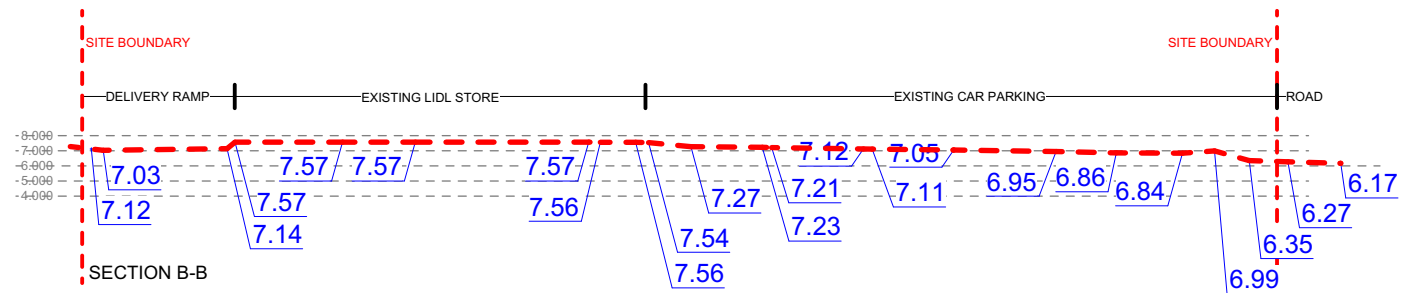
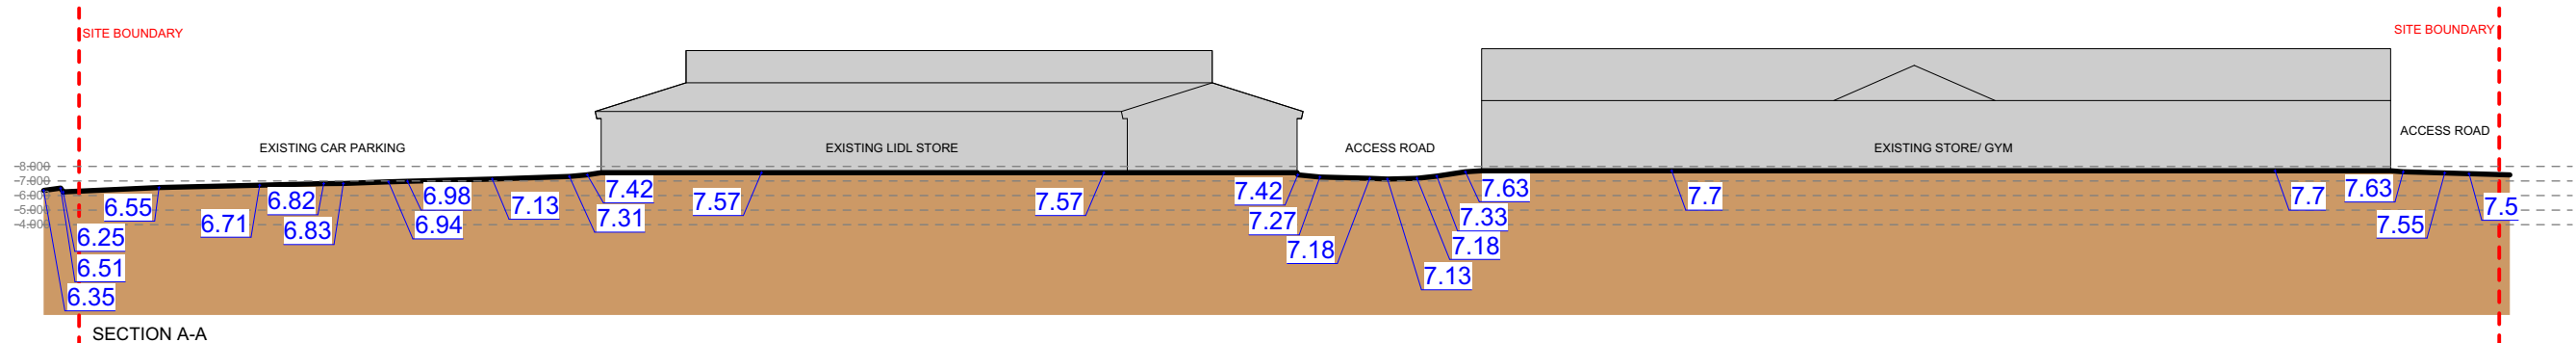


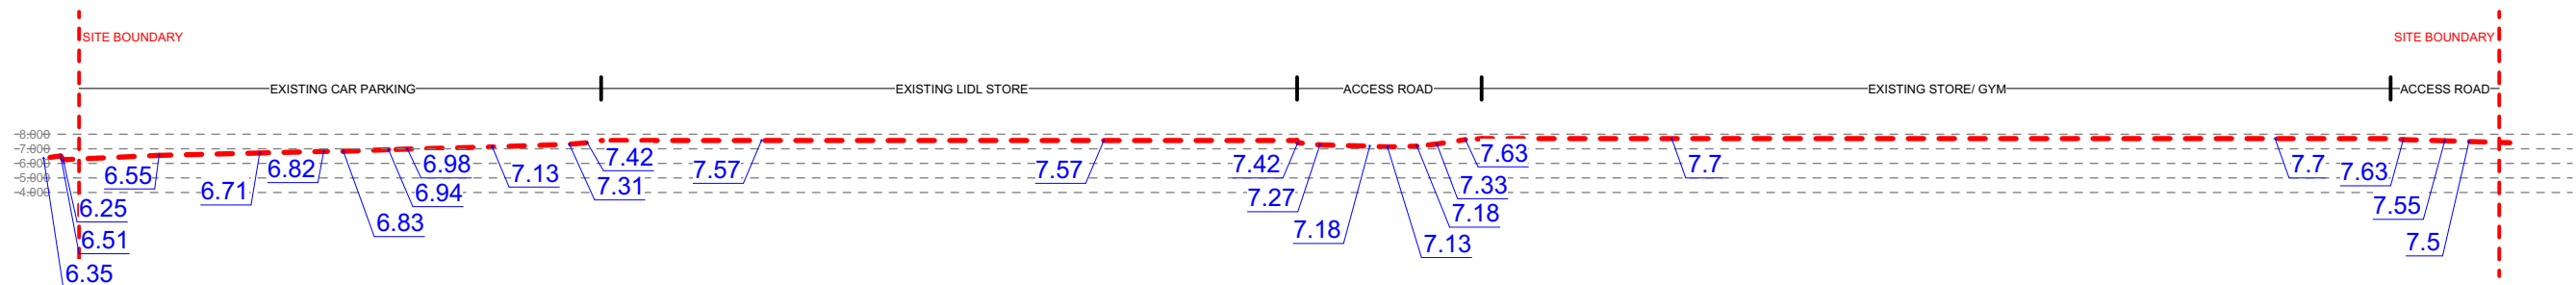

Rev.	Date	Description	Drawn

htcarchitects

York Place Studio
8 Britannia Street
Leeds
LS1 2DZ
T: 0113 244 3457

W: www.htcarchitects.co.uk
E: info@htcarchitects.co.uk

client
Lidl GB Ltd



project
Briton Ferry

drawing title
Existing Site Sections A-A, B-B

date December 2021
status Planning
scale 1:500 @ A3
drawn DS checked LS
job no. 2782 dwg no. P301 Rev. /

