


LH SIDE ELEVATION

EXISTING FINISHES TO OFFICE
EXTERNAL WALLS

GREY PANELS WITH RED
COLOURED FRAMING

PROPOSED FINISHES TO OFFICE
EXTERNAL WALLS

GREY PANELS WITH ANTHRACITE
COLOURED FRAMING TO MATCH
MAIN BUILDING

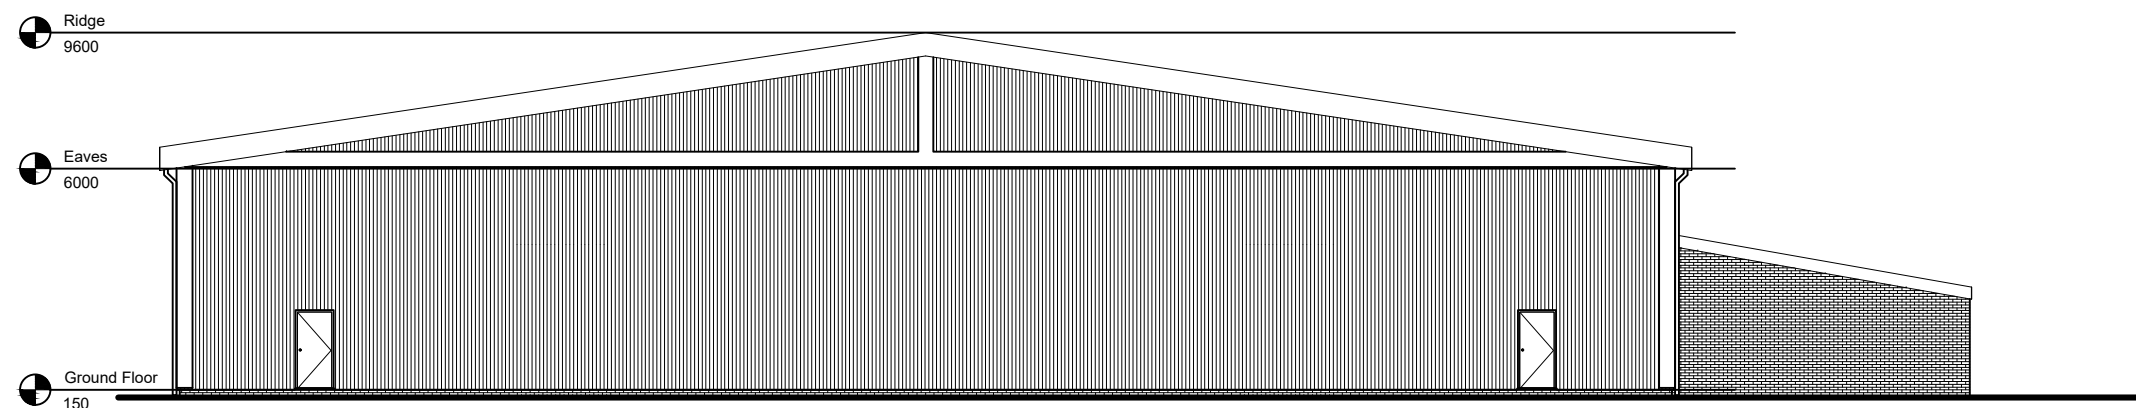

RH SIDE ELEVATION

EXISTING FINISHES

YELLOW COLOUR COATED STEEL
SHEETING WITH BROWN
COLOURED FLASHINGS

ROLLER DOORS - RED

PROPOSED FINISHES

GREY COLOUR COATED STEEL
SHEETING WITH ANTHRACITE
COLOURED FLASHINGS

ROLLER DOORS - ANTHRACITE GREY

Revision A 02.03.22
notes added to include the external
finishes to office walls

PETER JONES
TALBOT DESIGN SERVICES
mobile: 07817538014
email: jonespeter177@gmail.com

project title

Sonalyt Reclad Project

drawing title

SIDE ELEVATIONS

date

February 2022

scale

1:200

drawing No

SCP - 01 rev A