



South:

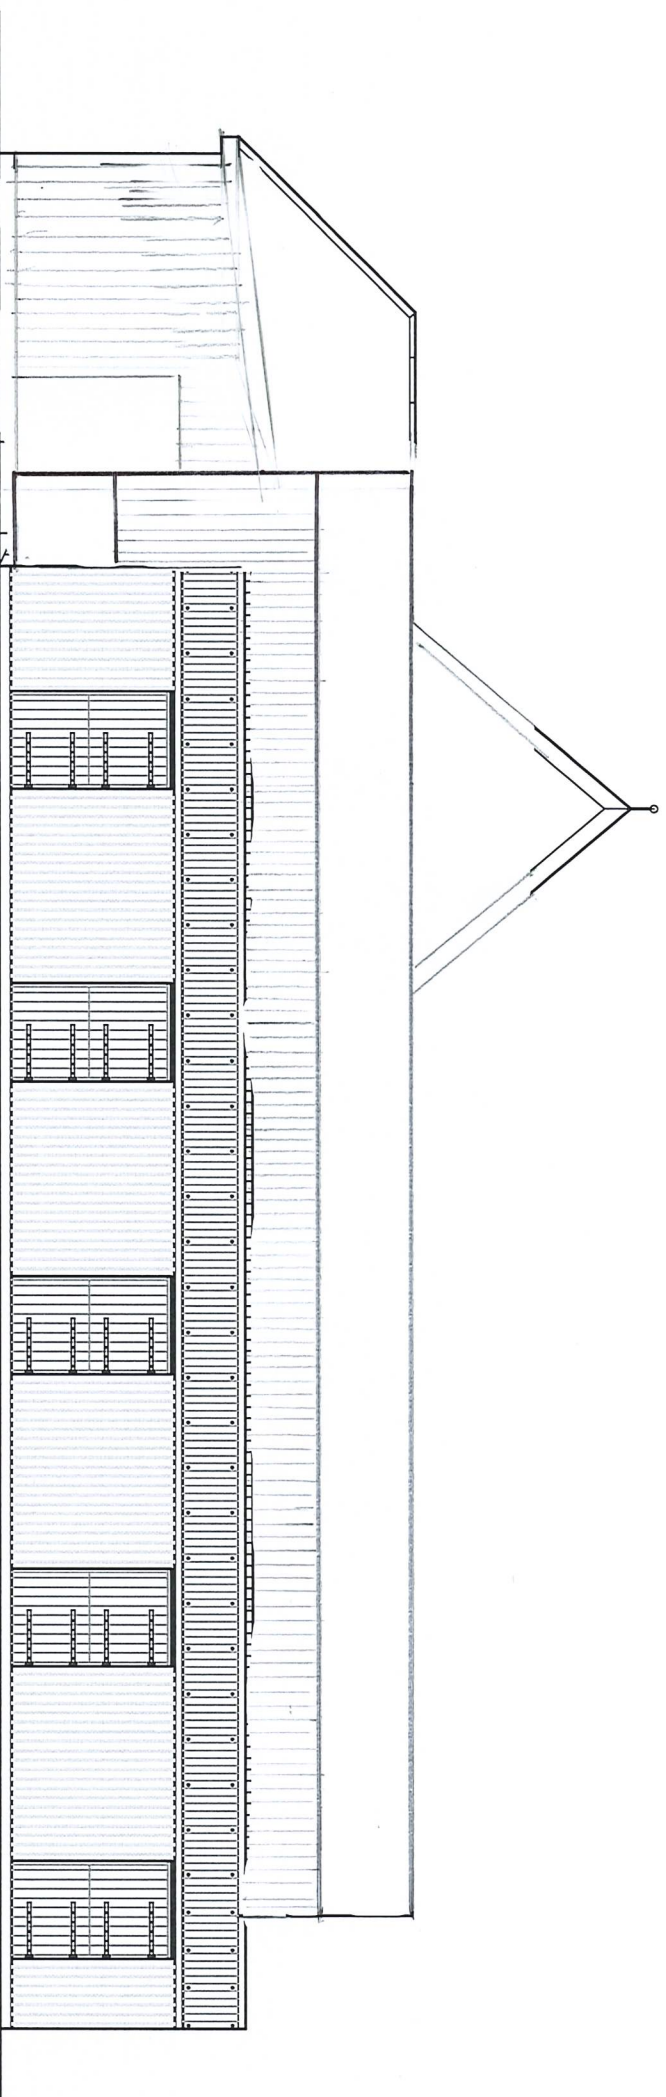

North:

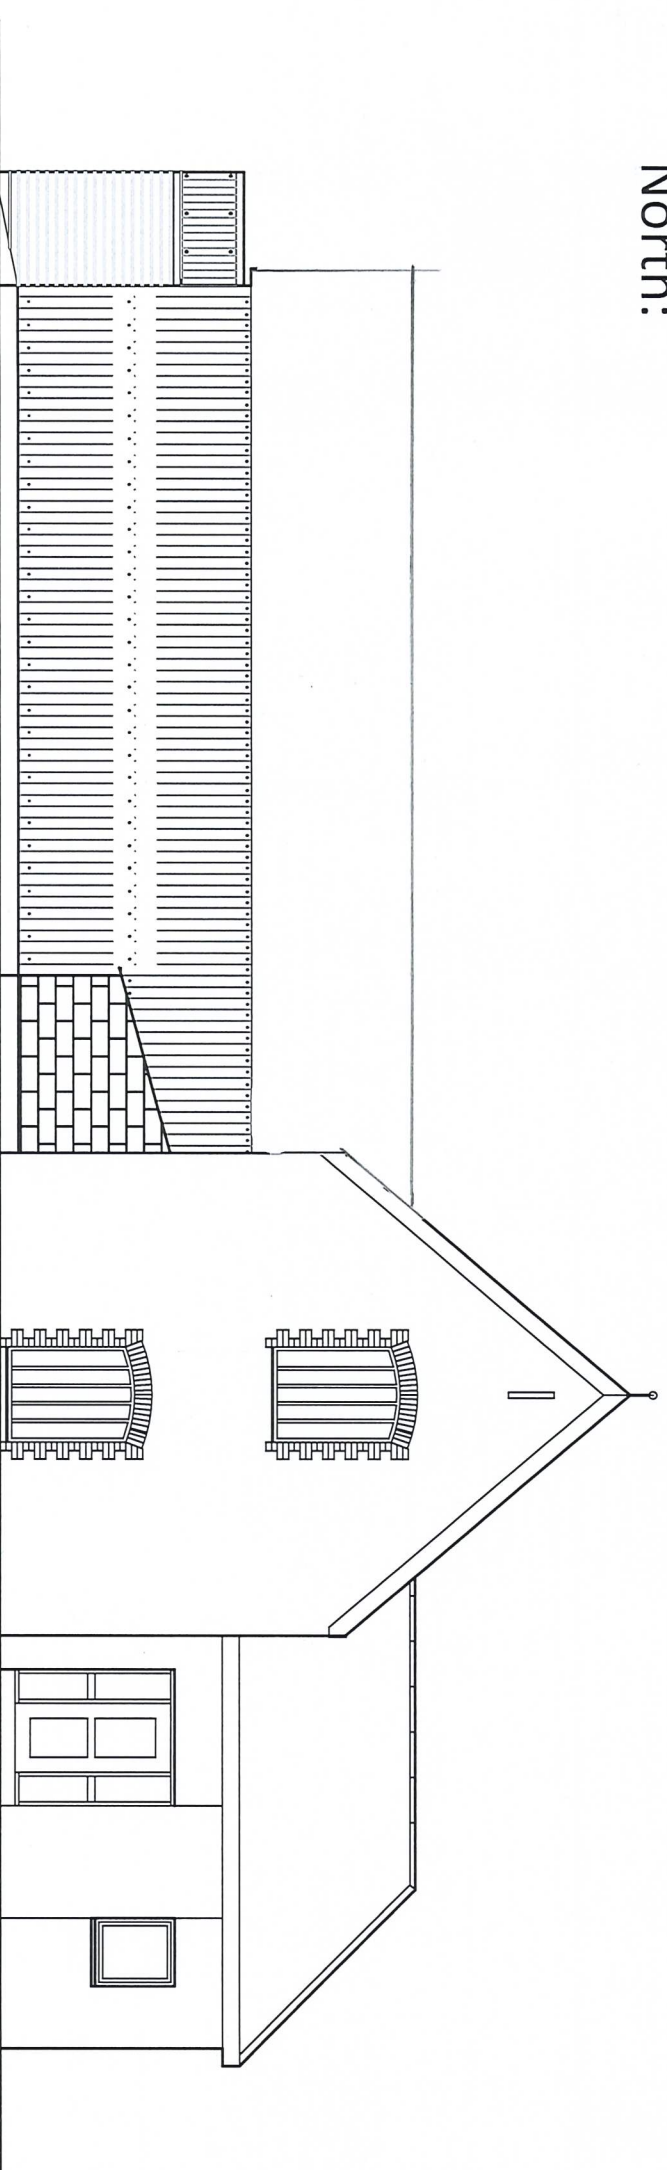

Client: Patrick Horgan 60 Pont neathvaughan Rd Glyneath Neath SA11 5NR	Title: <i>Side Elevation Proposed</i>	Proposal: REPLACEMENT AGGLOMERATE BUILDING ANDEN FARM, GLYNDEARTH		
		Scale: 1:100	Date: 20/08/2021	Page No: 4/4
		Page No: 4/4	PHS 1	