




Front (south east) Elevation

Materials:
Roofs - slates, blue black clay ridge tiles, corrugated metal sheet
Walls - natural stonework with brickwork detailing to reveals, smooth concrete painted rendered finish,
timber cladding natural finish
Windows and Doors - painted timber
Rainwater goods - black upvc
Hard Landscaping - natural sandstone paving slabs, tarmacadam.

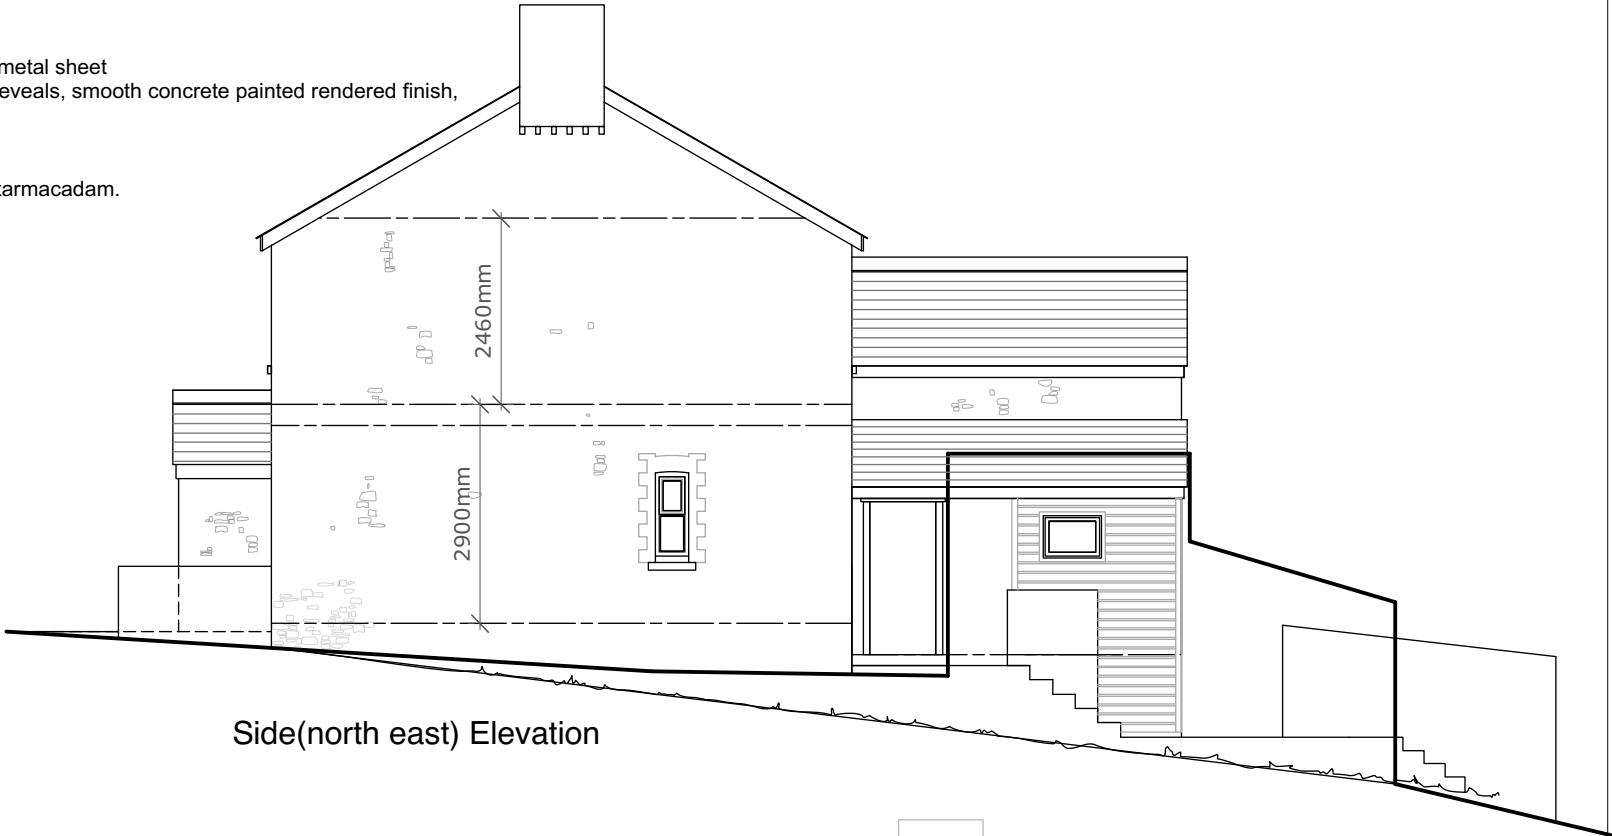

Side(north east) Elevation



Rear (north west) Elevation



Side(south west) Elevation

Existing Elevations- scale 1:100



Notes
This drawing is copyright of Hoole & Walmsley and may not be reproduced in whole or in part without the written permission of the architect.

Do not scale from this drawing. All dimensions in millimetres unless otherwise shown.
All dimensions to be checked on site and any discrepancies reported to Hoole and Walmsley for clarification before pricing / work proceeds.
Any ambiguities or discrepancies within this drawing or between this drawing and any other information given elsewhere must be reported to Hoole and Walmsley for clarification before pricing / work proceeds.
All drawings to be read in conjunction with other Hoole and Walmsley drawings and specification and with relevant Engineer's and Consultant / Specialist / Manufacturers work packages as appropriate.

All works carried out in accordance with the latest British Standards and appropriate codes of practice as a minimum.
All works carried out must comply with the latest Building Regulations and are to be carried out in compliance with the conditions set out by LPA

Key

Revisions		
Rev	Description	Date
A -		

STAGE: Planning
PROJECT NAME: Nantfyedw House, Nantfyedw Farm, Cwmmer

CLIENT: Rachel Connick & Lyn Howells

Drawing Title: Existing Elevations

Job no: 21056

Drawing No	Revision	Scale	Date
P301		1:100@A3	01.03.2022
Drawn by KH	Checked by		

hoole & walmsley
ARCHITECTS
HOOLE STUDIO LTD.

17 Baker St., Abergavenny,
Monmouthshire NP7 5BB
Tel: 01873 812509/ 07894987953
Email: karen@hoolestudio.com