



REVISIONS		DATE	INL	CHD

**Kenfig Industrial Estate, Margam,
Port Talbot, SA13 2PE
Tel: 01656 747340
Fax: 01656 747375
e-mail: technical@wernick.co.uk
Web-site: www.wernick.co.uk**


PROJECT TITLE
NEW BRITON FERRY HIRE DEPOT

CONTRACT NO.	DRAWING NO.
	WHBF/1/005


WB511

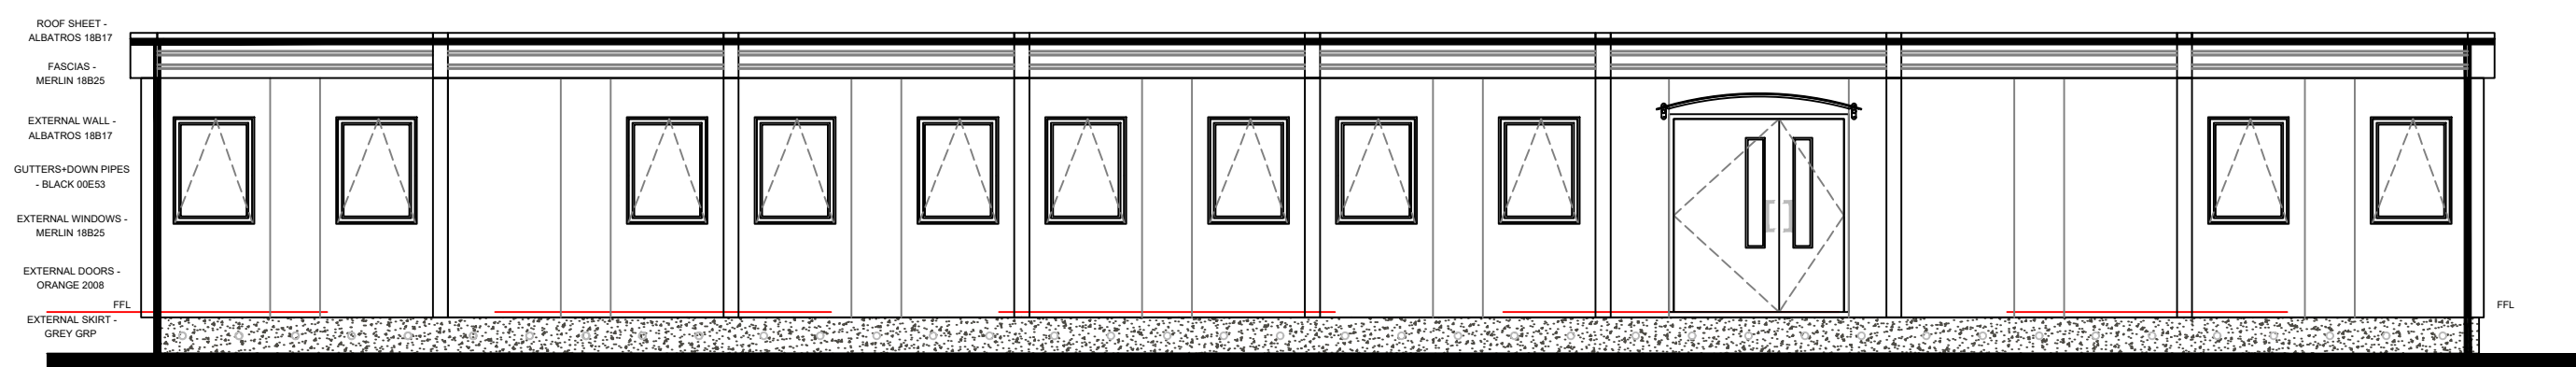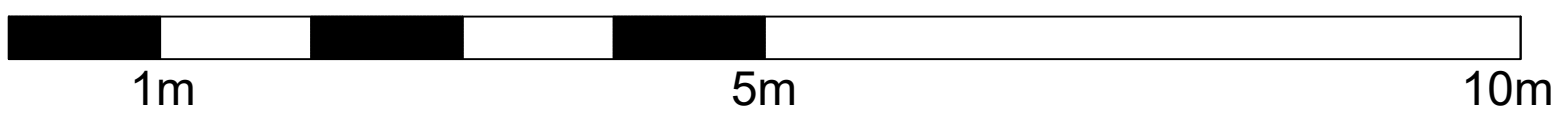


ELEVATION 01

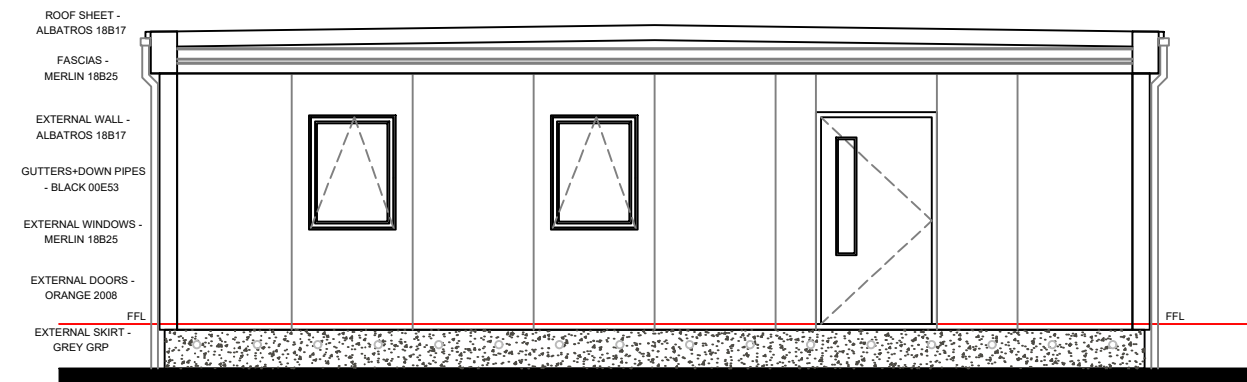

ELEVATION 03

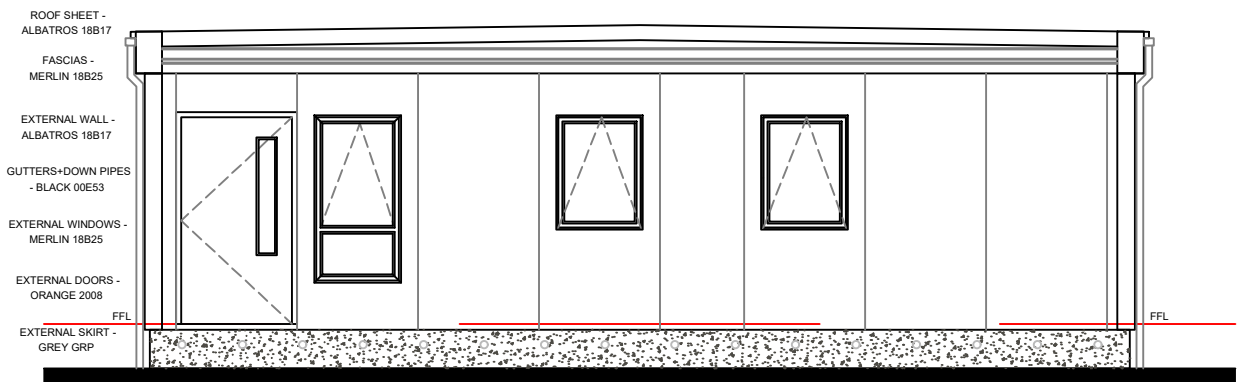

ELEVATION 04

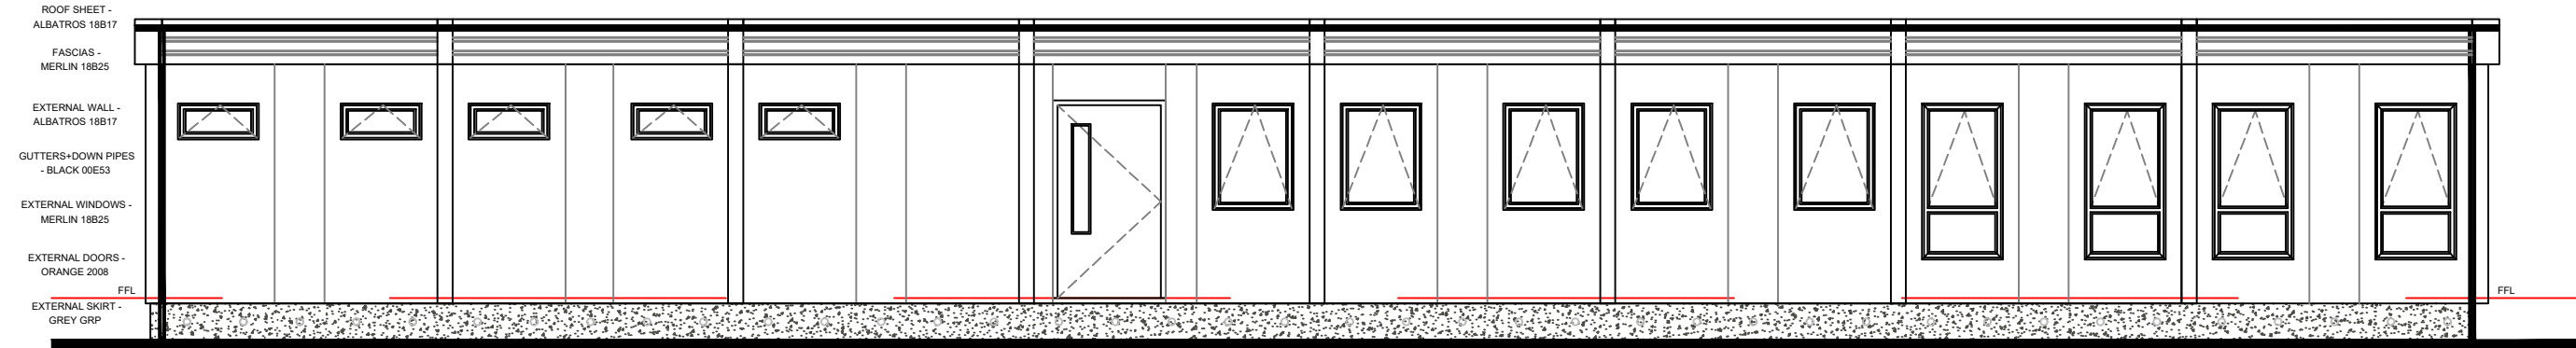

ELEVATION 02



External wall finish -	Plastisol -	Albatros -	18B17
Roof Facias -	Plastisol -	Merlin -	18B25
Roof Sheeting -	Kingspan -	Albatros -	18B17
Gutters and Downpipes -	UPVC -	Black -	00E53
External Skirt -	GRP -	Grey -	
Windows -	Aluminium -	Merlin -	18B25
External Doors -	Metador -	Orange -	00B28
	Handles -	S/S -	
	Panic Hardware to escape doors.		
Canopy -	Polycarbonate -	Clear -	
	Frame -	Silver -	

Internal wall finish -	Vinyl faced p/b -	White	OE055
Internal Doors -	Self Finished	Laminate -	RAL 2008
Suspended Ceiling -	Self Finished	White -	OE055
Ceiling Trims -	Primed	White -	OE055
Skirtings -	Painted	Dark Grey -	18B25
Door Frames -	Painted	Dark Grey -	18B25
Architraves -	Painted	Dark Grey -	18B25
Carpets General -	Typhoon sheet cord	Dove Grey	
Reception -	Stockdale Barrier -	Charcoal	
Yard Foreman-	Stockdale Barrier -	Charcoal	
Vinyl -	Polysafe -	Light Grey	
Kitchen Fixtures -	Richmond Range	Orange Doors.	
Worktops -	Odyssey	Lima Surf.	
Toilet Cubicles -	Melamine -	Merlin grey, Orange doors	