
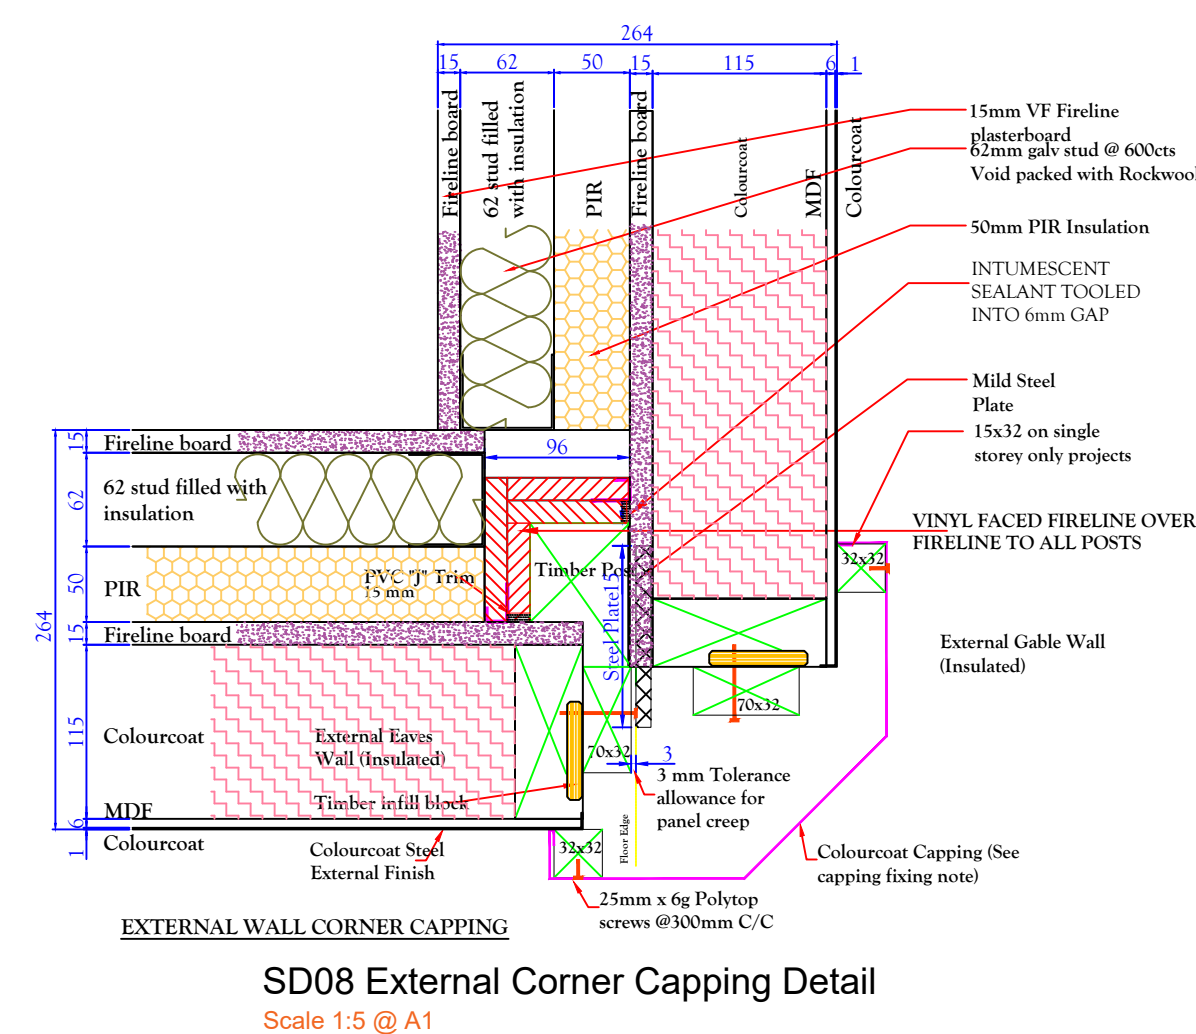
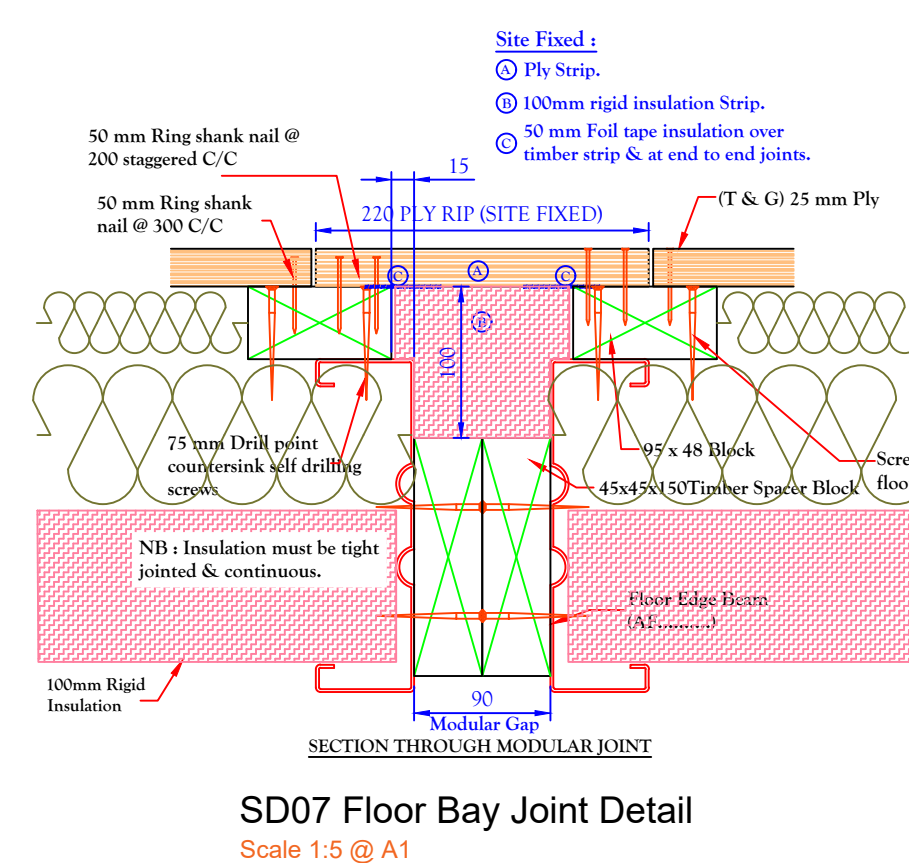
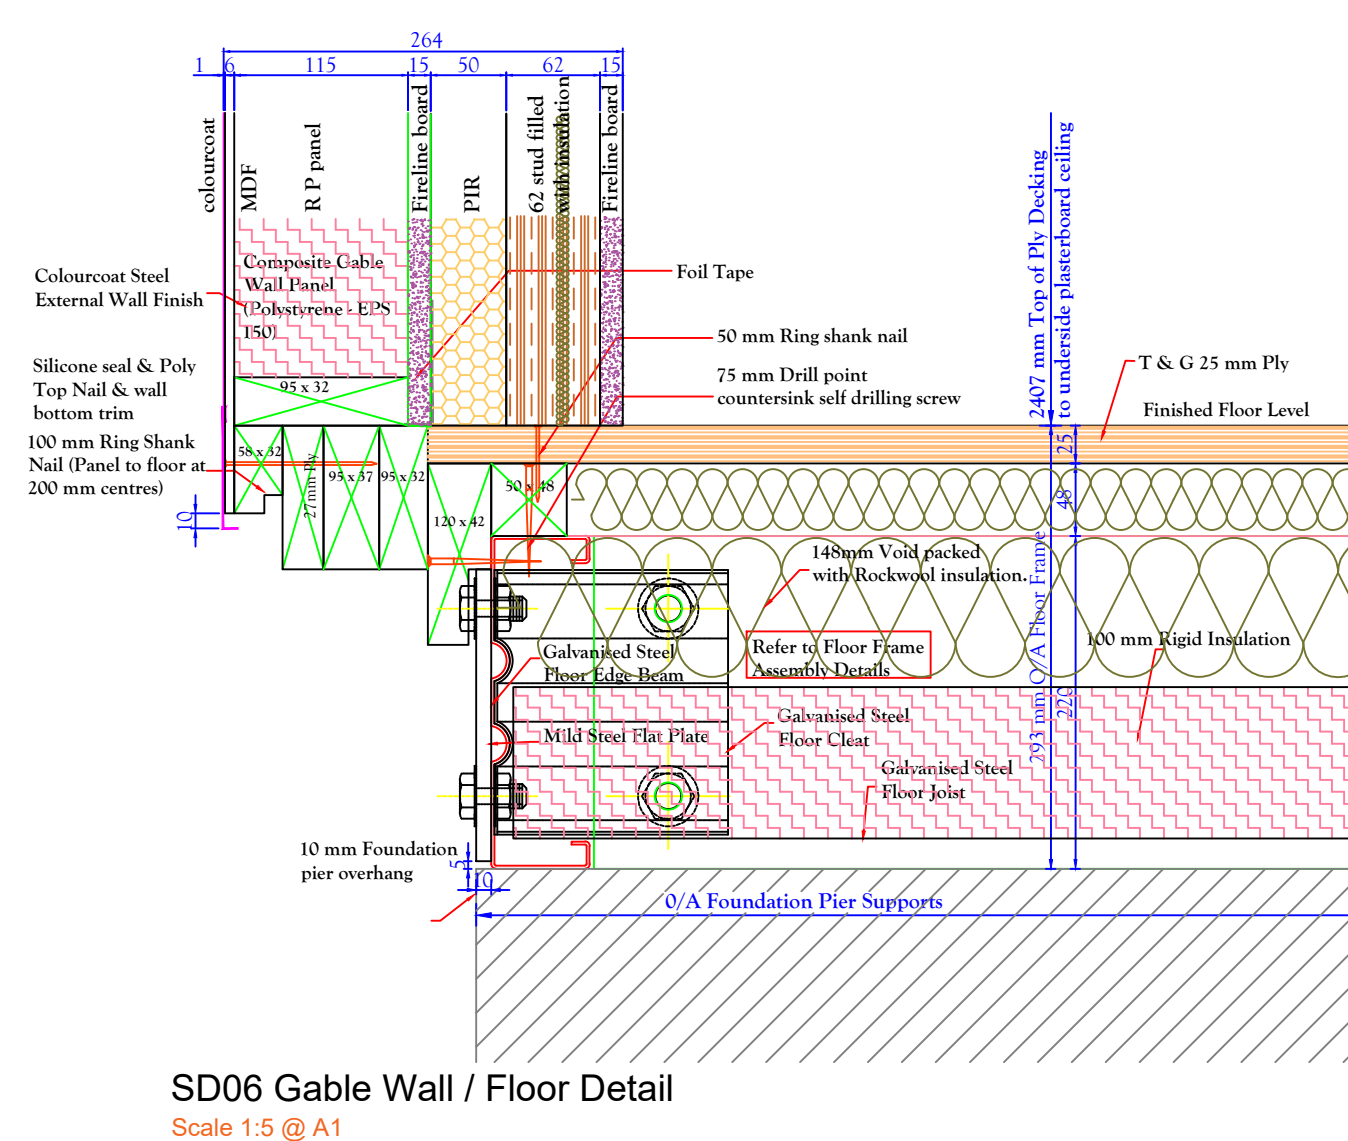
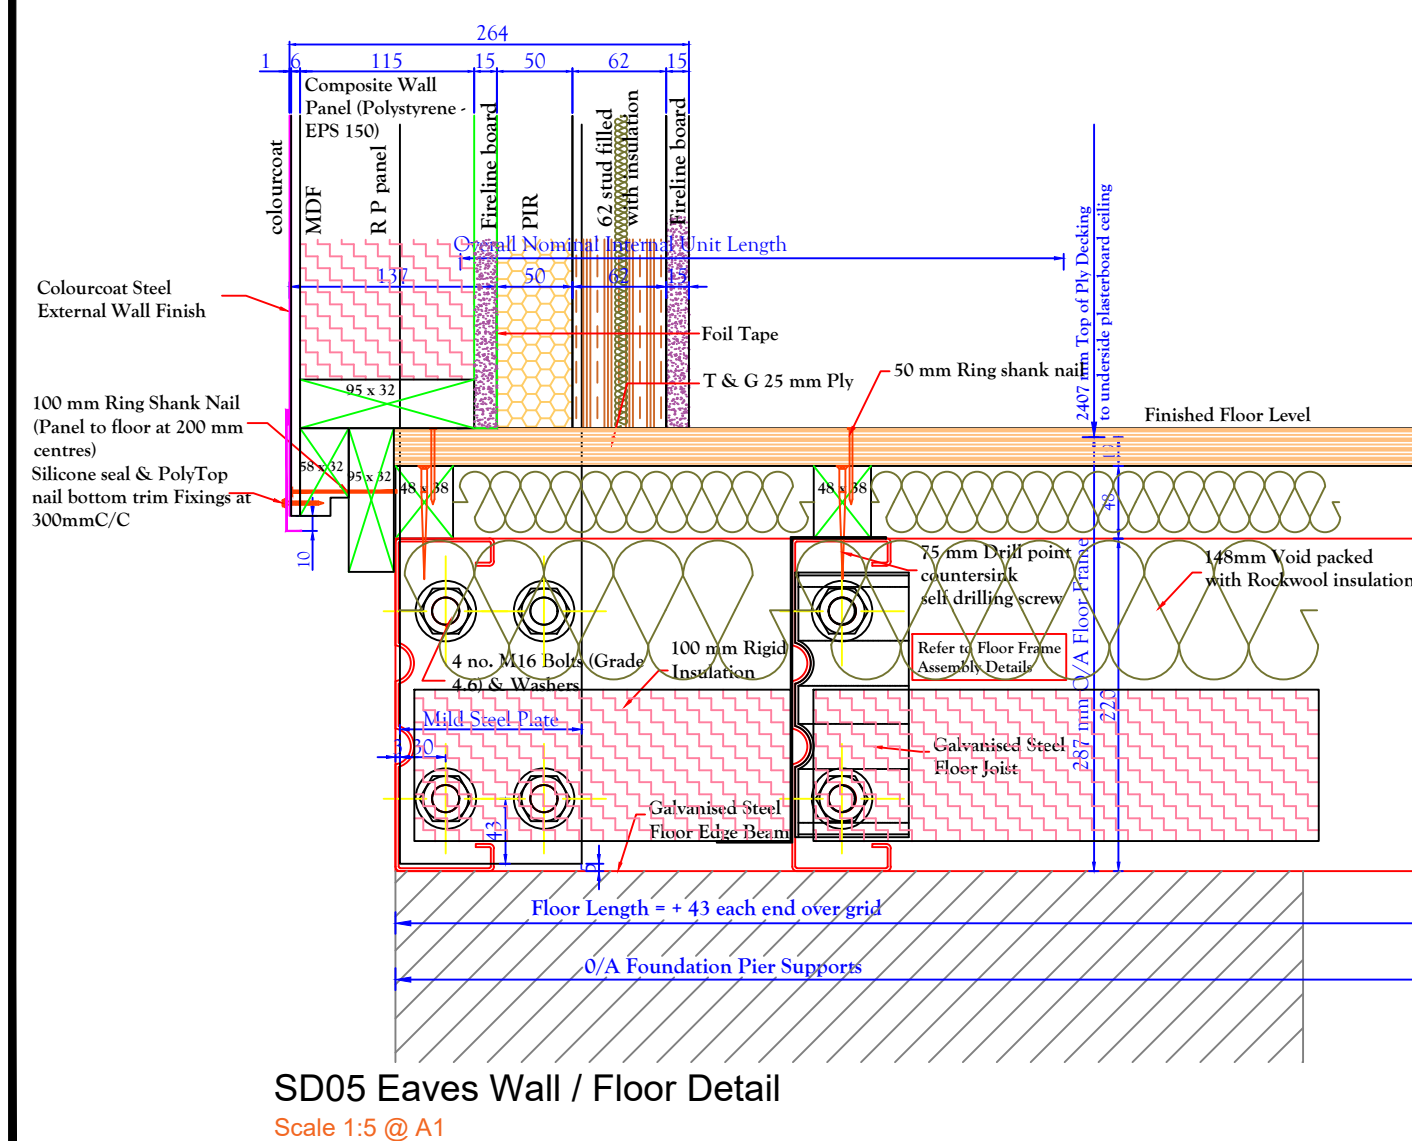
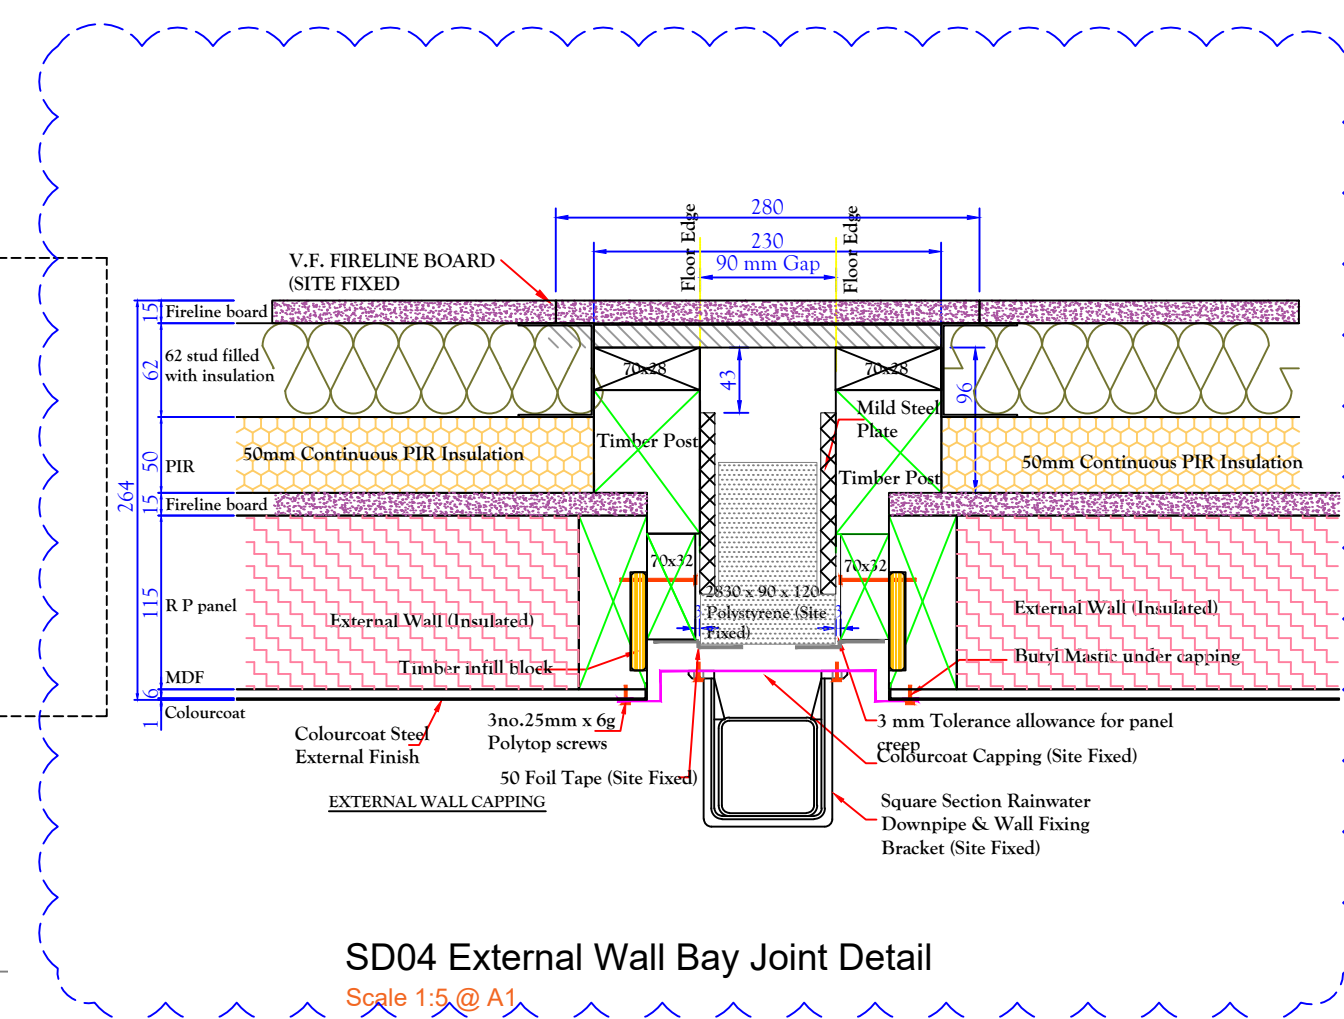
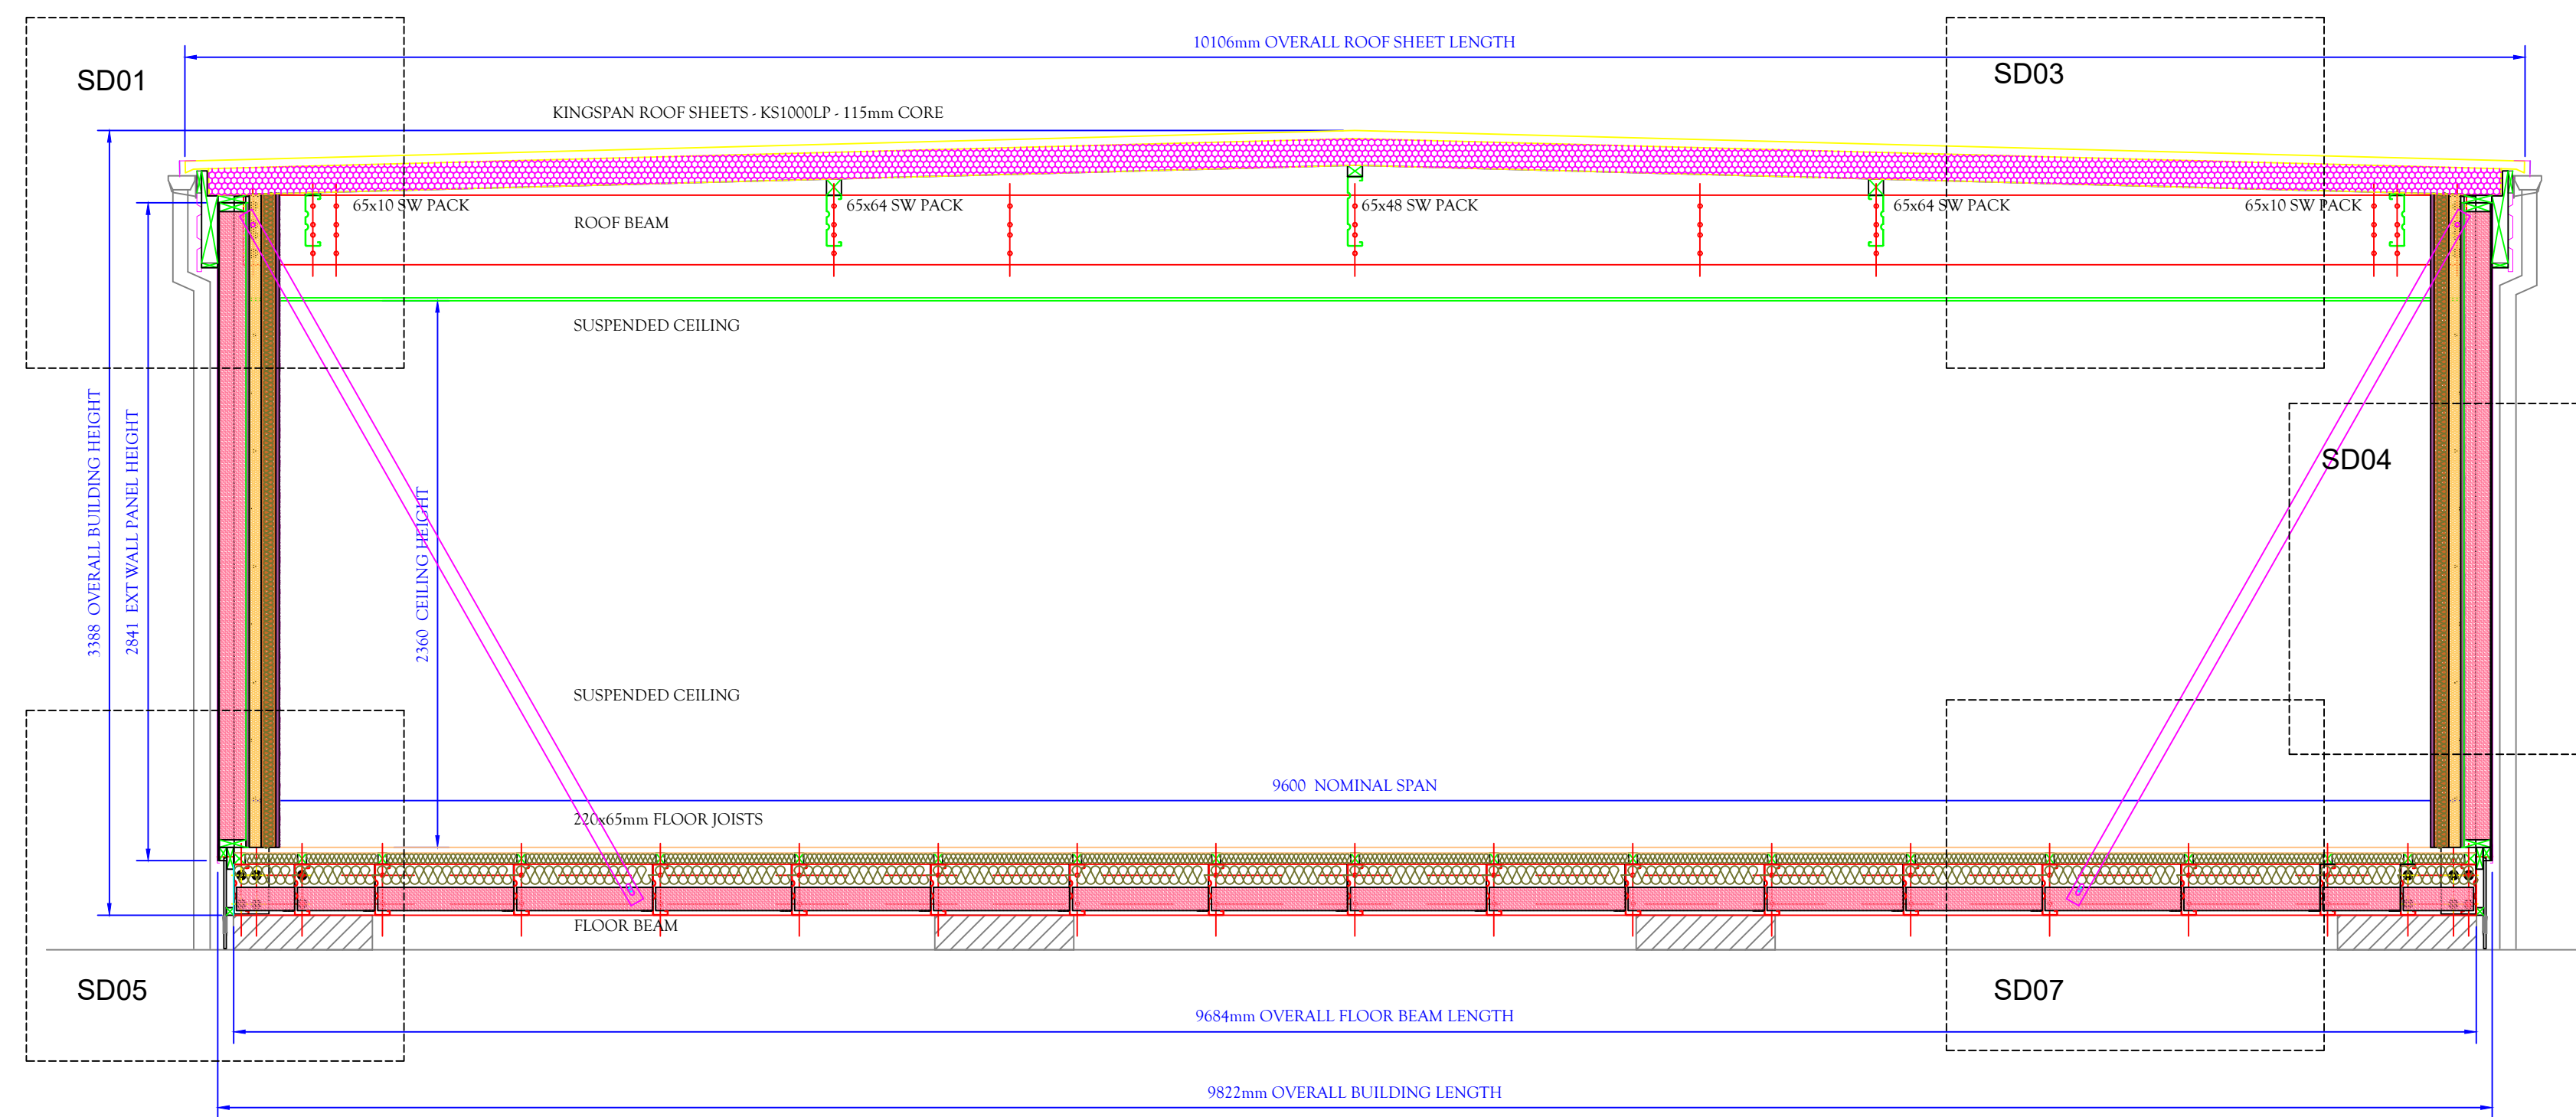
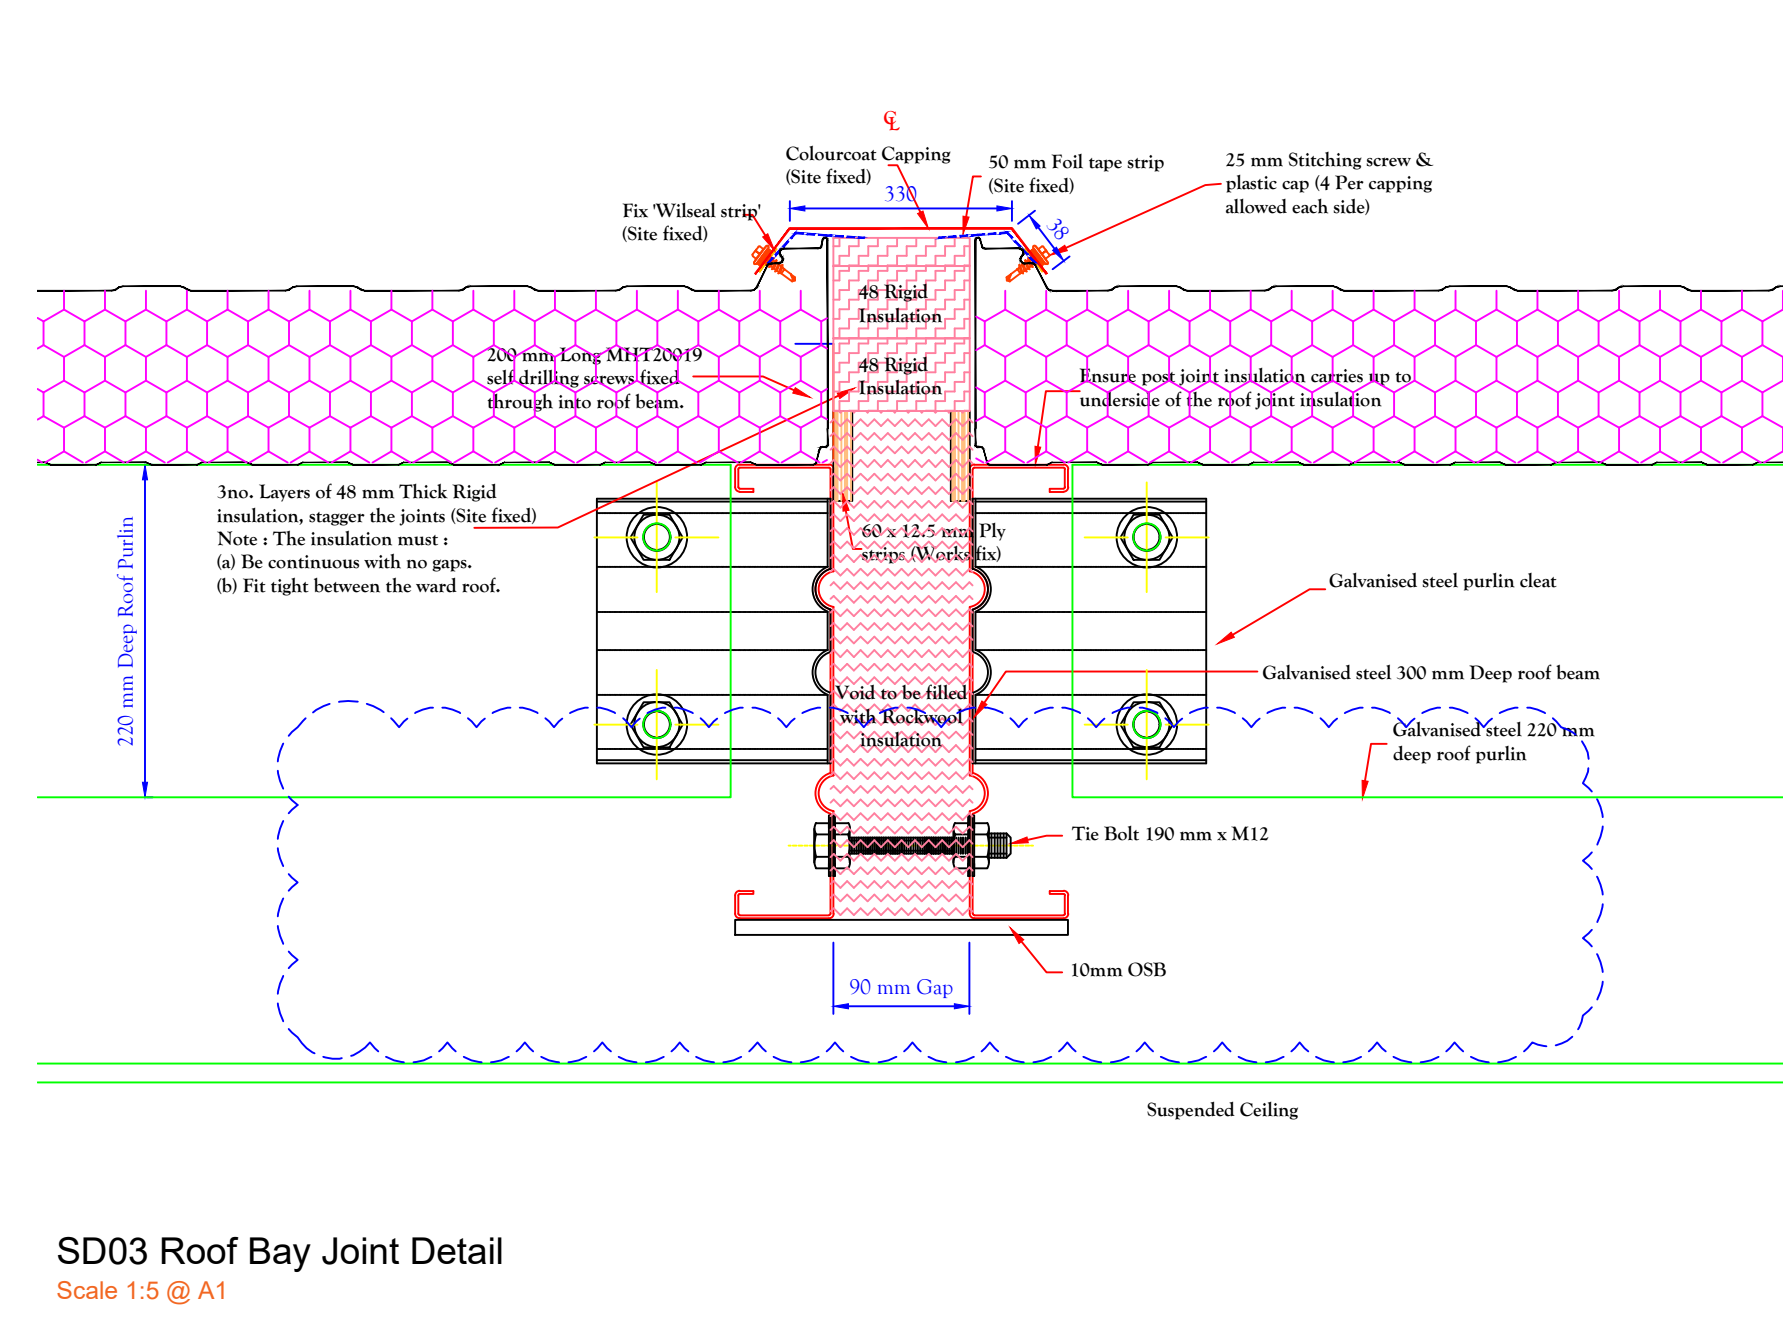
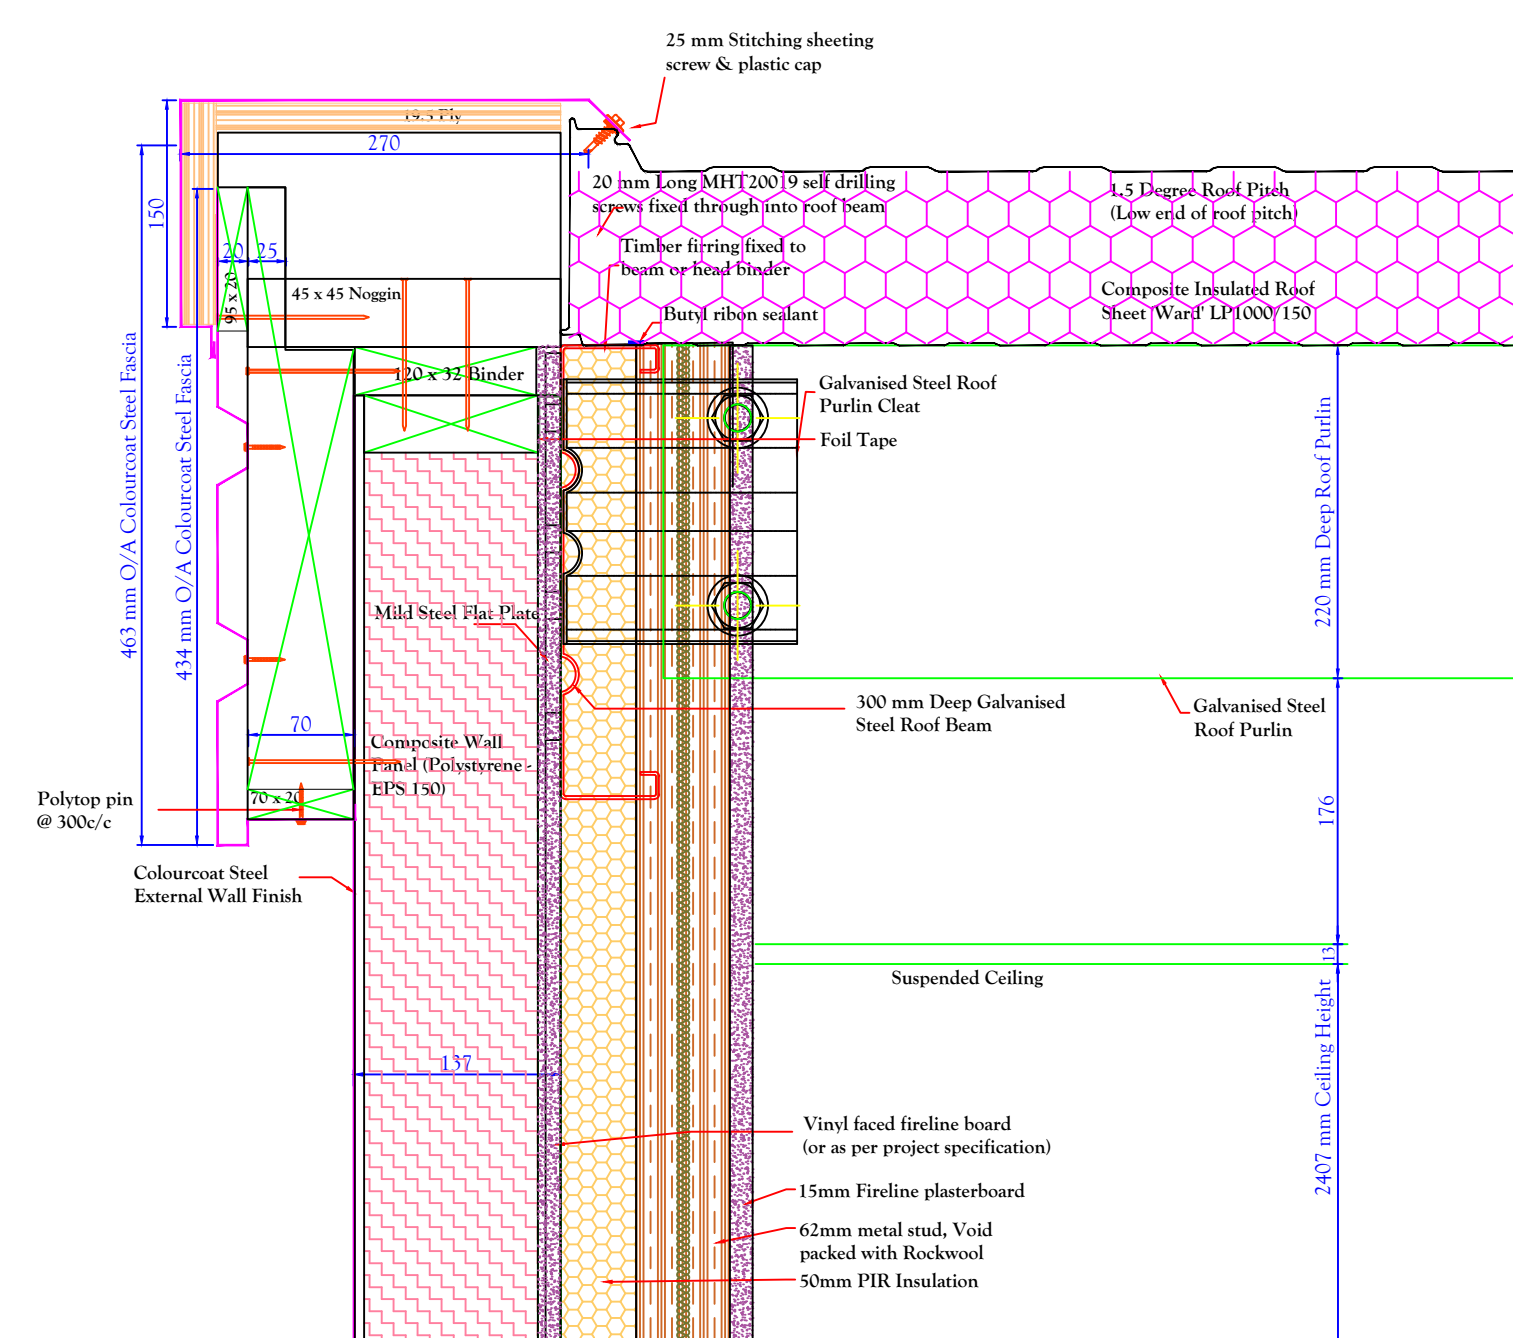


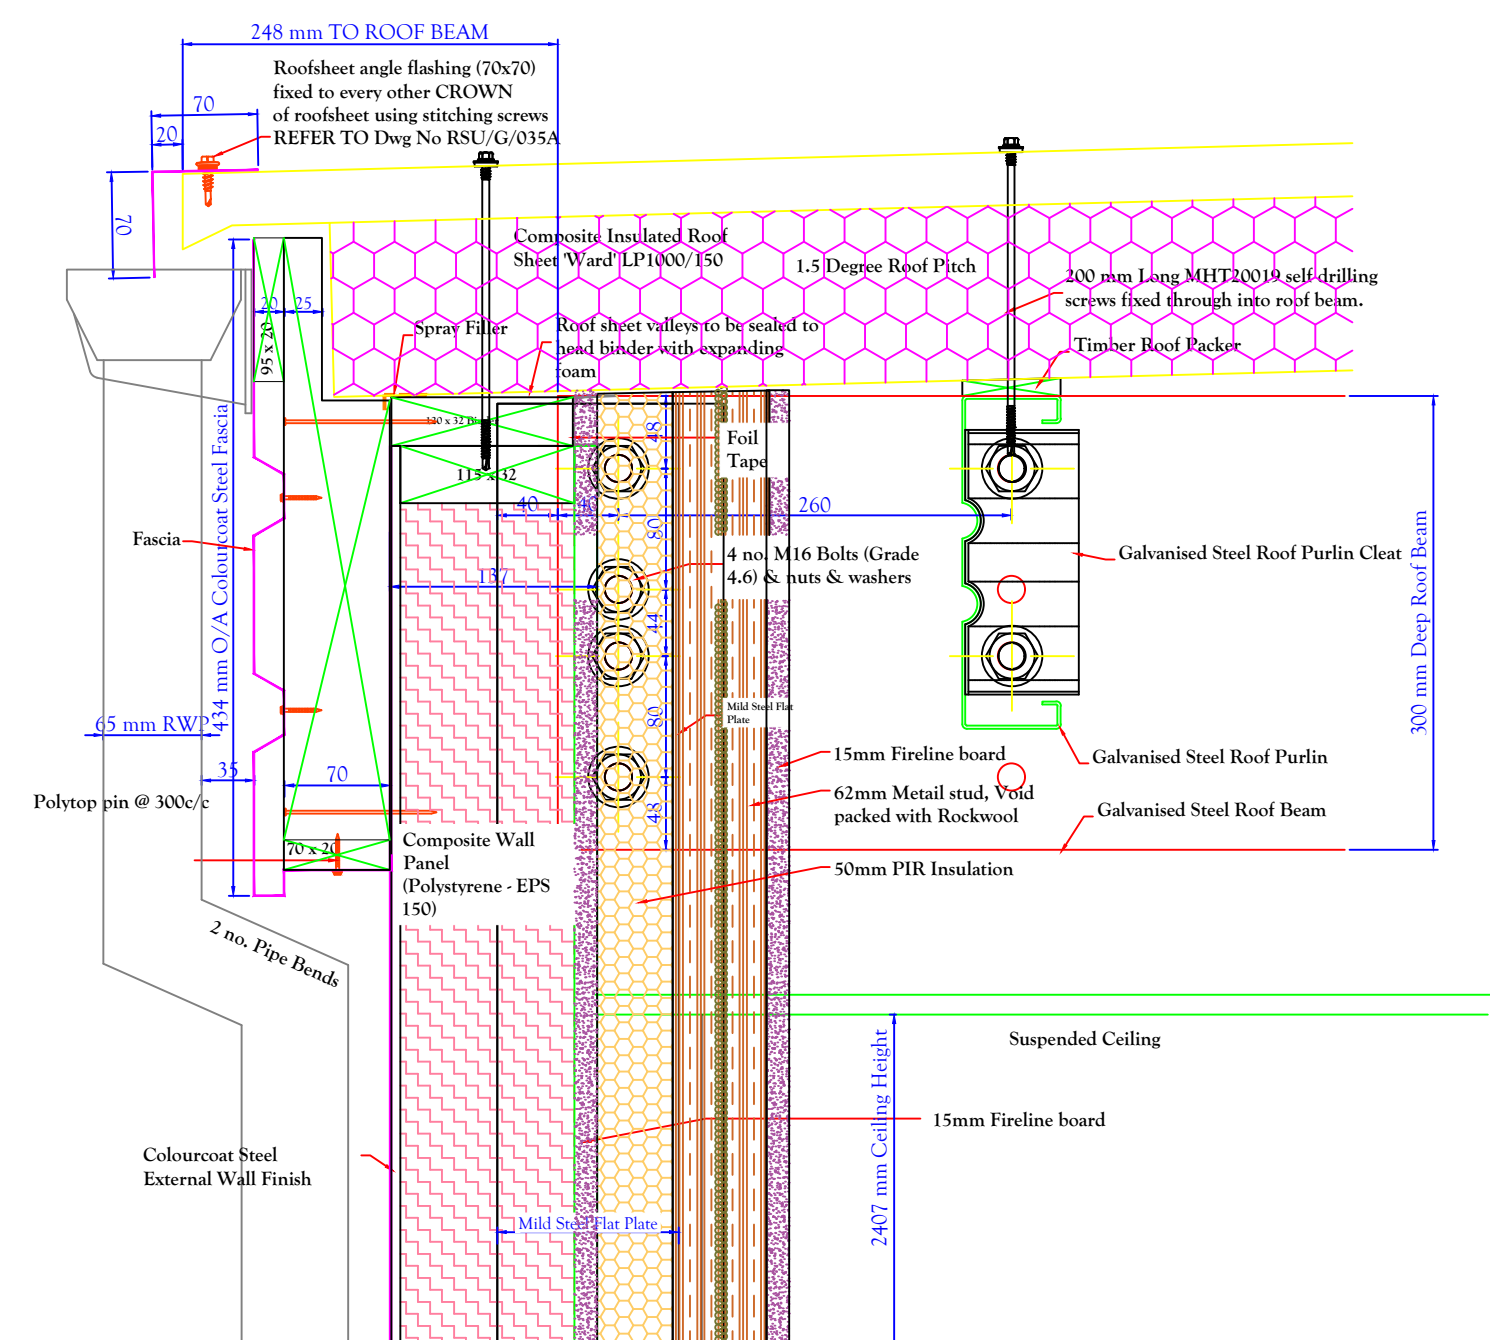

THESE DRAWINGS ARE WERNICKS COPYRIGHT AND MAY NOT BE REPRODUCED.
FIGURED DIMENSIONS ARE TO BE TAKEN IN PREFERENCE TO SCALED MEASUREMENTS.

[illegible]

NOTES

APPROVED FOR
CONSTRUCTION

AUTHORISED: DP
DATE: 02/12/21

SCHEDULING ISSUE

Date: _____ By: _____ Rev: _____
To: _____
Purpose: _____

SCHEDULING ISSUE

Date: _____ By: _____ Rev: _____
To: _____
Purpose: _____

Wernick®
BUILDINGS

TECHNICAL SERVICES DEPARTMENT

Kenfig Industrial Estate, Margam,
Port Talbot, SA13 2PE
Tel: 01656 747340
Fax: 01656 747375
e-mail: technical@wernick.co.uk
Web-site: www.wernick.co.uk

CLIENT

WERNICK GROUP

PROJECT TITLE

BRITON FERRY HIRE DEPOT

DRAWING TITLE

Section and Details

DRAWN AJB	CHECKED RG	USER
ORIGINAL SCALE 1:5 / 1:25 @ A1		DATE 25/11/21
CONTRACT NO. 21045	DRAWING NO. 11547-P1-008 B	

Wernick
GROUP

WB511