


- 0.6m max high retaining wall.
- 2.2m max high retaining wall.
- OPEN BOUNDARY WITH NO ENCLOSURE.
- REMOVE LENGTH OF P&W MESH FENCE.
- REMOVE LENGTH OF P&W MESH FENCE & GATE.
- 1.8M HIGH CLOSE BOARDED TIMBER FENCE, SEE DETAIL.
- PEDESTRIAN VISION SPLAYS 2.4M BY 2.4M, WHERE NO OBSTRUCTION OVER 600MM IN HEIGHT BE ERECTED

© copyright
All dimensions must be checked on site and not scaled from this drawing

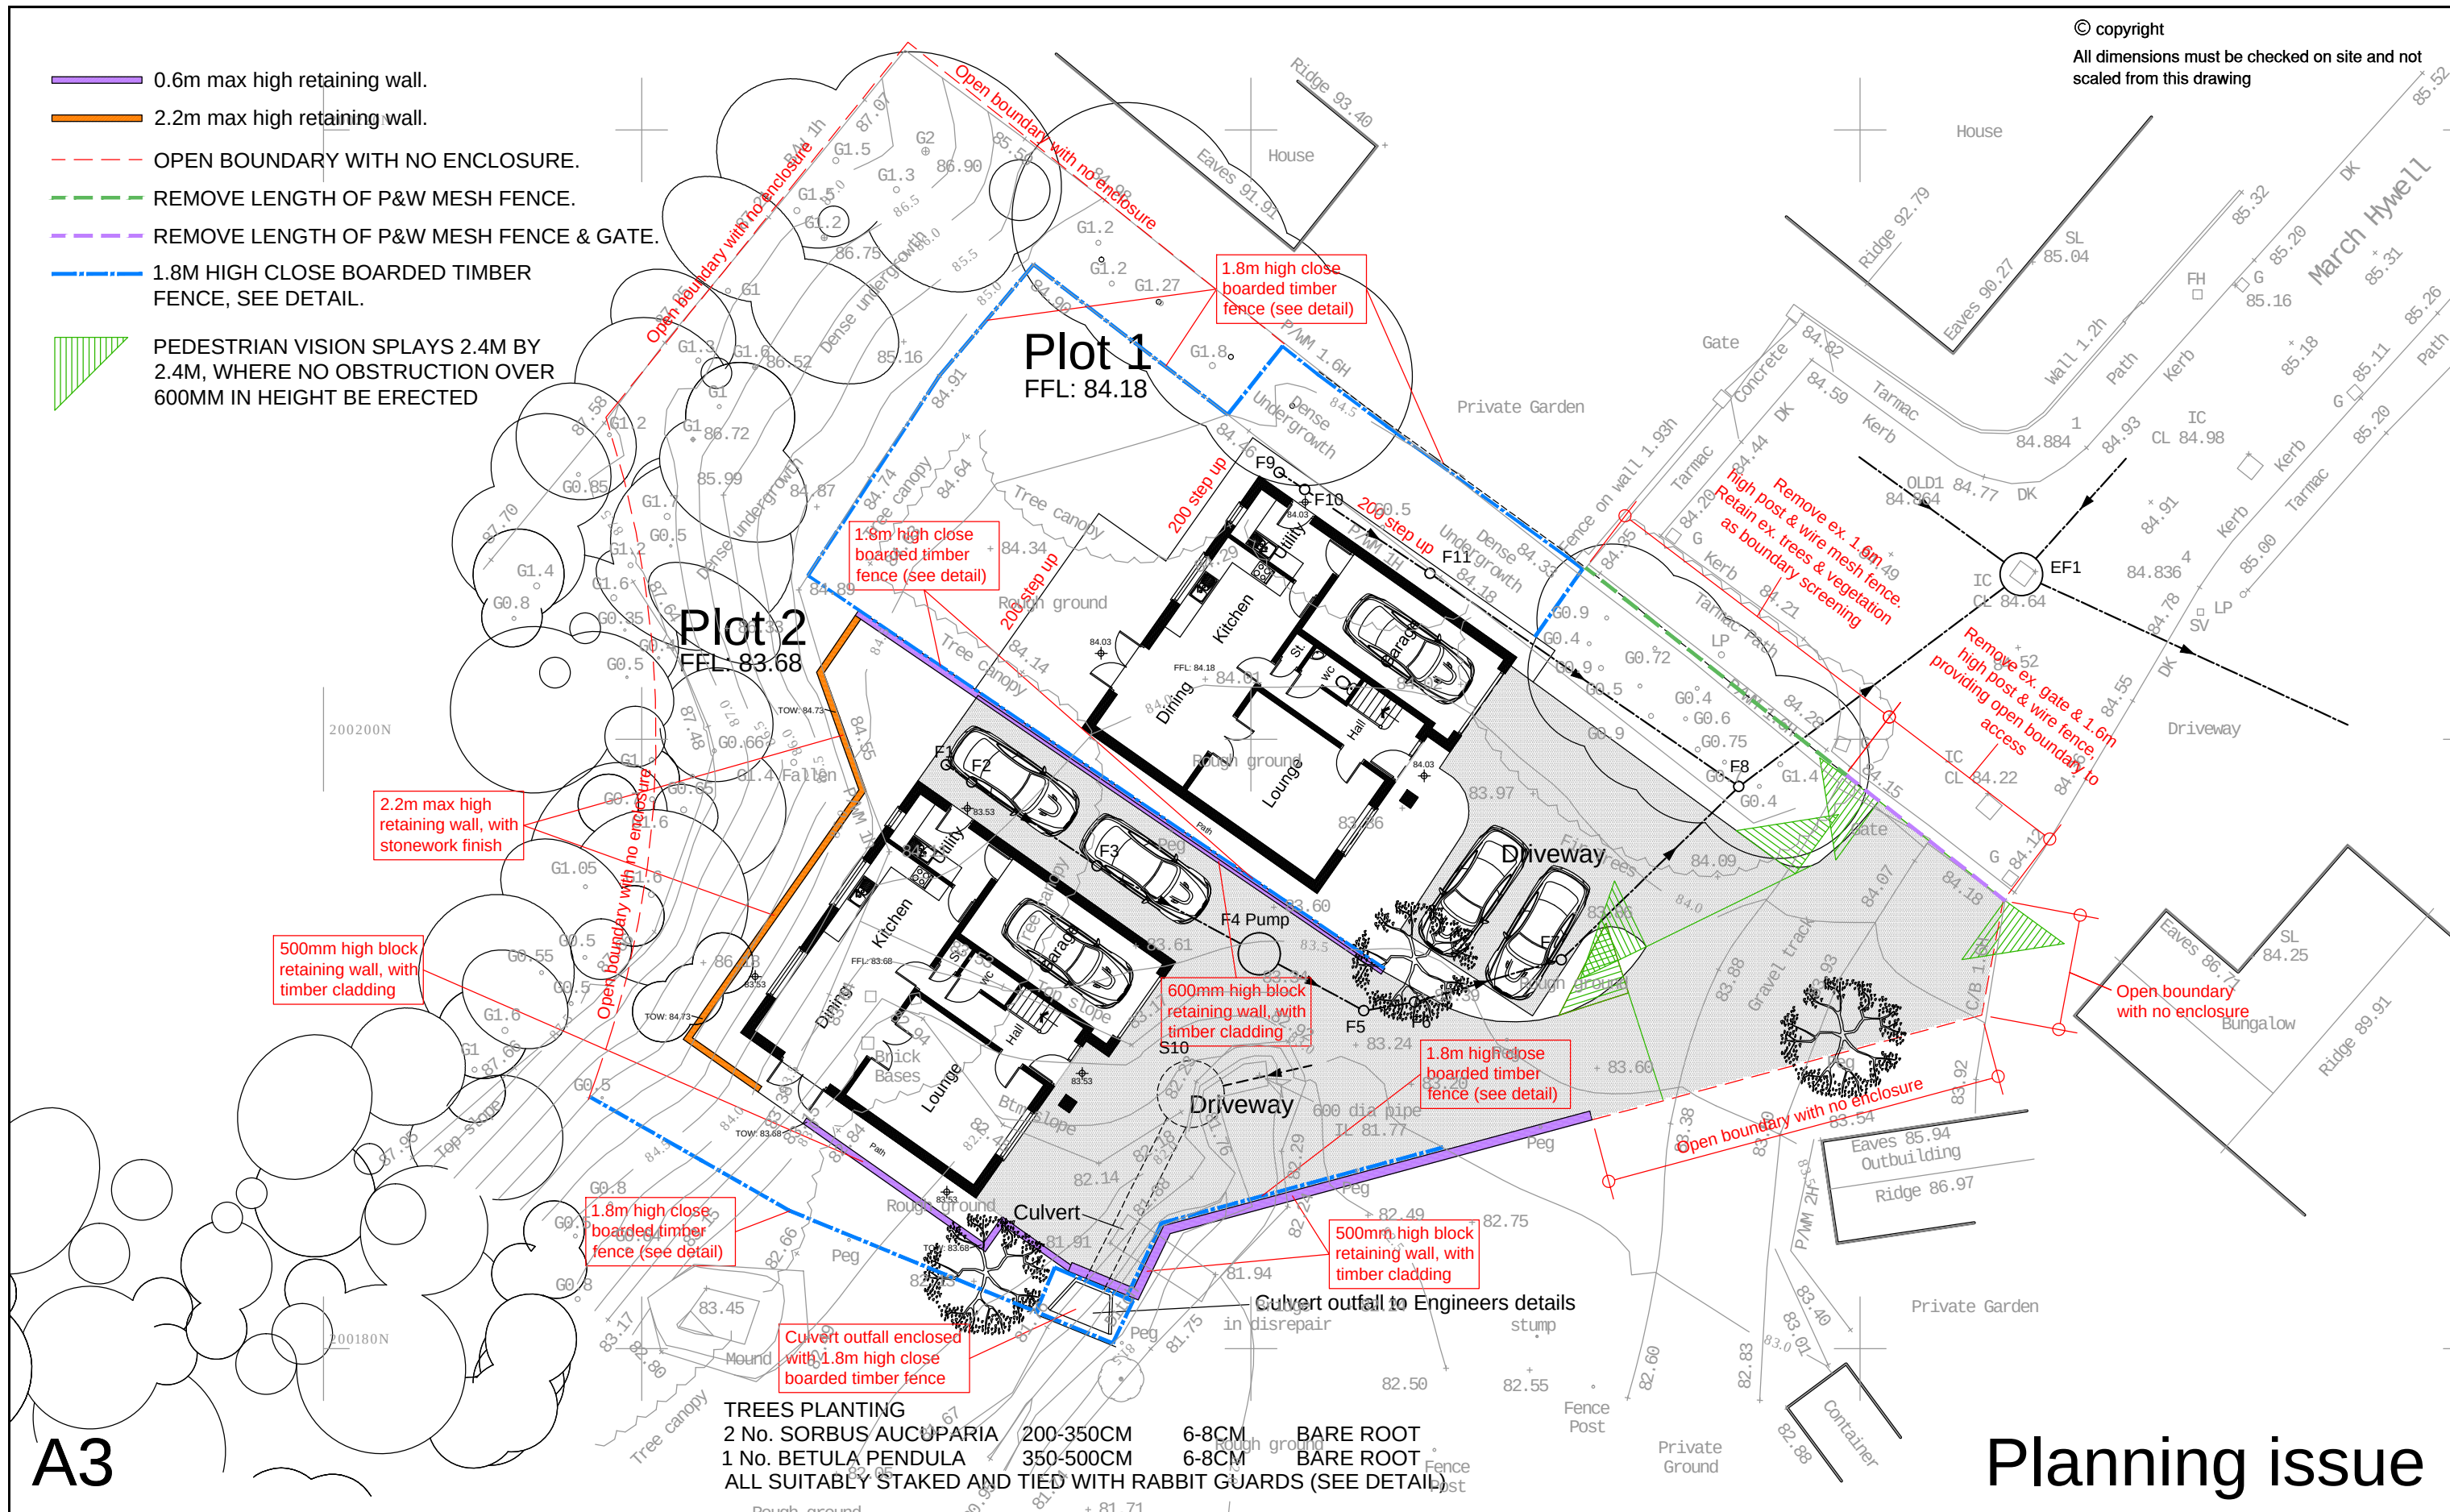

A3

Planning issue

CHRIS DIAMOND BSc MRICS CHARTERED BUILDING SURVEYOR 3 Brynmill Terrace, Brynmill Lane, Swansea Tel. No: 07713 094505 Email: chris@cdcconsulting.co.uk 	Client		Drawing Title	Scale 1:200	Rev:	
	Pass Property & Development Ltd.					Proposed Boundary Plan
	Job Title					
	Proposed new Dwellings at March Hywell, Cilfrew, Neath					
				Date Jan 2022		
				Drg. No. CD / 1085 / 24	A: Jan 2022: Planning issue.	