Reproduced from an Ordnance Survey map with the permission of the Controller of Her Majesty's Stationary Office.
©Crown Copyright. All rights reserved.

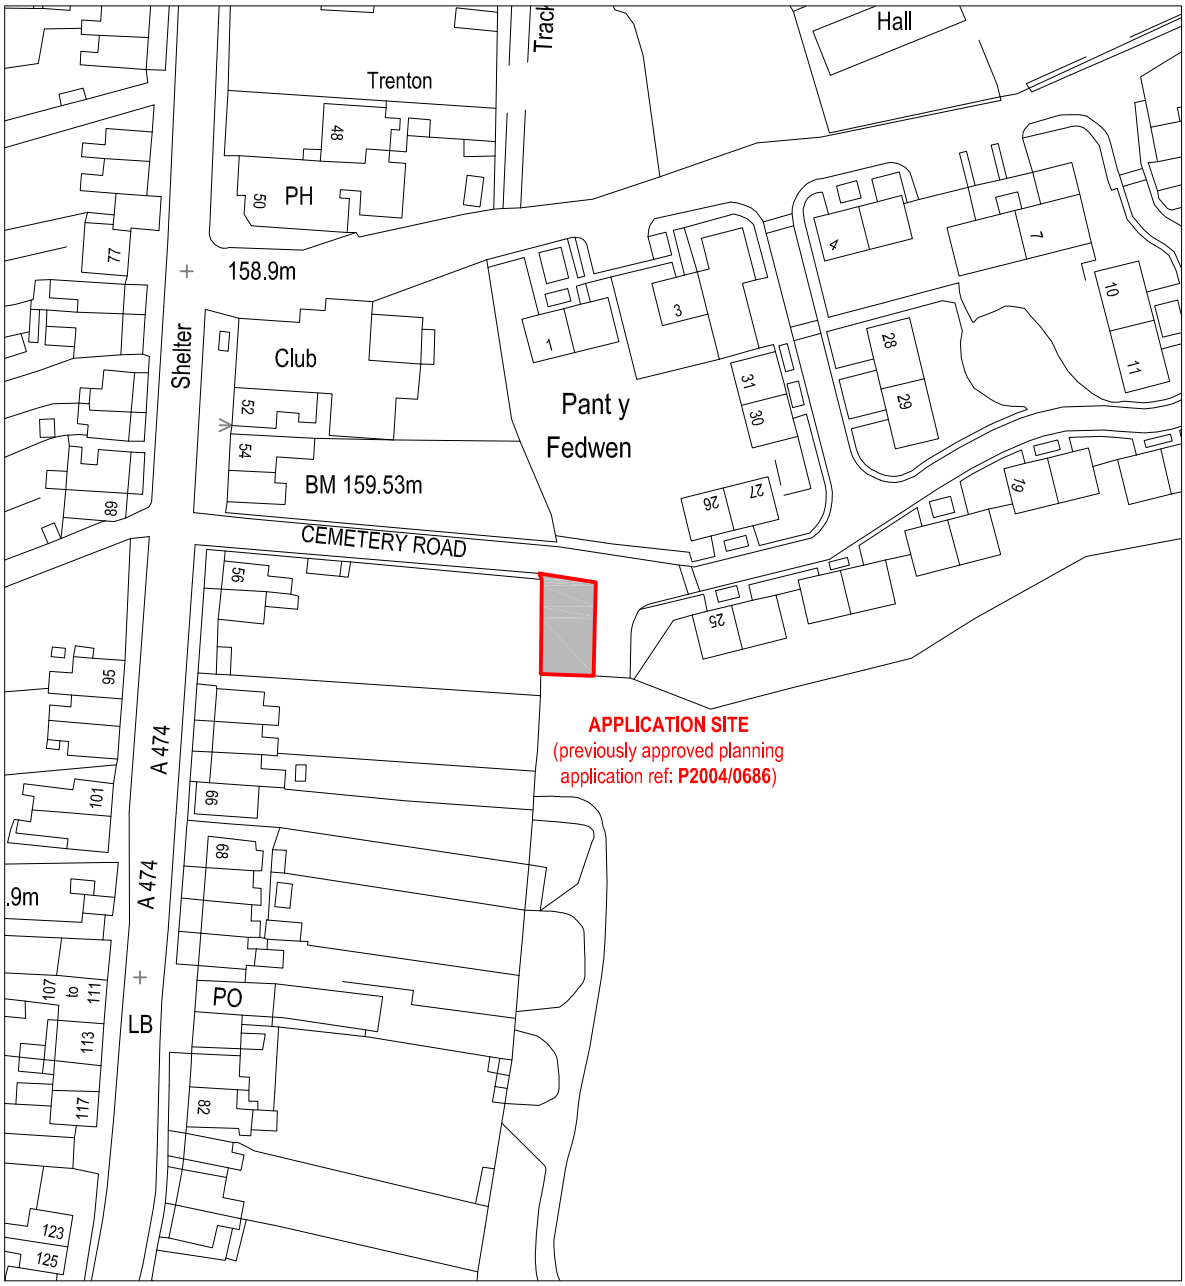

SITE LOCATION PLAN
Scale 1:1250

Cwm Planning & Design Ltd. (architectural and Draughting Services)	Client: Mr. Karl Launchbury	Project Title: **PROPOSED RESIDENTIAL DWELLING** on land at Pant y Fedwen Cemetry Road Cwmgors SA18 1RA	General Notes: 1. Do not scale from this drawing,take figured dimensions only. 2. Dimensions are in millimeters unless otherwise stated.	Drawing Title: SITE LOCATION PLAN
			Drawing Issue: **LAWFUL DEVELOPMENT**	Drawing No: 001 / Revision:
				Date: 28-02-2022 / Revised:
				Scale(s): 1:1250 / Paper Size: A4