

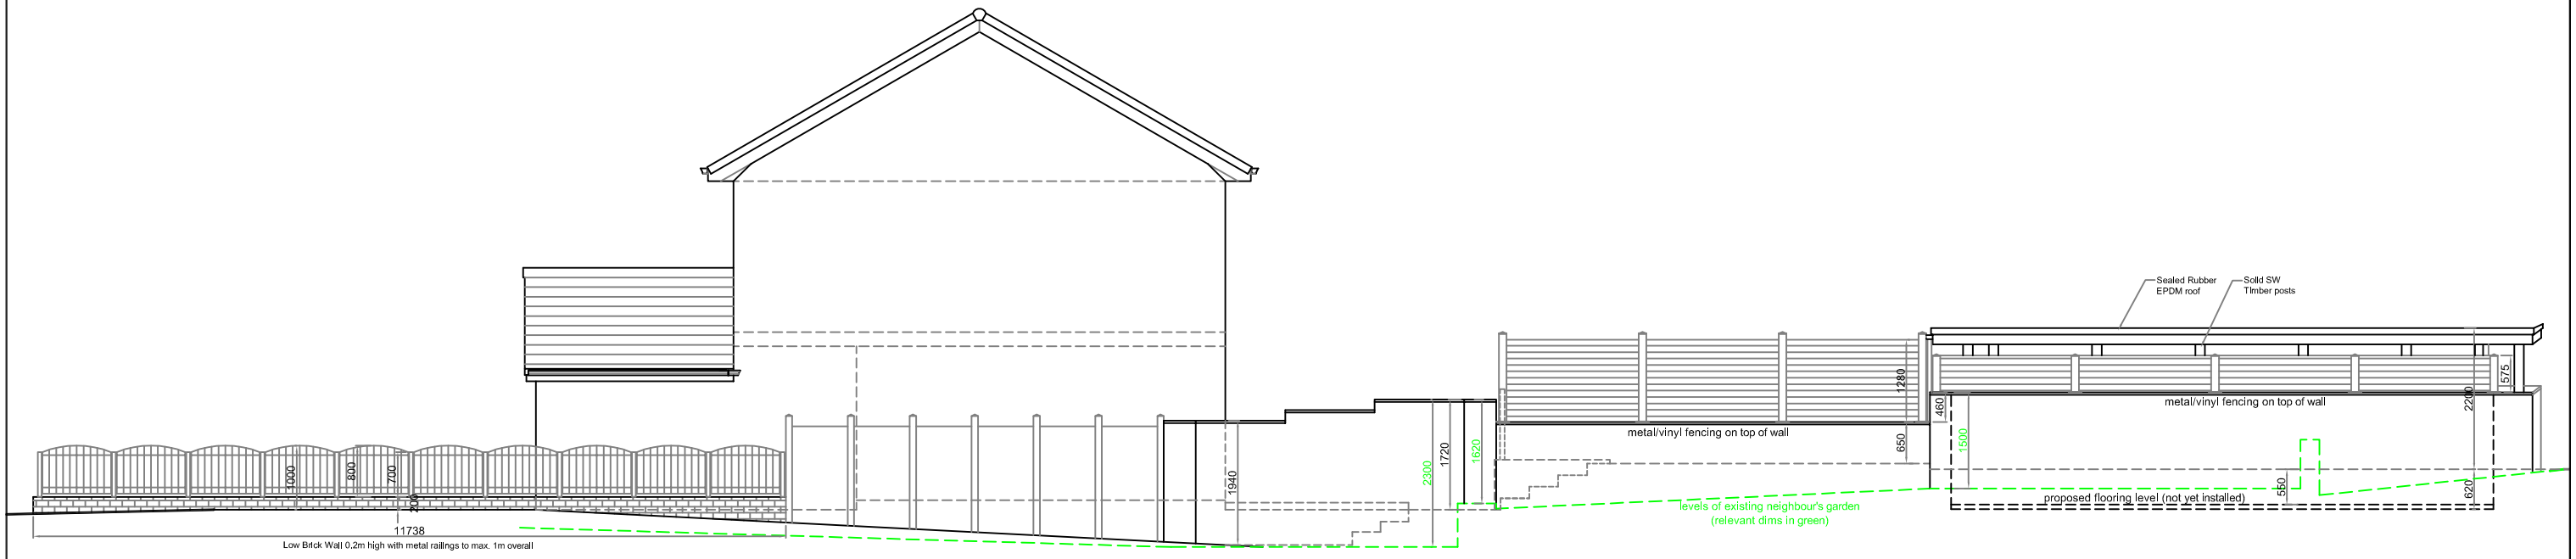


PROPOSED GARDEN ELEVATION VIEW 'D'

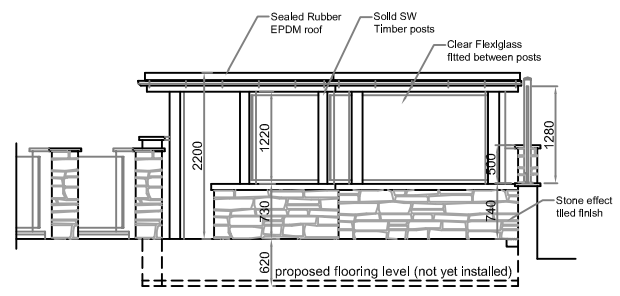

PROPOSED GARDEN ELEVATION VIEW 'C'

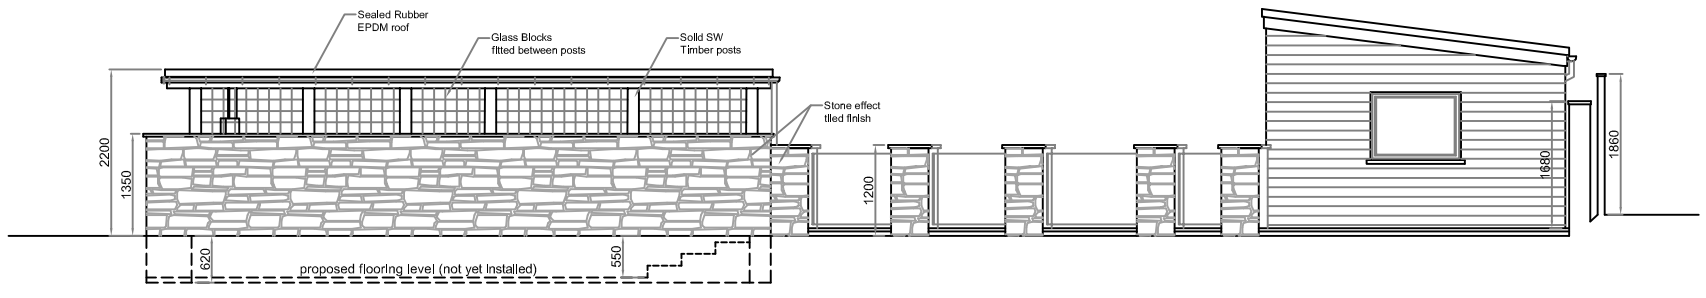

PROPOSED GARDEN ELEVATION VIEW 'B'

Rev	Description	Date
B	Notation added & drawings adjusted to show garden levels info. Railing height reduced.	02/03/22
A	Notation added.	13/01/22

07800 789453
01639 282789
carolineg@seagreydesign.co.uk
www.seagreydesign.com
design for: extensions / house renovations / conversions

SEAGREY

Site

GLYN DAVID & KAREN WILLIAMS
40 THE MEADOWS
CIMLA, NEATH SA11 6XF

Dwg Title

PROPOSED SITE
ELEVATIONS
GENERAL ARRANGEMENT

Drawn By:	Date:
CLG	06/12/2021
Scale: 1:100 @ A3L	Dwg No: 21-392P/105

REV A B