
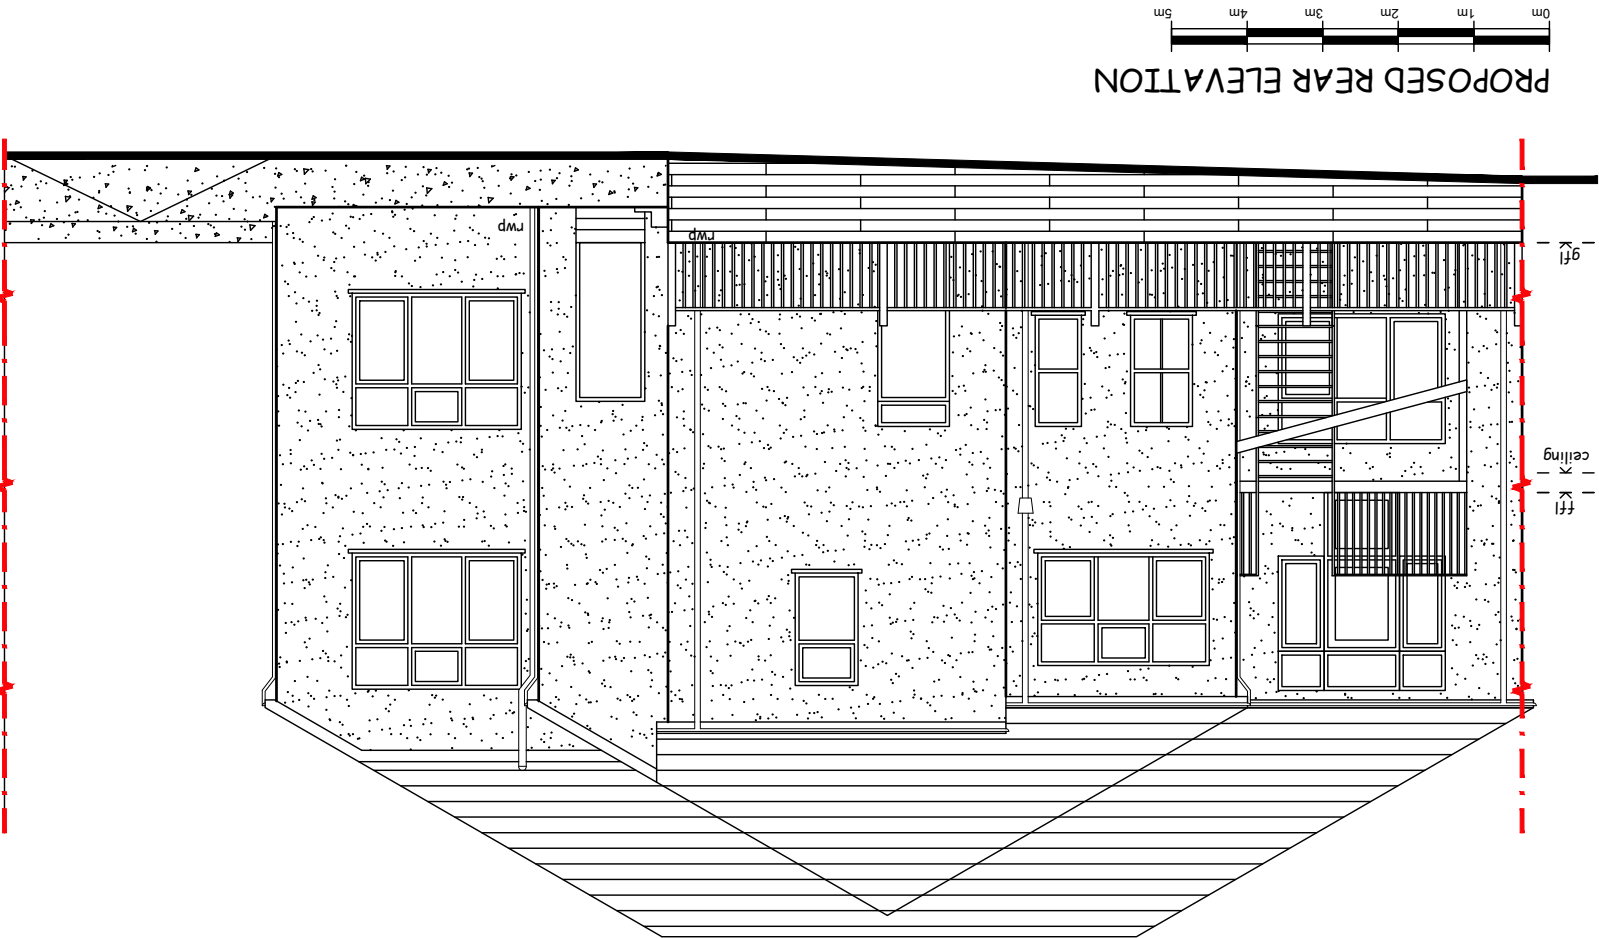


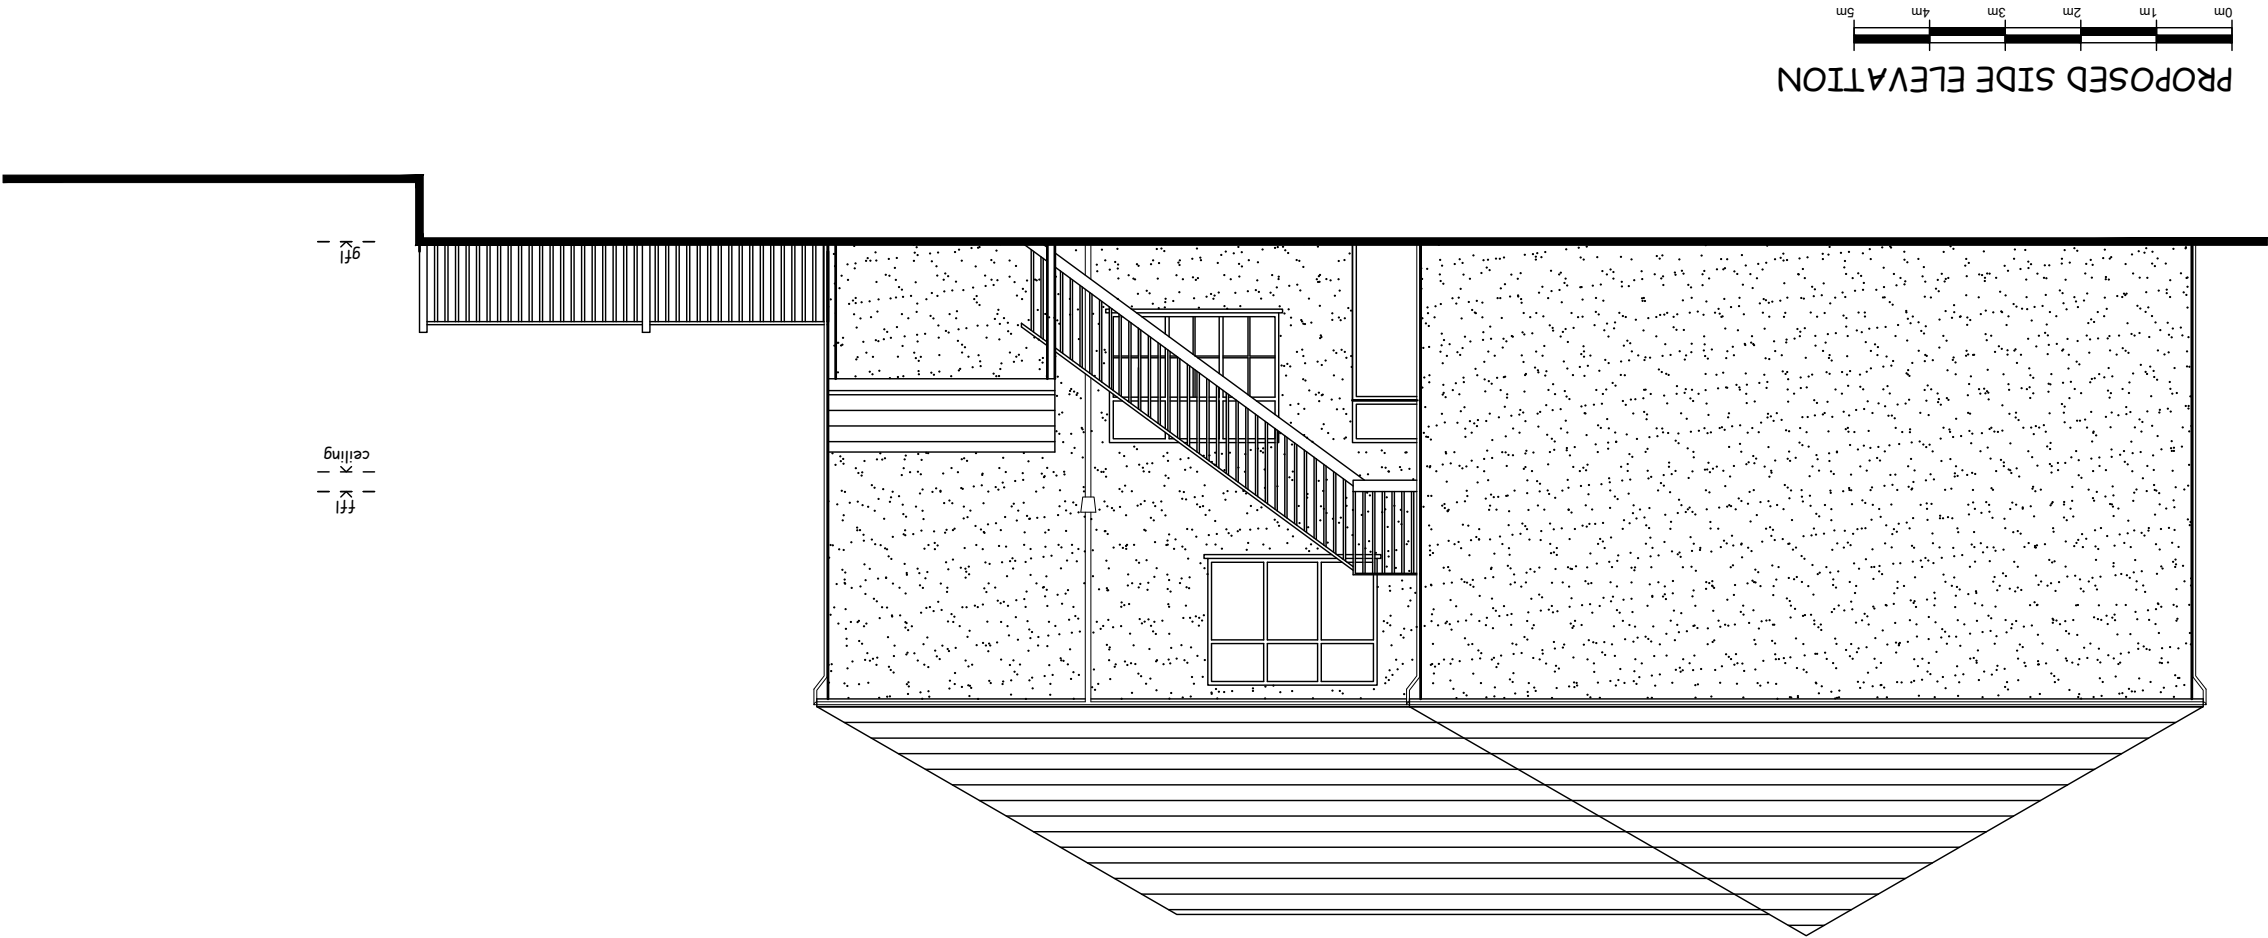

Number R706-07 A3

NOTES:
THIS DRAWING IS COPYRIGHT.
DO NOT SCALE FROM THIS DRAWING.
WORK TO FIGURED DIMENSIONS ONLY.
CHECK ALL DIMENSIONS ON SITE.
ANY DISCREPANCIES TO BE NOTIFIED
TO THE ARCHITECT.
NOTES:
DRAWINGS HAVE BEEN PRODUCED FOR
PLANNING AND BUILDING REGULATIONS
PURPOSES ONLY. THE CONSTRUCTION
(DESIGN AND MANAGEMENT) REGULATIONS
2015 (CDM) IS THE RESPONSIBILITY OF
THE CLIENT/ CONTRACTOR UNLESS
OTHERWISE AGREED IN WRITING.

REVISIONS	

RICHARD ANDREWS ARCHITECTS
sustainable:modern:creative
THE STABLES, THE ESTATES OFFICE, 25-26
GOLD TOPS, NEWPORT, NP20 4PB
PHONE: 01633 744144
EMAIL: ra-architects.co.uk
RICHARD ANDREWS ARCHITECTS LTD.
REGISTERED OFFICE: COMPANIES HOUSE, CROWN WAY, GABOFT, CF14 3UZ
REGISTERED IN ENGLAND & WALES NO.8274171.
WWW.RA-ARCHITECTS.CO.UK

Job
FORMER MINERS ARMS
PUBLIC HOUSE,
OLD ROAD
NEATH
SAID GAR

Drawing
PROPOSED REAR AND
SIDE ELEVATION

Number R706-07 A3

Scale 1:100
Date 07/03/22
Drawn MB
Checked RA