





Site key


- SW 1.8m High brick screen wall with brick piers
- 1.8mm High brick screen wall with piers(Hedgehog/small mammal gate)

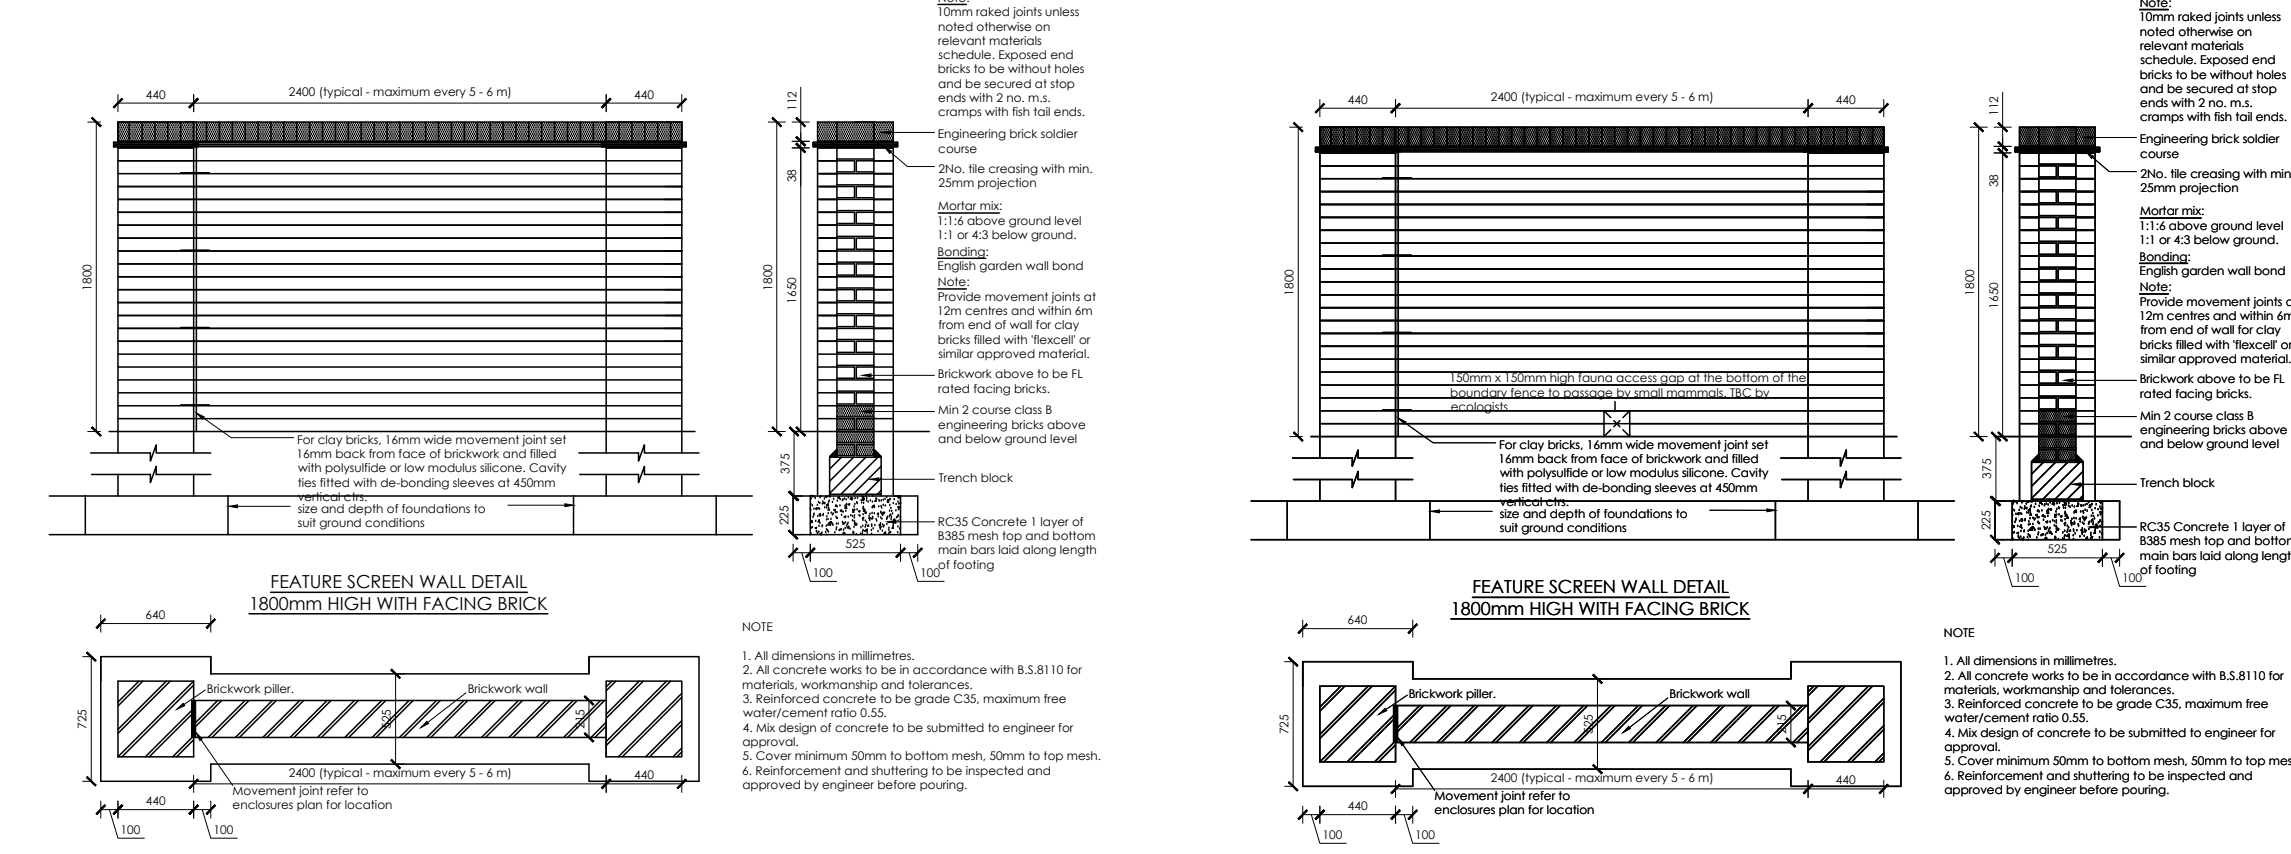

- 1.8 m High close boarded timber fence
- 1.2m High close boarded double sided fence

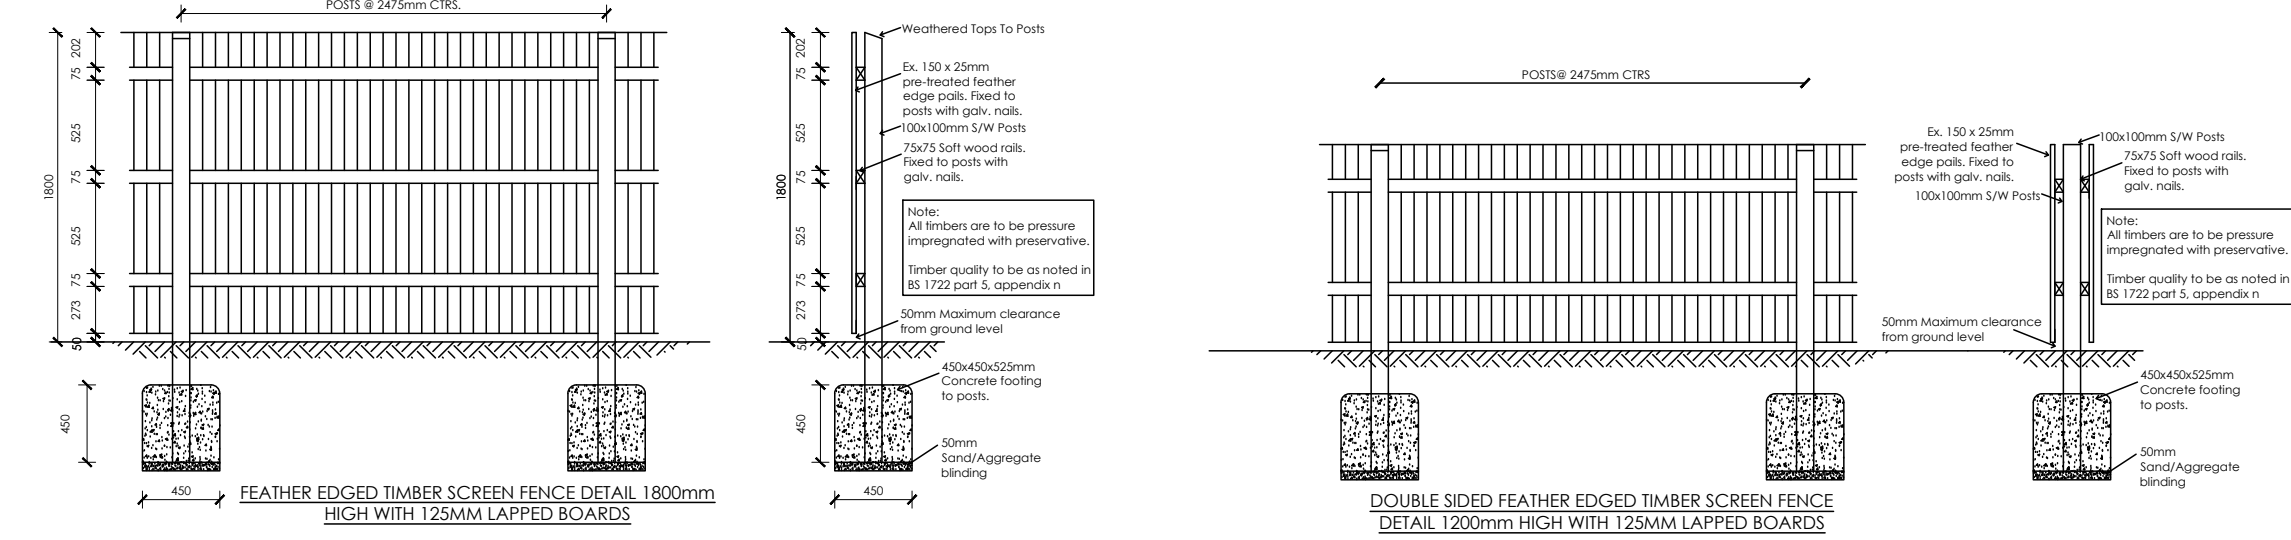

- 1.8 m High close boarded timber fence(Hedgehog/small mammal gate)
- 1.2m High black loop top railings

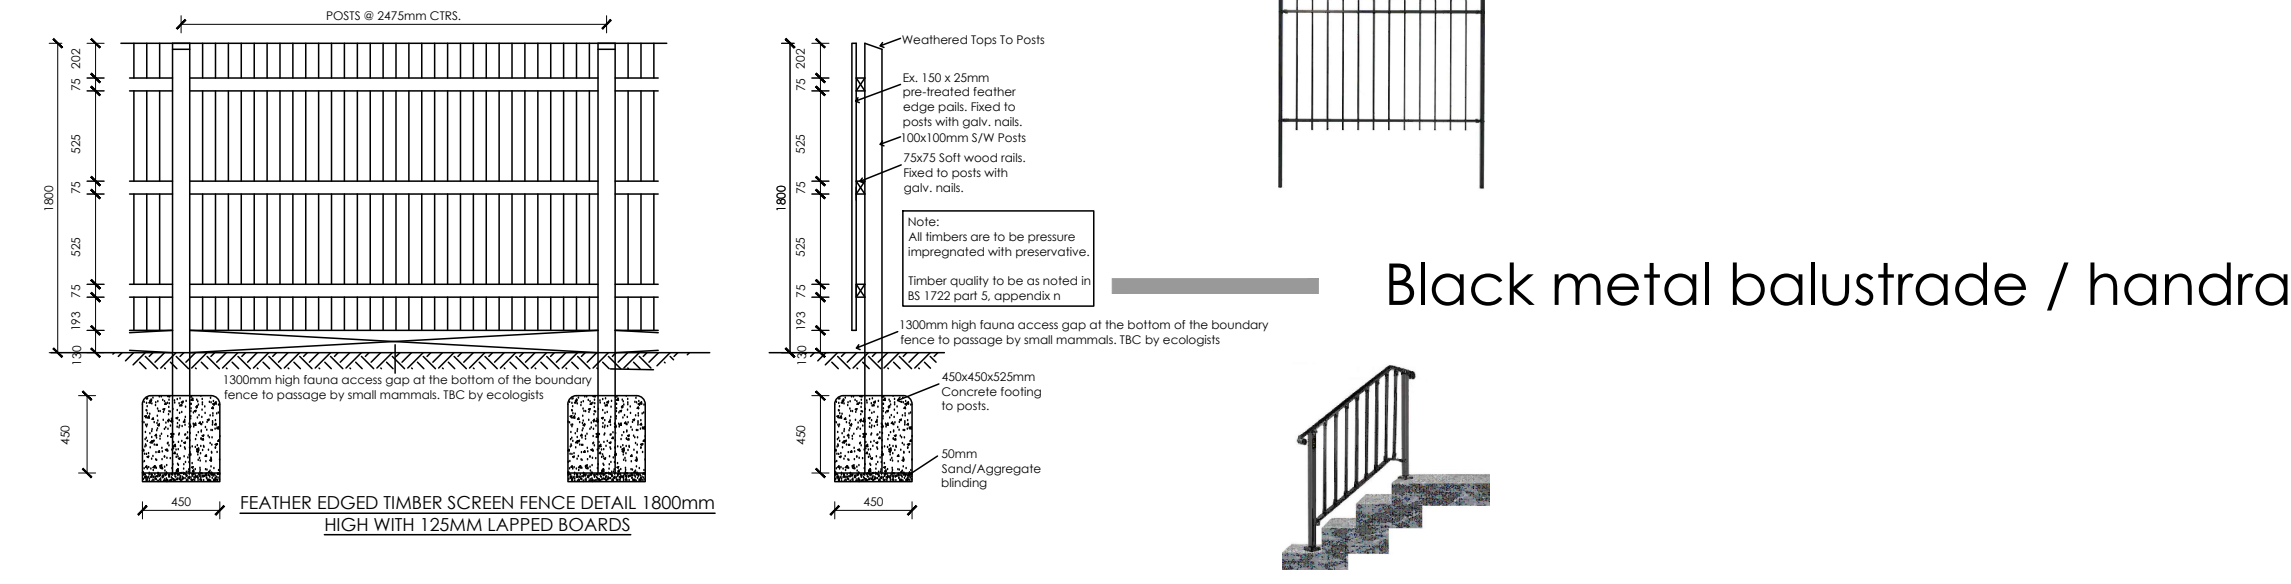

- Galvanised Palisade Fence

